

EXISTING REAR ELEVATION




EXISTING SIDE ELEVATION



EXISTING FRONT ELEVATION




PROPOSED REAR ELEVATION

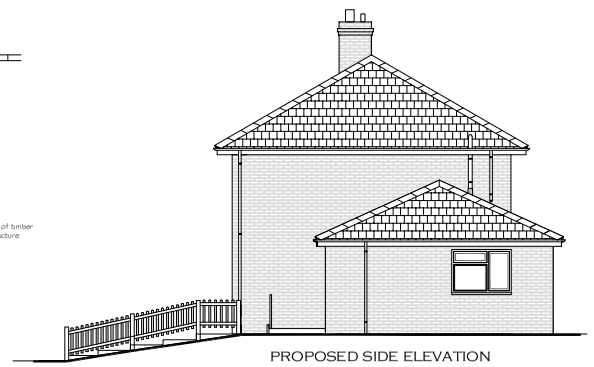

PROPOSED SIDE ELEVATION




PROPOSED FRONT ELEVATION

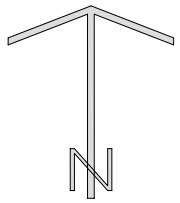




LOCATION PLAN 1:2500 AT A1


Reproduced from the Ordinance Survey Mapping with the permission of the controller of Her Majesty's Stationery Office Crown copyright. Unauthorised reproduction infringes Crown copyright and may lead to prosecution or civil proceedings. Wrexham County Borough Council Licence No. LA0921 L.

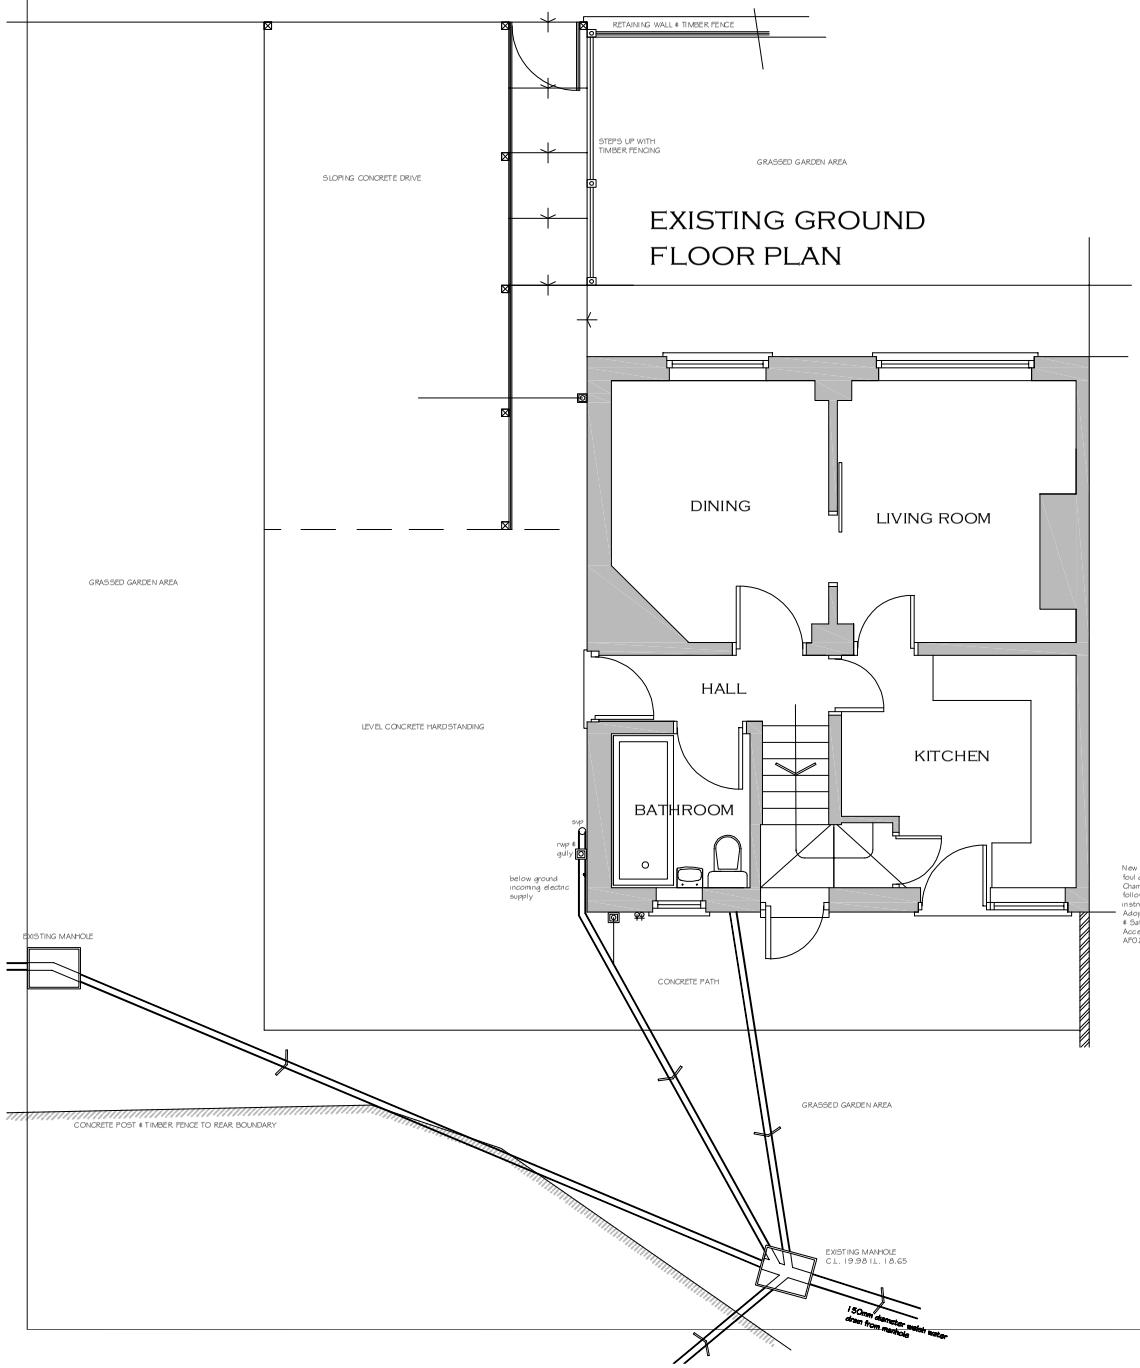


EXISTING GROUND FLOOR PLAN

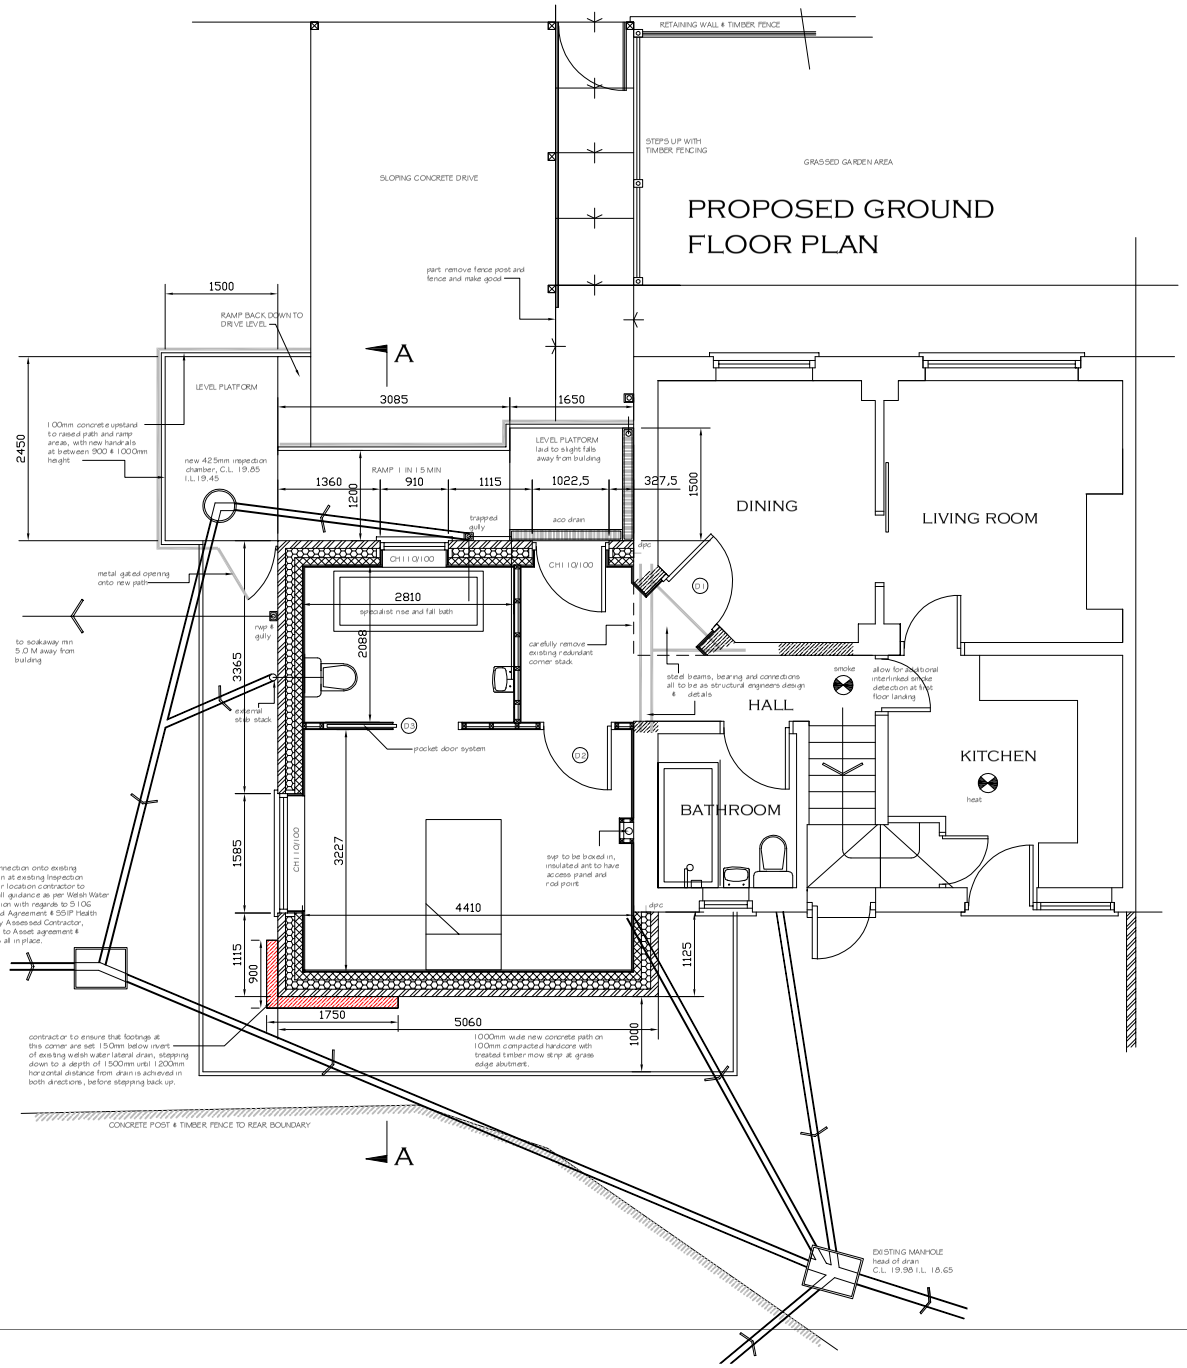

PROPOSED GROUND FLOOR PLAN

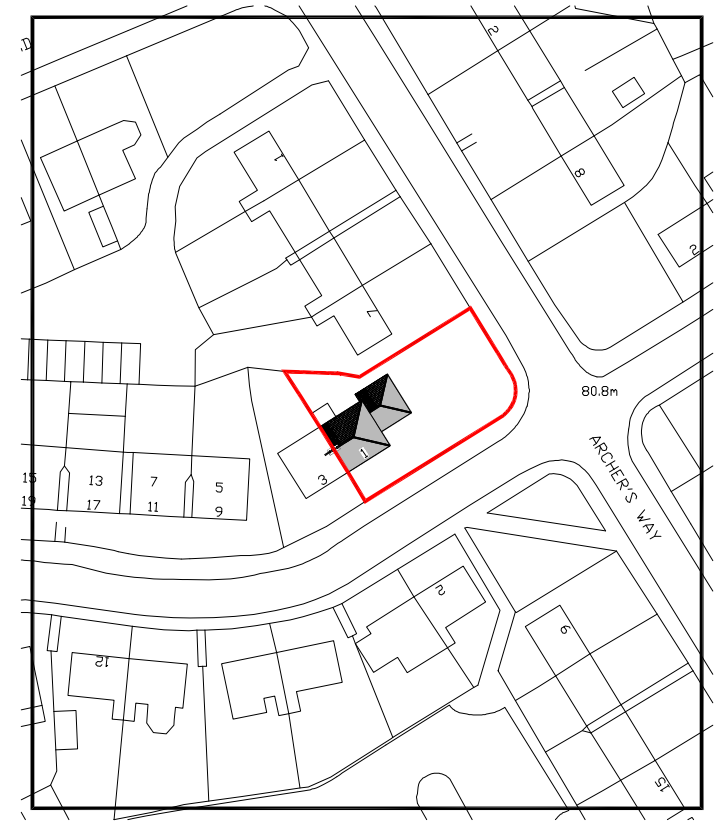

BLOCK PLAN 1:500 AT A1

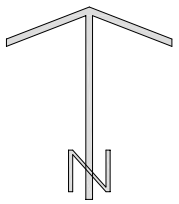

WREXHAM COUNTY BOROUGH COUNCIL.

JULIE M FRANCIS
PRIF SWYDDOG TAI
CHIEF HOUSING OFFICER
RUTHIN ROAD Wrexham, LL13 7TU
FFORDD RHUTHUN, WRECSAM LL13 7TU

Project: D.F.G. TO 1 TREVENNA WAY, WREXHAM, LL13 8RW			
Detail: EXISTING & PROPOSED PLANS & ELEVATIONS			
Drawn / Checked: P.M.W.	Date: OCTOBER 2021	AutoCad File Ref:	
Scale: 1:50 1:100 AT A1	Project No: PD 2021/19	Dwg No:	Rev: