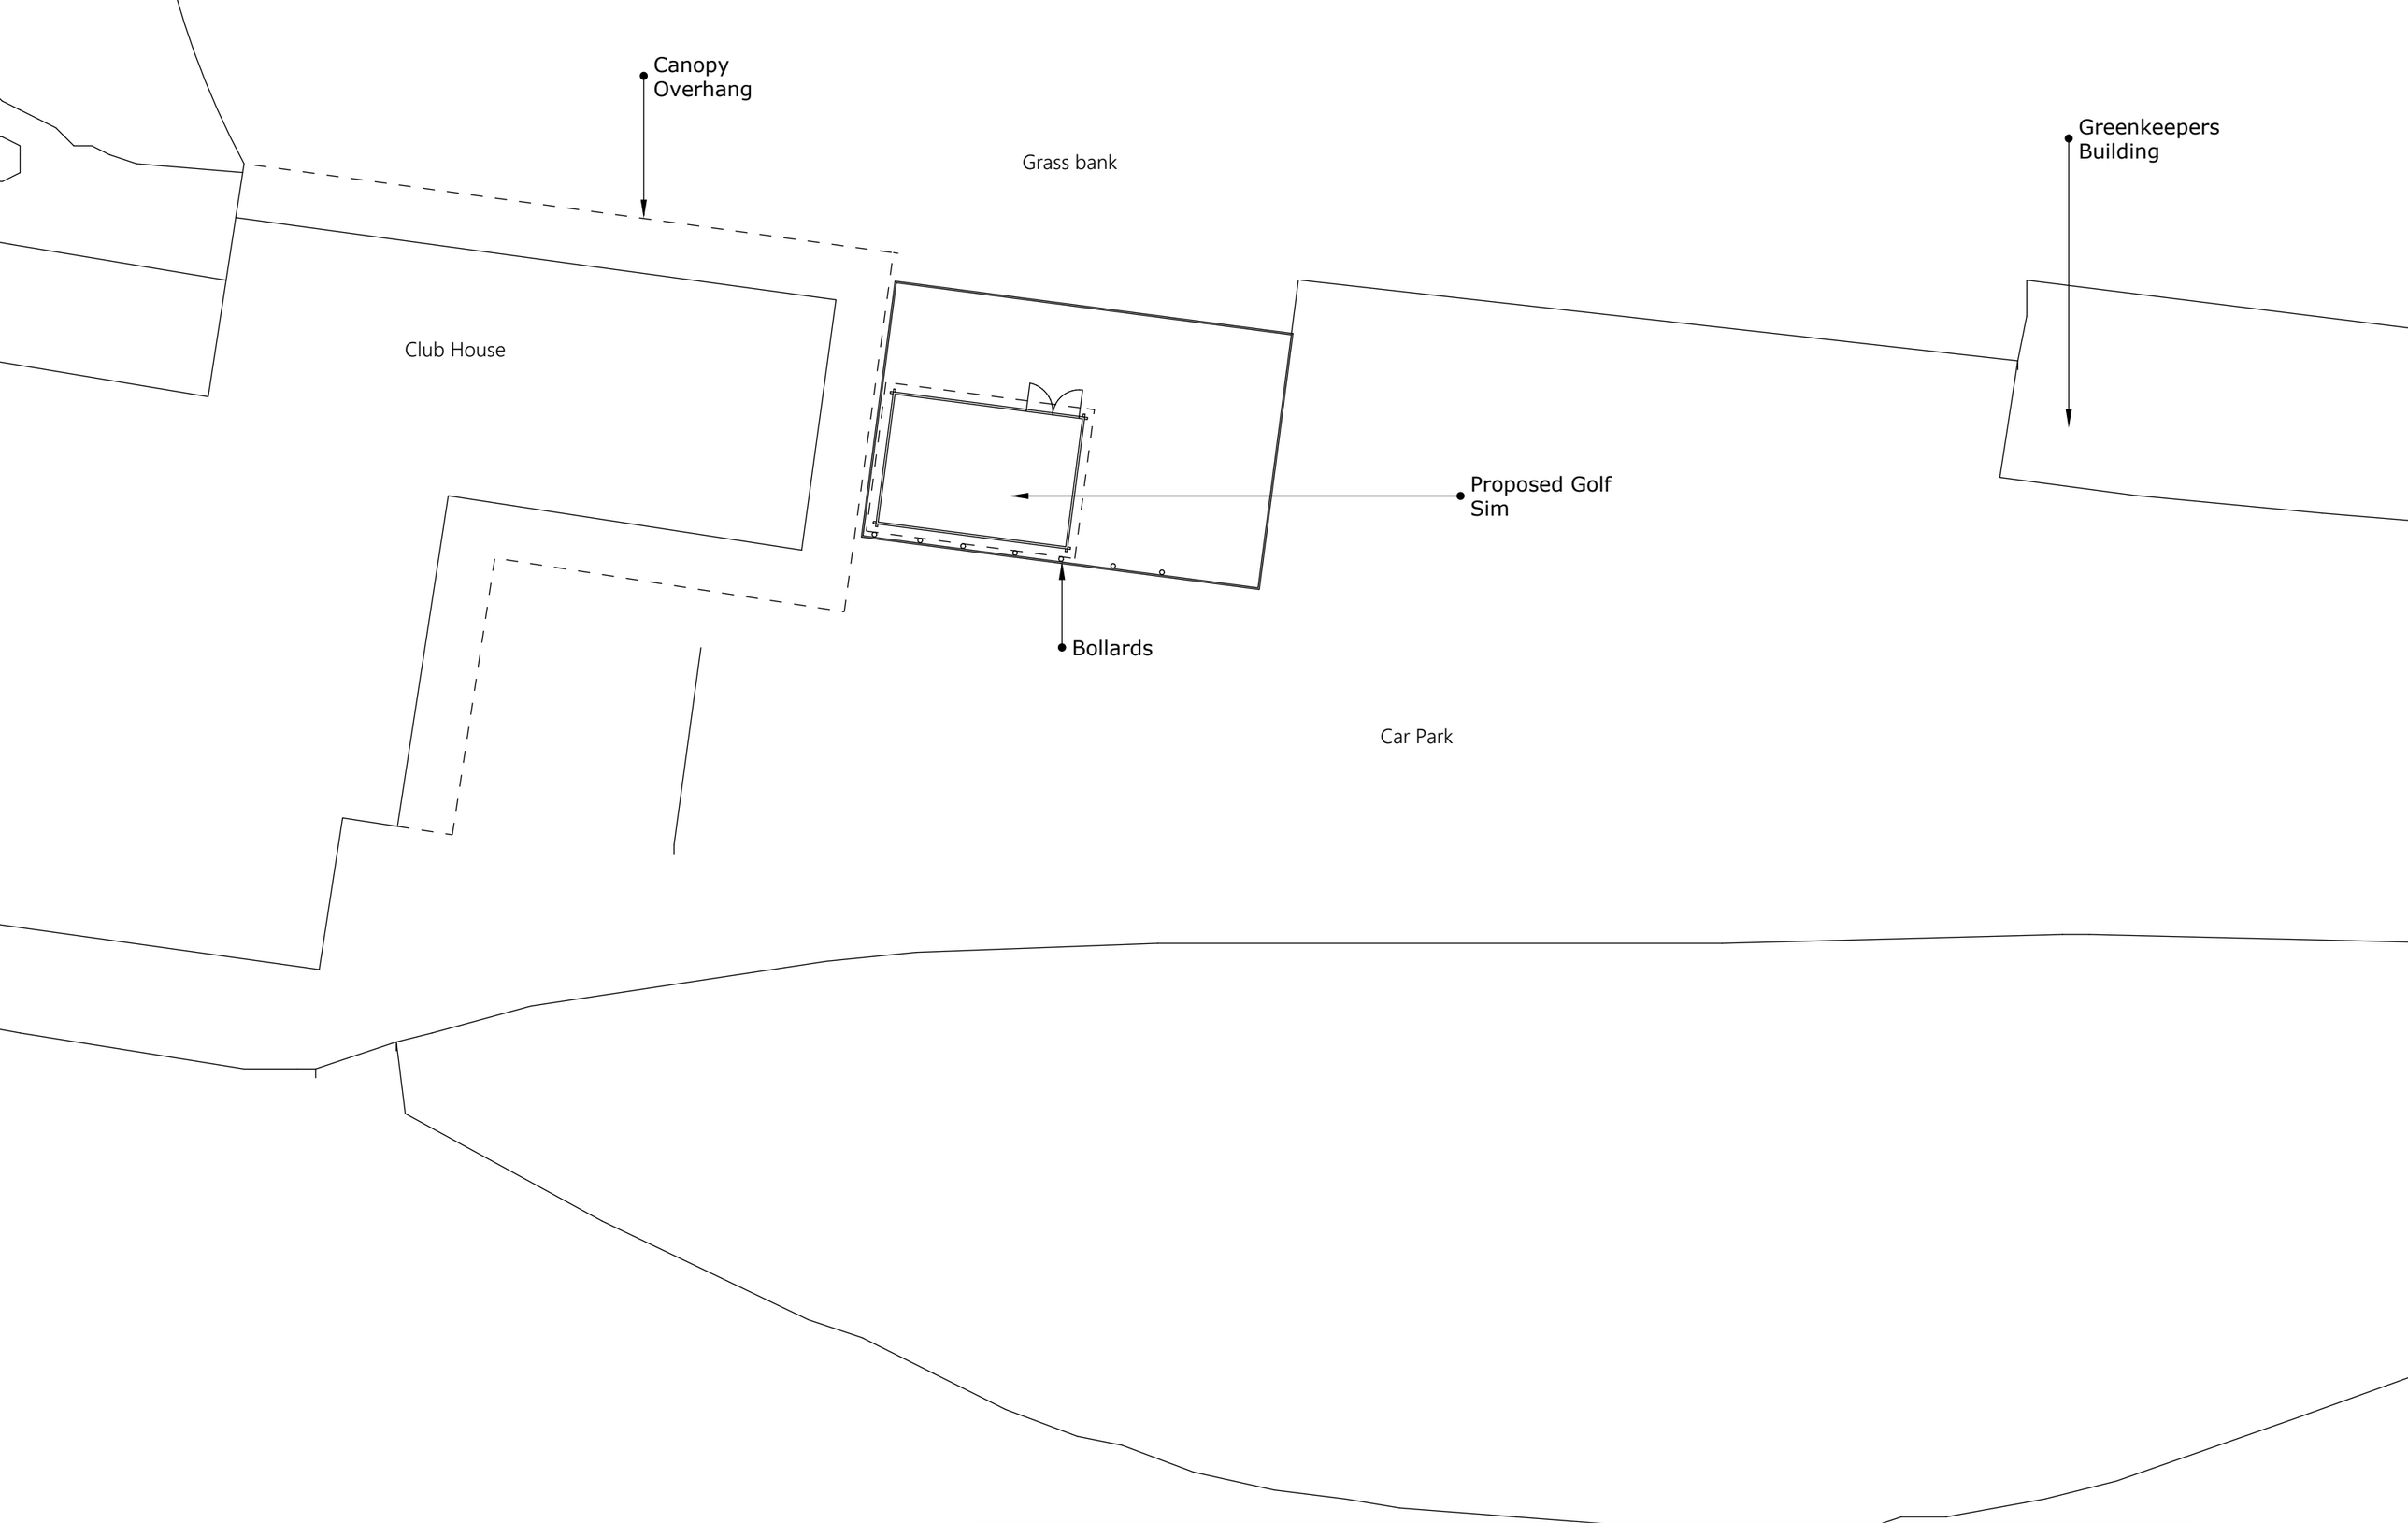


DRAWING NO: 03

1:200 on A3

REVISION: A

16/07/2025

TITLE: Proposed Site Plan

SITE: Wrexham Golf Club

General Notes:

1.To be read in conjunction with other consultants drawings.
2.All Dimensions to be checked on site.
3.Not for construction.
4.Do not scale off drawing (Except for Planning purposes only).

©2025 Acre Planning Limited

Company No: 11184169

ACRE PLANNING LIMITED