
DO NOT SCALE FROM DRAWING

Revision B

DRAWING No. A021/007/ BR/05

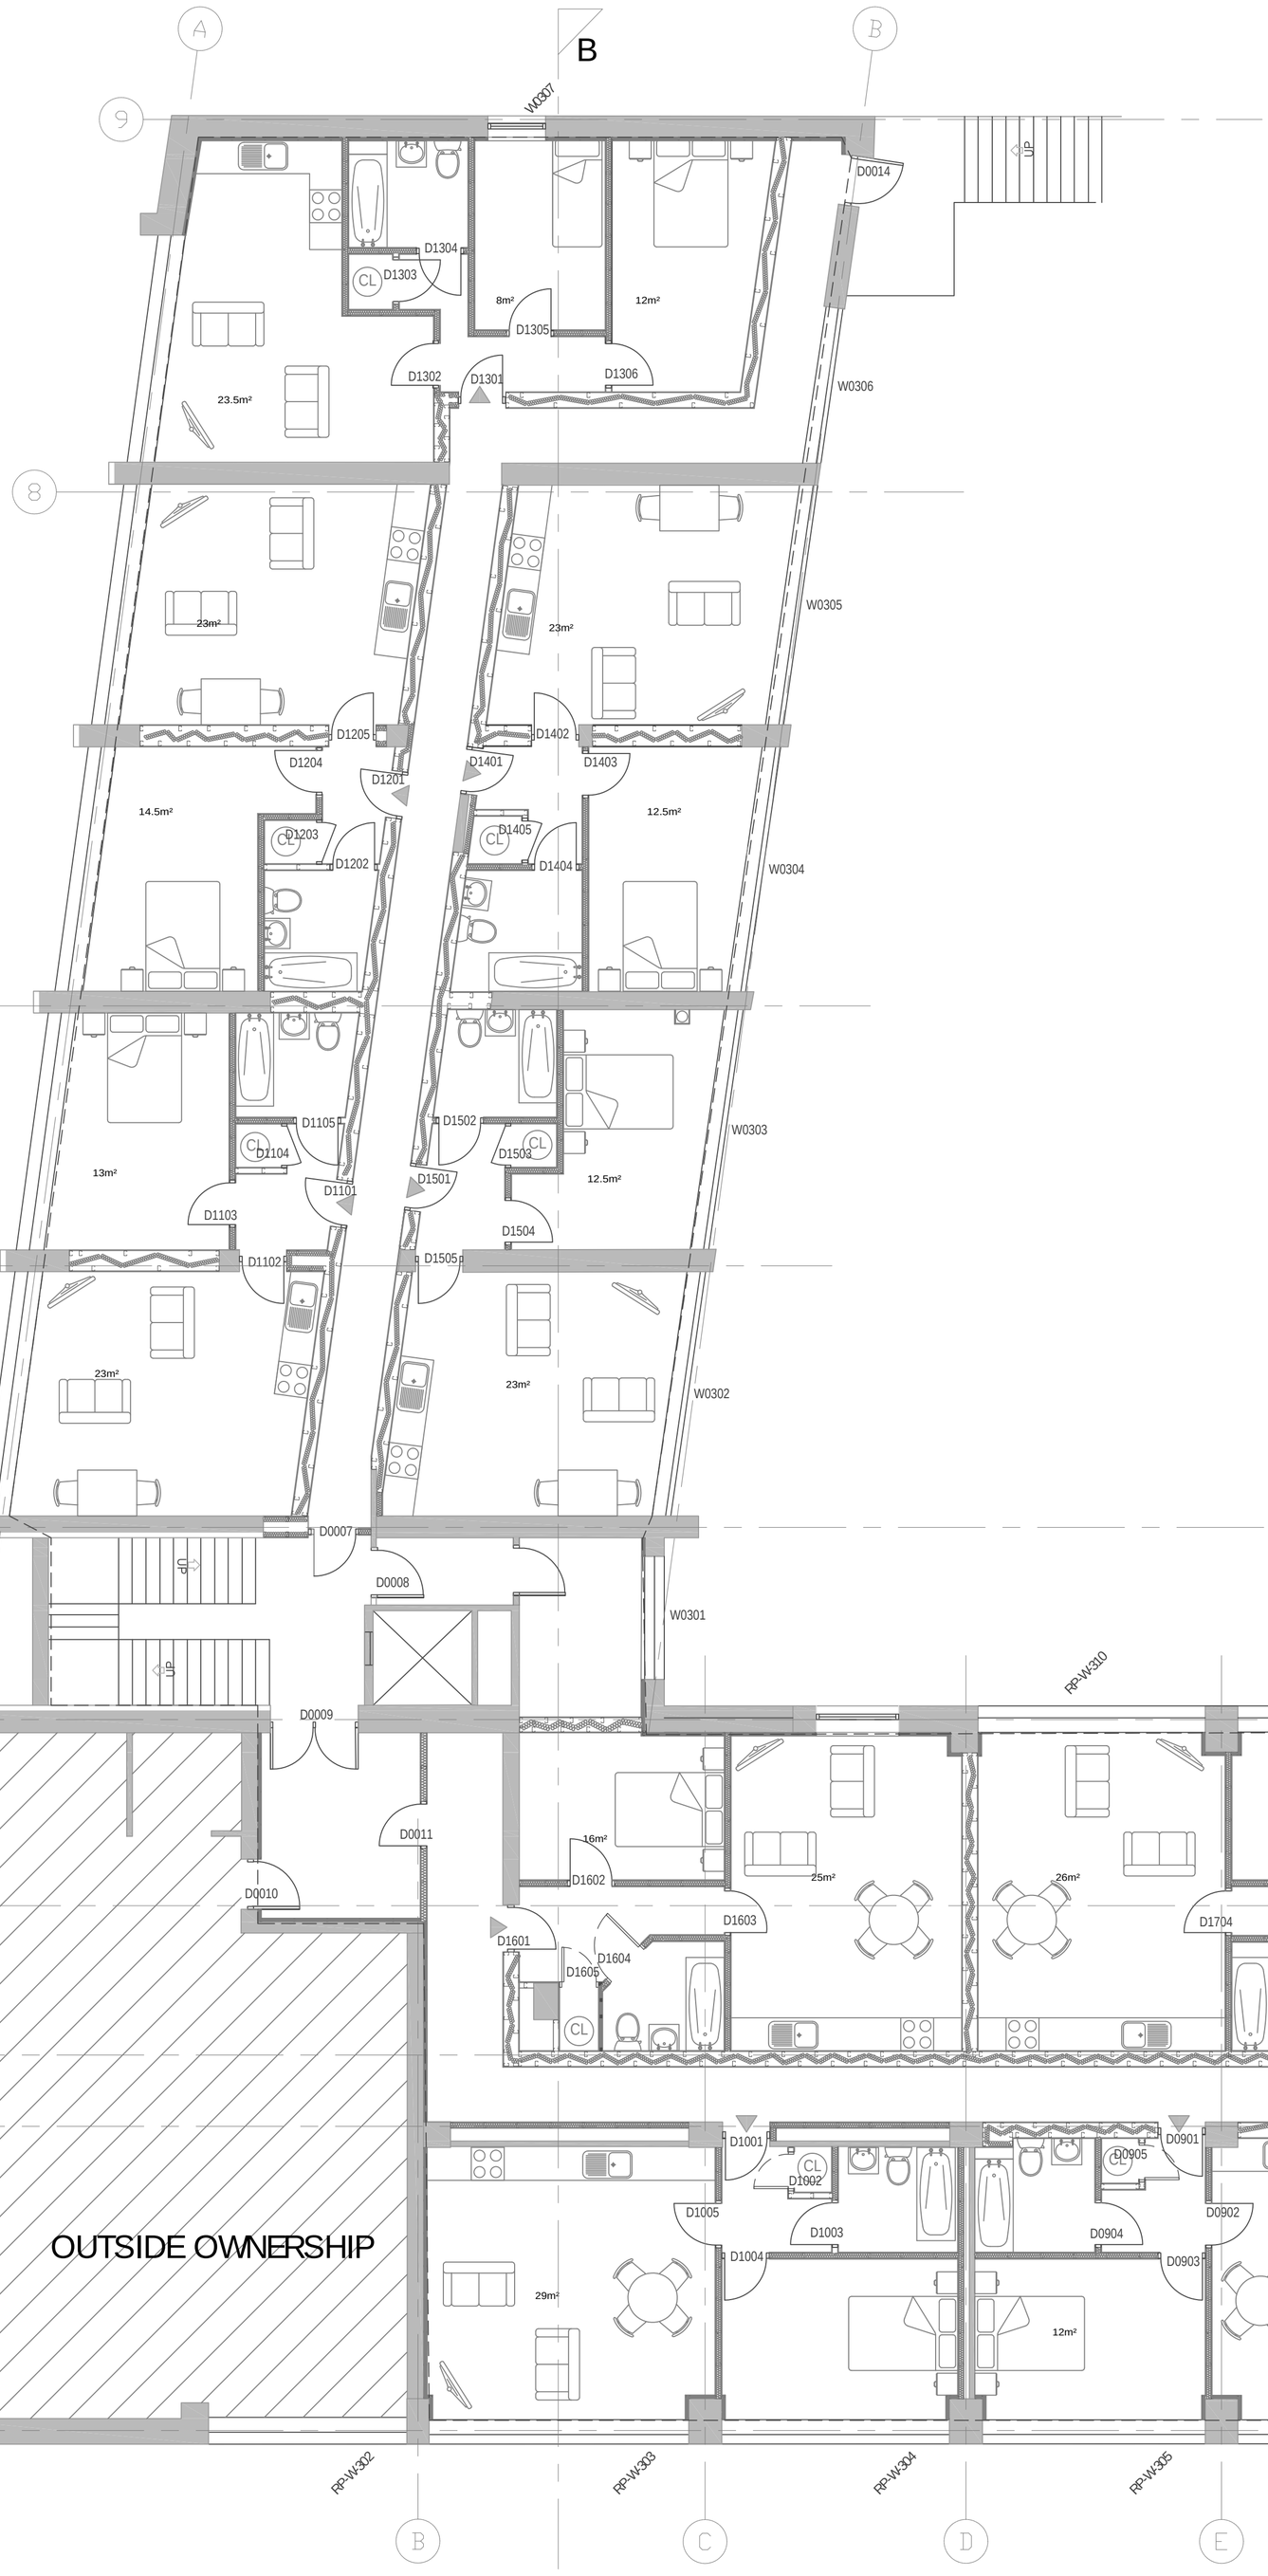

Rev.	Amendments	Date	By
B	Minor Amendments	02–09–21	JCH
A	Client Amendments	10–05–21	JCH

CONFIGURATION

GROSS INTERNAL FLOOR AREA: 827m²

FLAT#09 - 49m² 1 BED 2 PERSON
FLAT#10 - 50m² 1 BED 2 PERSON
FLAT#11 - 48m² 1 BED 2 PERSON
FLAT#12 - 48m² 1 BED 2 PERSON
FLAT#13 - 55m² 2 BED 3 PERSON
FLAT#14 - 48m² 1 BED 2 PERSON
FLAT#15 - 48m² 1 BED 2 PERSON
FLAT#16 - 54m² 1 BED 2 PERSON
FLAT#17 - 53m² 1 BED 2 PERSON
FLAT#18 - 42m² 1 BED 2 PERSON
FLAT#19 - 50m² 1 BED 2 PERSON
FLAT#20 - 51m² 1 BED 2 PERSON
FLAT#21 - 50m² 1 BED 2 PERSON

SITE LOCATION PLAN 1:1250

NOTES

Keystone Design Associates Ltd.

Registered Office
261 Church Street
Blackpool
FY1 3PB

Tel. No. 01253 649040
Fax. No. 01253 752901
Email : Info@keystonedesign.co.uk

PROJECT ADDRESS
TRINITY HOUSE, WREXHAM, CLWYD

PROJECT TITLE
CONVERSION TO DWELLINGS

DRAWING TITLE
PROPOSED SECOND FLOOR PLAN

Client	Scales @ A1
Mr G WALSH	1:75

Drawn	Checked	Date
JS	DH	10-02-2021

DRAWING No. A021/007/ BR /05 — Revision B

This drawing & contents are the property of Keystone Design Assoc Ltd
Unauthorised reproduction of the whole or any part there of infringes
Copyright and may lead to prosecution of civil proceedings

ServerH/Documents/Drawings/2021/Trinity House Wrexham

This document was created with Win2PDF available at http://www.win2pdf.com.
The unregistered version of Win2PDF is for evaluation or non-commercial use only.