
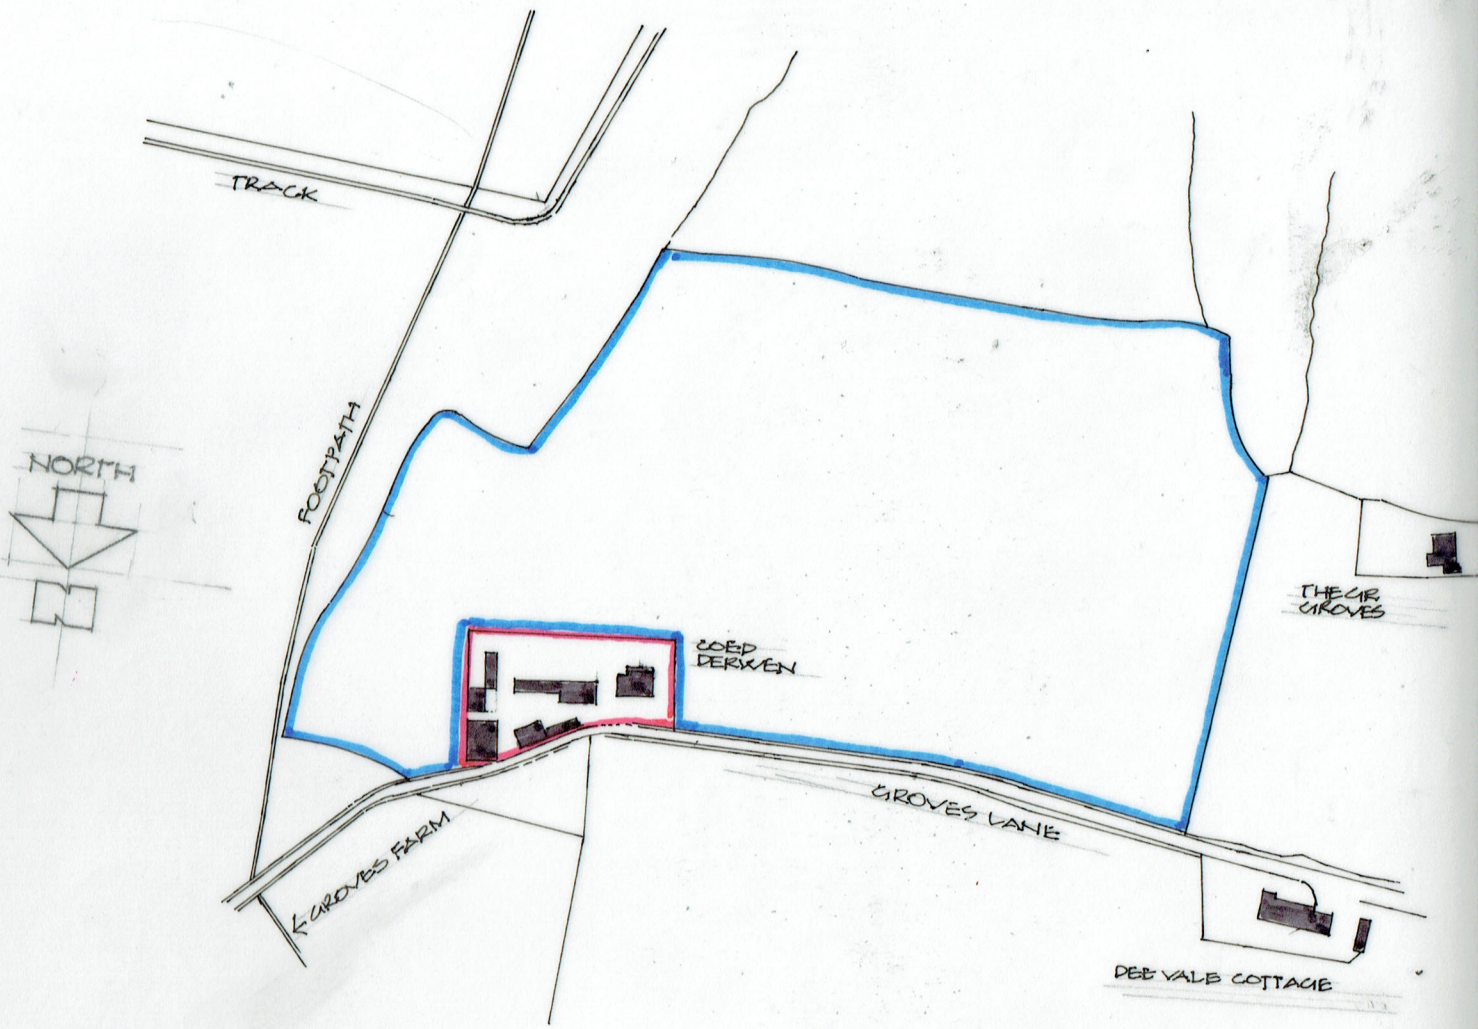


location plan

SCALE : 1 : 2500

0 50 75 100 150

SCALE BAR - METRES

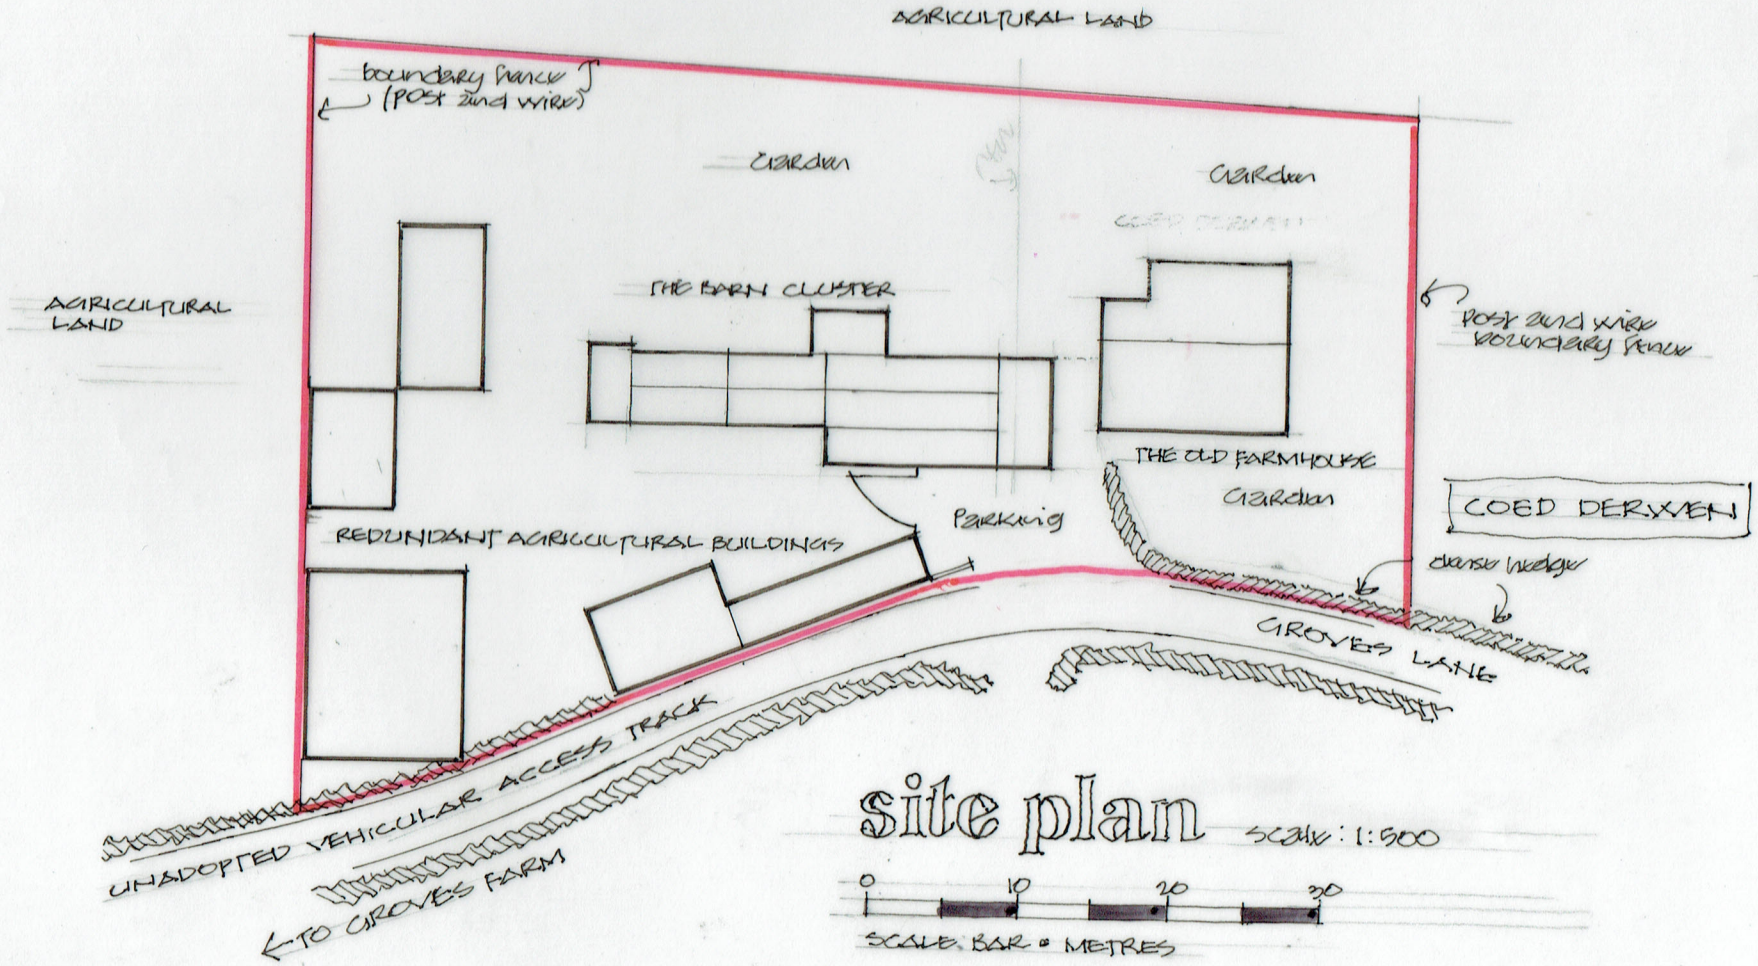

site plan

SCALE : 1:500

0 10 20 30

SCALE BAR = METRES

CLIENT
ETONBROOK LIMITED

JOB
PROPOSED CONVERSION OF EXISTING BARN AND FIRST FLOOR EXTENSION TO EXISTING BUNGALOW AT COED DERWEN ERBISTOCK LL13 0DN

TITLE
LOCATION PLAN & SITE PLAN AS EXISTING

SCALE: 1:500 FEBRUARY 2021

DRG. No 2021/09/01

David Wakin
ARCHITECTURAL PLANNING PROJECT MANAGEMENT
79 Chester Road, Saltersall
Wrinsford, Cheshire CW7 2NA
Telephone: 01606 592513

COPYRIGHT ©