

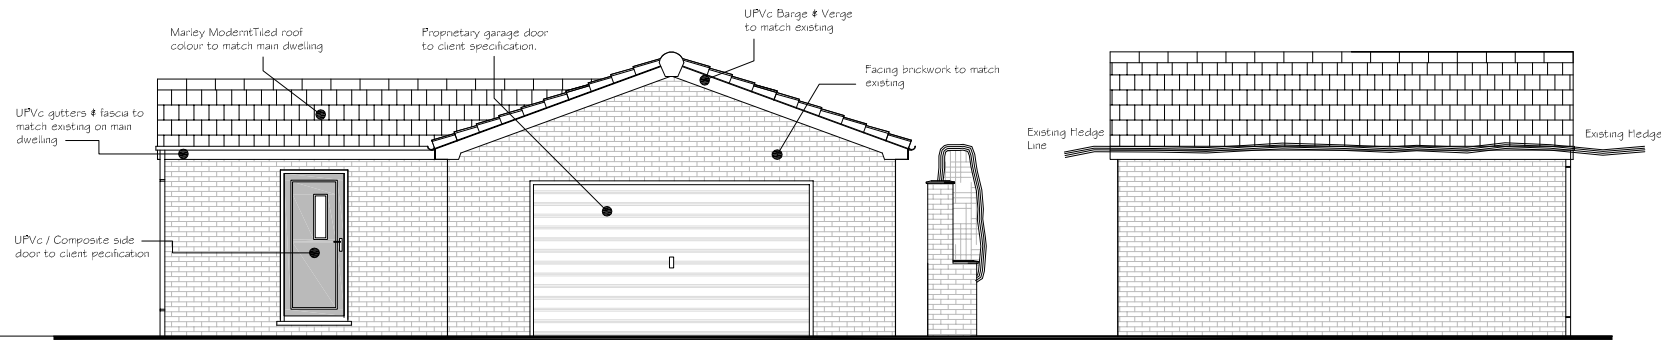


PROPOSED FRONT ELEVATION


PROPOSED SIDE ELEVATION

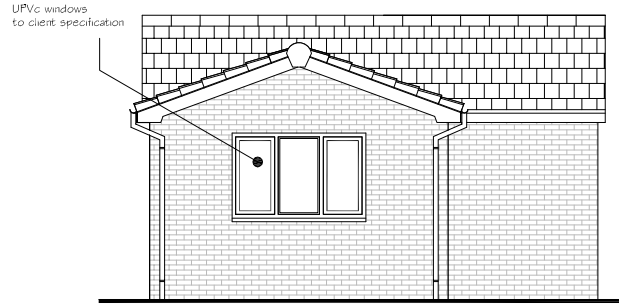


PROPOSED SIDE ELEVATION

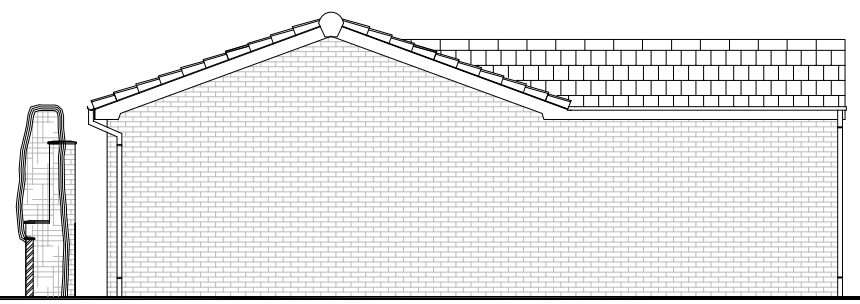


PROPOSED REAR ELEVATION

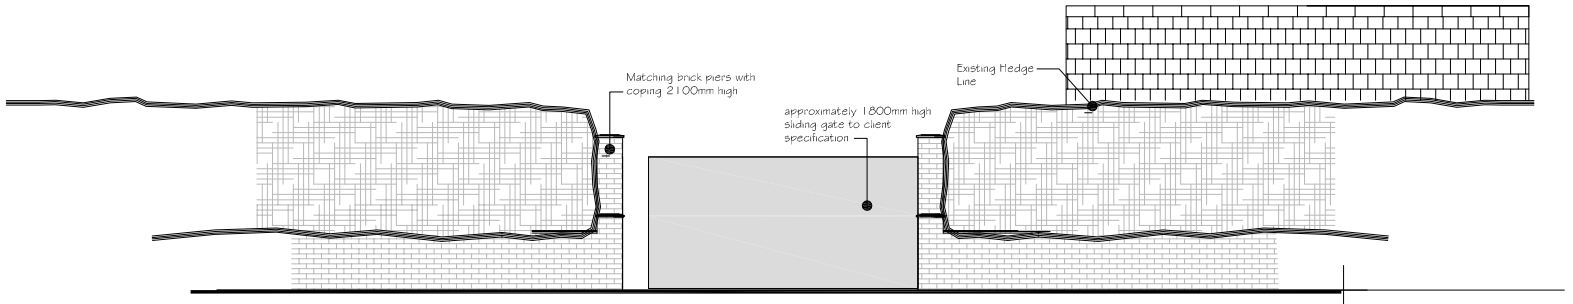

PROPOSED FRONT GATE AND POSTS ELEVATION OFF CROSS STREET 1:50 AT A1

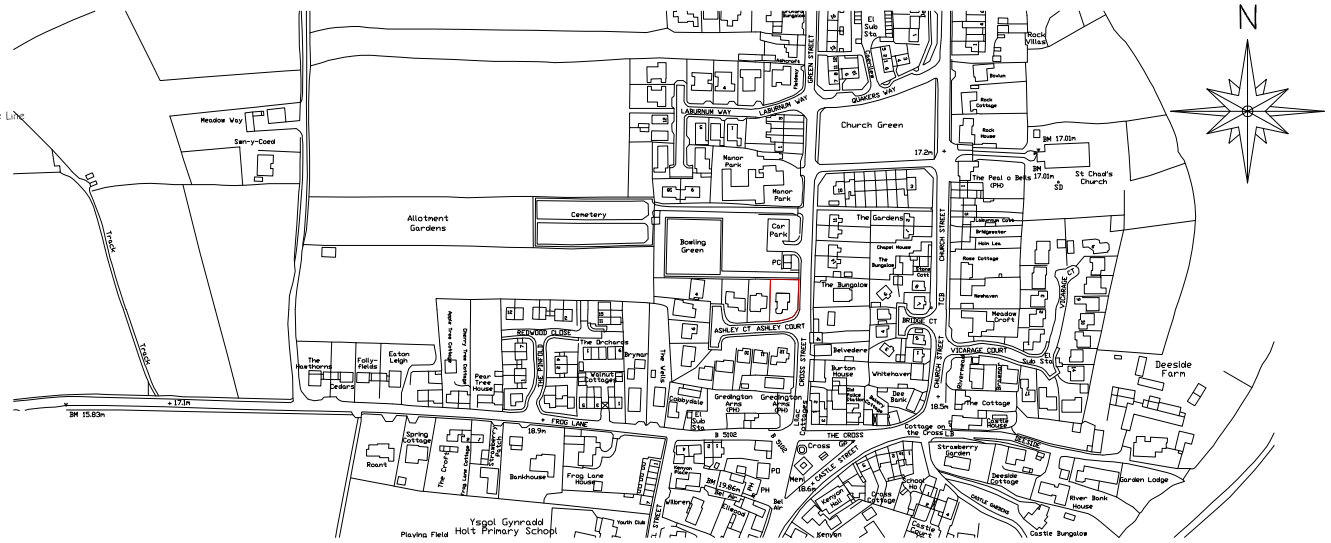


LOCATION PLAN 1:2500 AT A1

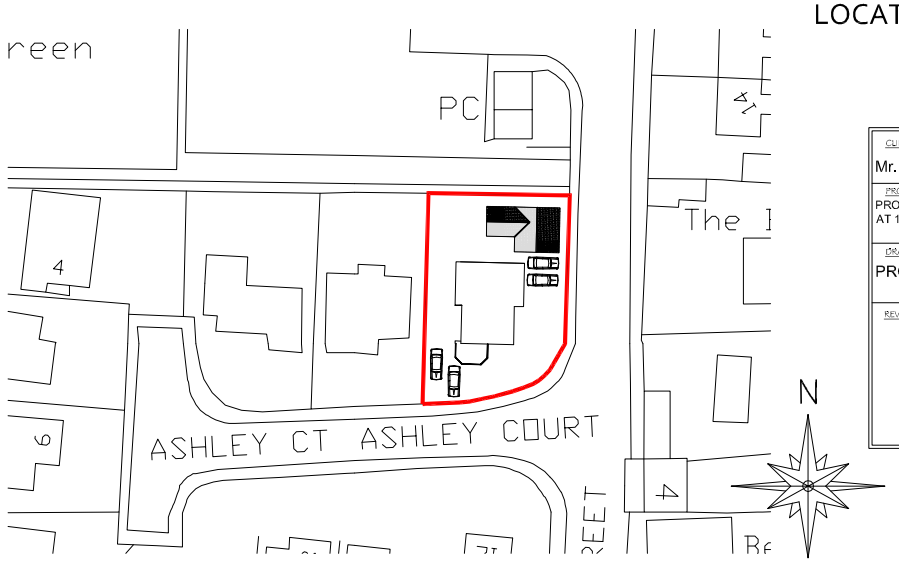


BLOCK PLAN 1:500 AT A1

CLIENT: Mr. M. Green	DATE: SEPT. 2021
PROJECT: PROPOSED GARAGE AND STORE AT 1 ASHLEY COURT, HOLT, WREXHAM,LL139JZ	SCALES: 1:75 AT A1 1:50 at A1
DRAWING: PROPOSED PLANS & ELEVATIONS	DWG. NUMBER: 2021/AC/01
REVISIONS:	

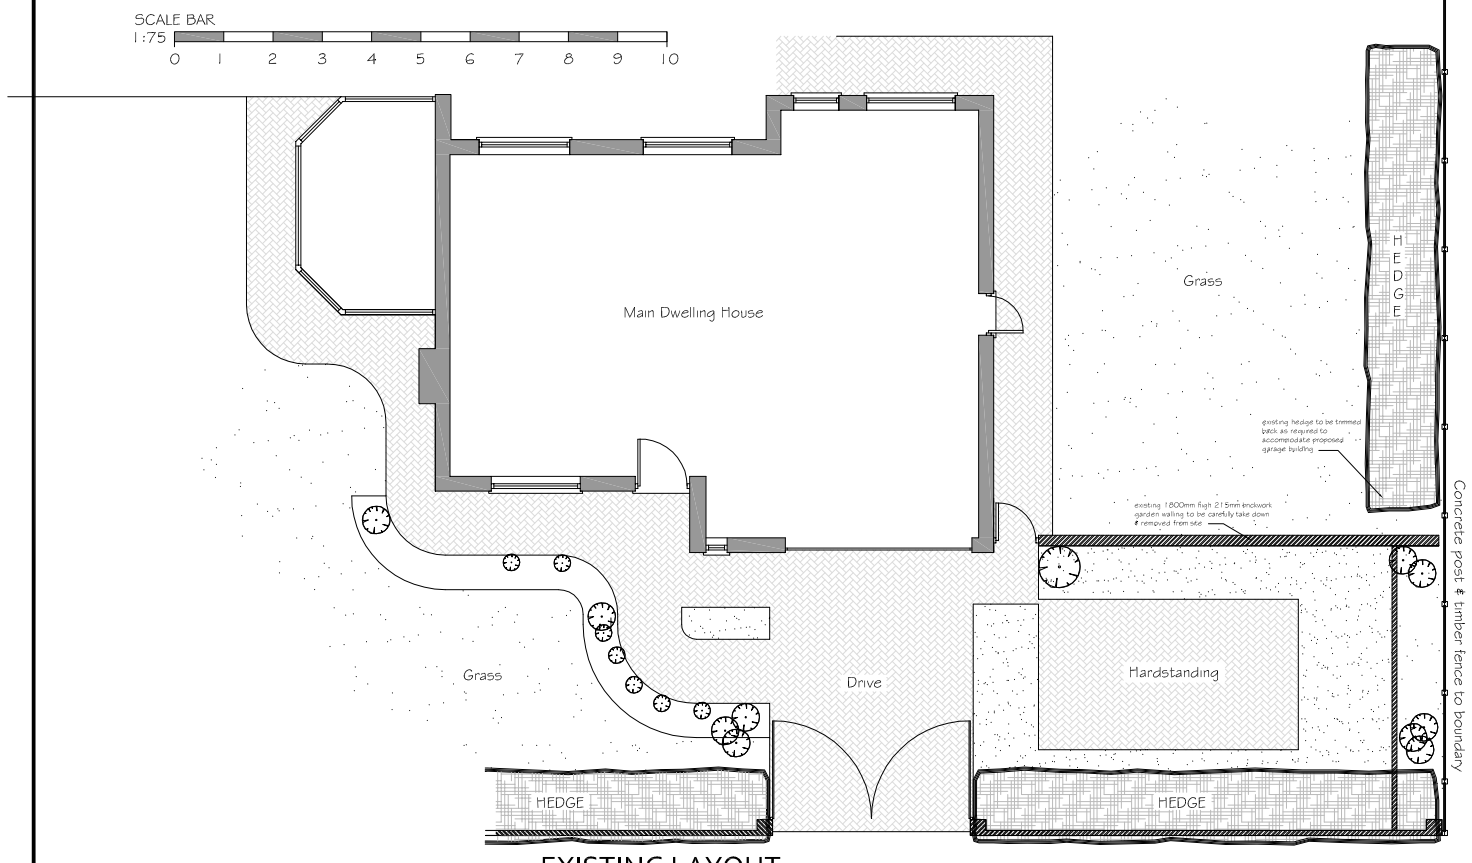

EXISTING LAYOUT

ELEVATIONS SCALE 1:50 AT A1
LAYOUTS SCALE 1:75 AT A1

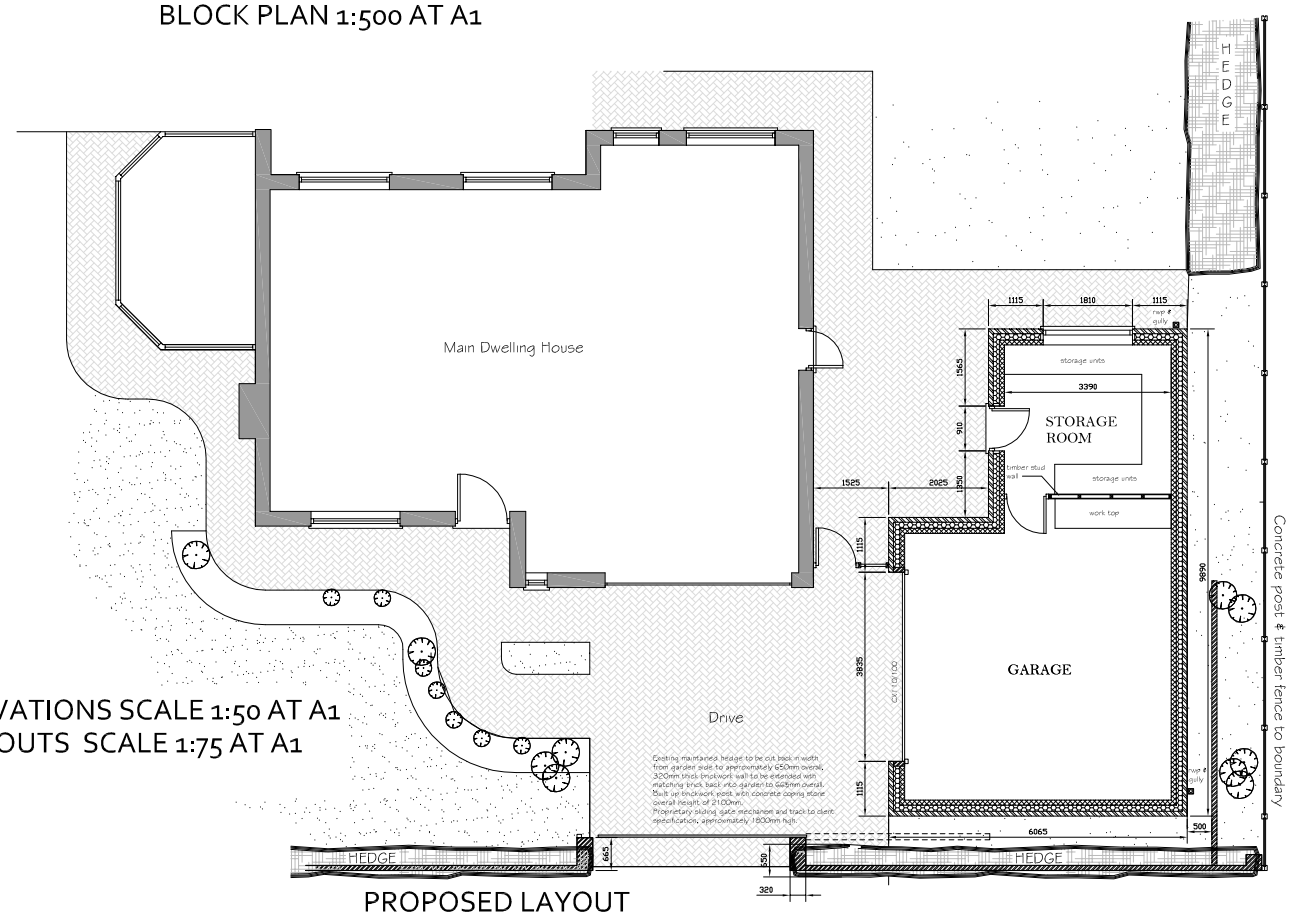

PROPOSED LAYOUT