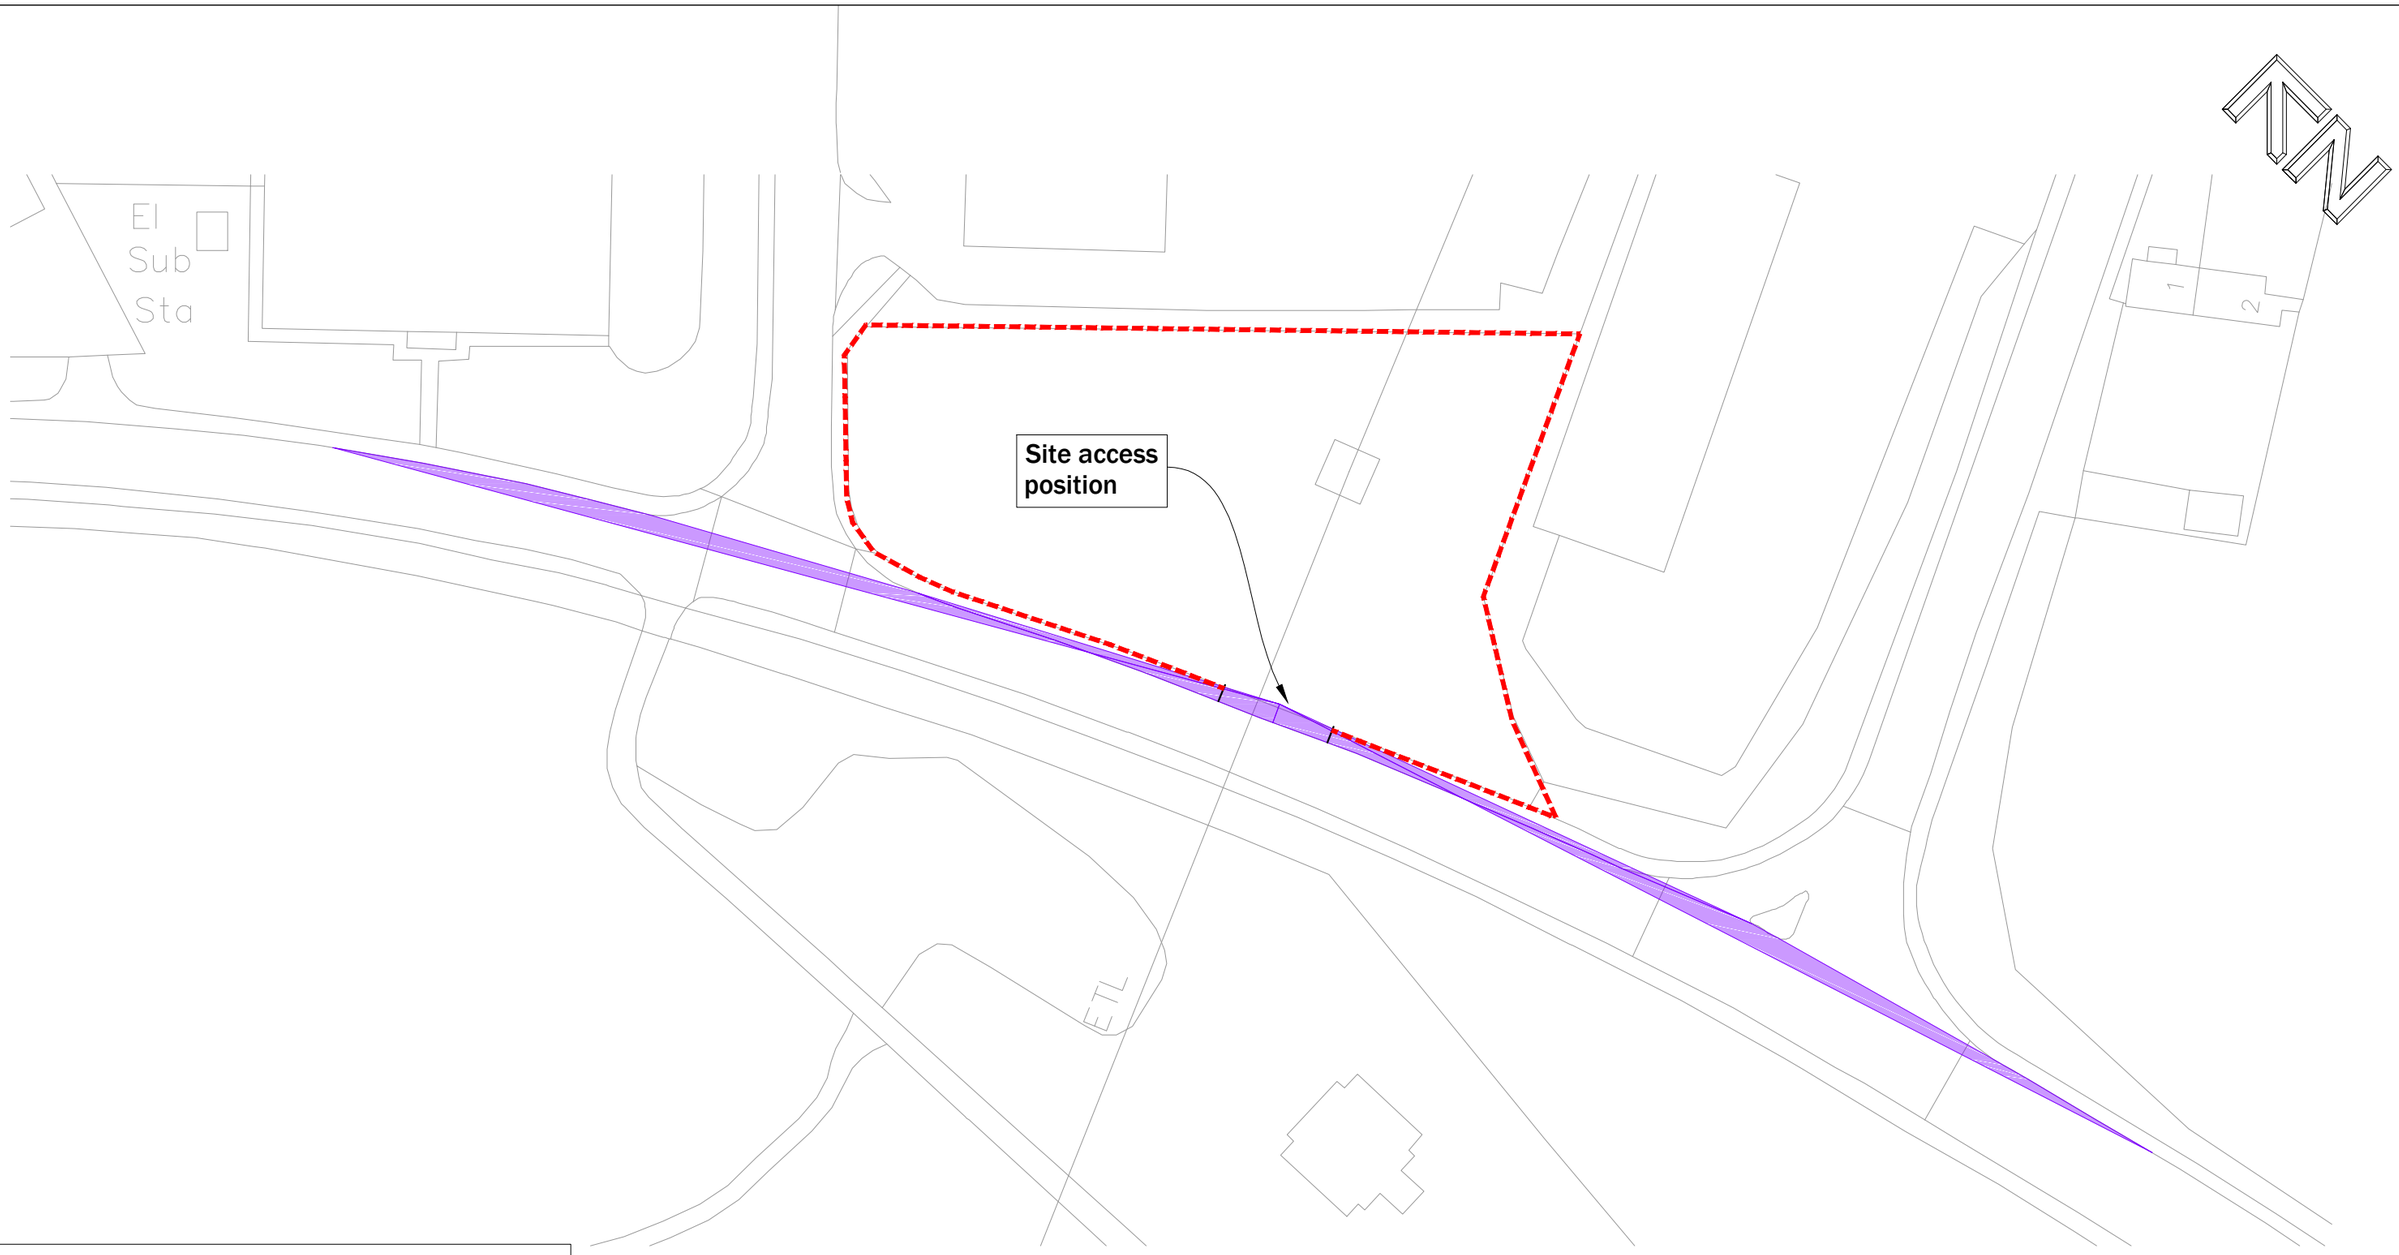

KEY:

- INDICATIVE SITE BOUNDARY
- 2.4 x 120m VISIBILITY SPLAY (BASED ON TAN 18 @ 40mph)

Prime Transport Planning
9 Hurricane Court
Liverpool International Business Park | Estuary Boulevard | Liverpool | L24 8RL
www.primetp.co.uk | 0151 728 1860

Rev	Date	By	Revision notes
*	*	*	*

Status

FOR INFORMATION

Project

WREXHAM FLEXIBLE POWER PLANT

Title

ACCESS VISIBILITY SPLAYS

Drawn by: VB

Issue date: 18 OCT 2018

Scale(s): 1:750 @A3

Drawing No: P18108-001