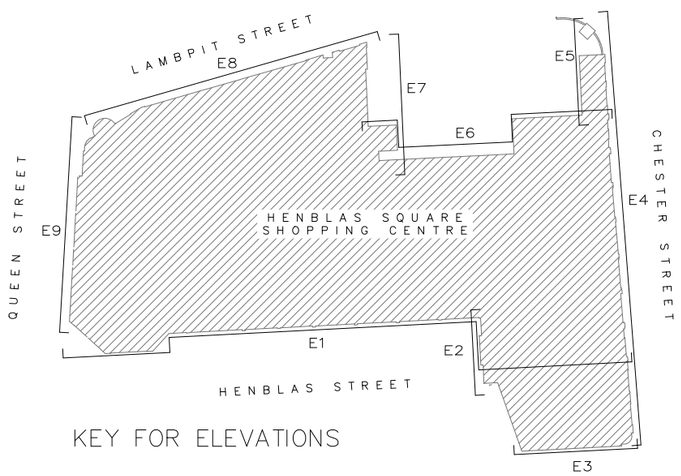

KEY FOR ELEVATIONS

NOTES:

DO NOT SCALE FROM THIS DRAWING.

1. This drawing is copyright of WardmanBrown. WardmanBrown is a trading name of Wardmans Architectural Services Limited.
2. All dimensions to be verified on site prior to any shop or site works being commenced.
3. Any discrepencies to be reported to the Designer BEFORE any work is put in hand.
4. This drawing must be read in conjunction with relevant consultants and specialists drawings.
5. This drawing must be read in conjunction with the drawings specified.

CDM 2015 - (Refer to Project Health & Safety Information)

HAZARDS

1. Live services adjacent/on site.
2. Excavations - Ground Collapse
3. Handling major components
4. Working at height - Falling
5. Machinery & Equipment
6. Ensure all blockwork has a minimum crushing strength of 3.5N/mm²
7. The weight of each block must not exceed 20Kg

REV	DATE	DETAILS
C	28-9-18	Bin Storage Areas added
B	13-8-18	Minor amendments following meeting with Planning Consultant
A	2-8-18	Elevation key added

REVISIONS:

Wardman Brown
113 Stanhope Road South
Darlington, DL3 7SF
Tel: 01325 460227
info@wardmanbrown.com
www.wardmanbrown.com
Chartered Institute of Architectural Technologists Registered Practice

CLIENT: Mandale

PROJECT: Henblas - Wrexham

DRAWING TITLE: Ground Floor Plan as Proposed

PURPOSE OF ISSUE: PLANNING

SCALE: 1:400 @ A3 1:200 @ A1

DATE: JUL 18 | DRAWN: CB. | DRG REVISION: C

DRAWING NO: L018022-006