

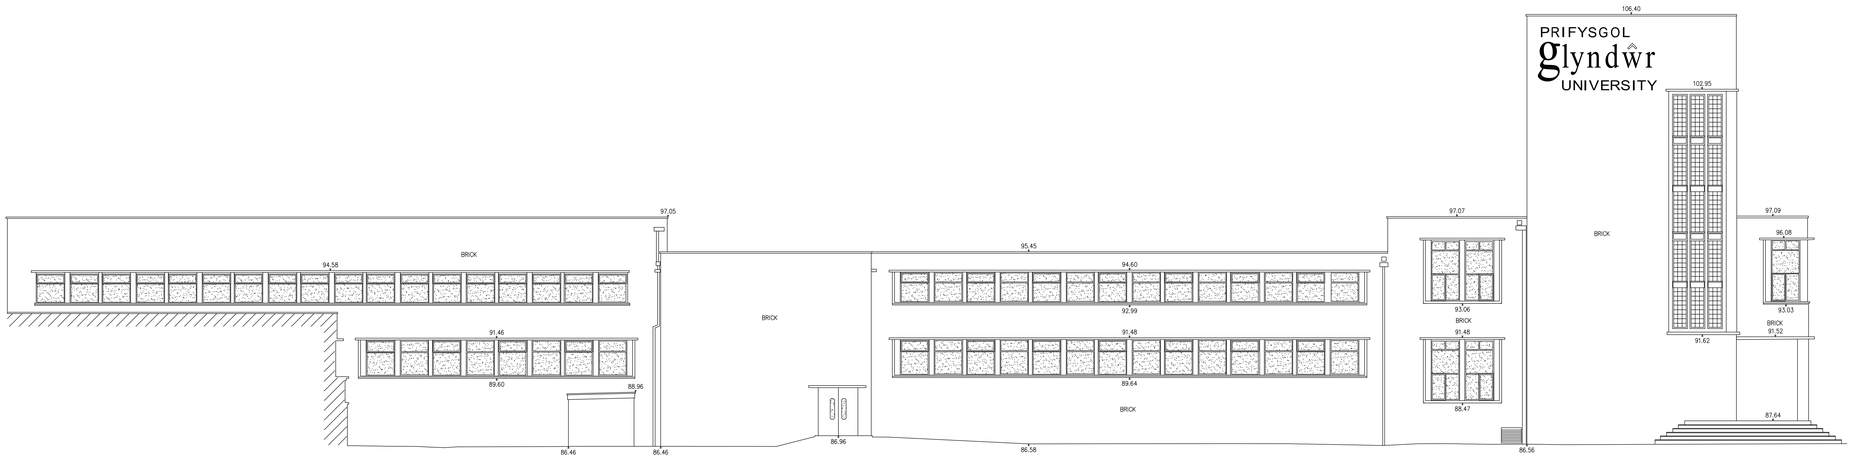



Elevation A

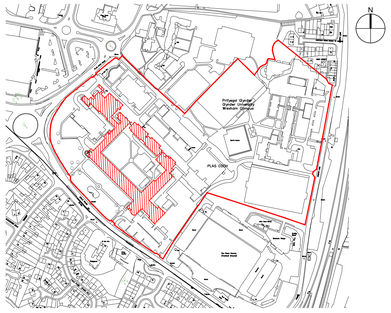


Location Reference Plan (Not to scale)

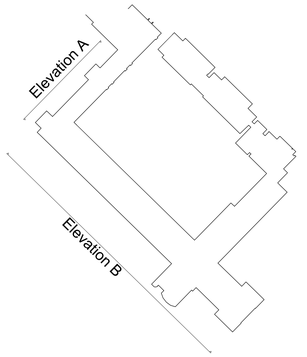

Elevation Reference Plan (Not to scale)

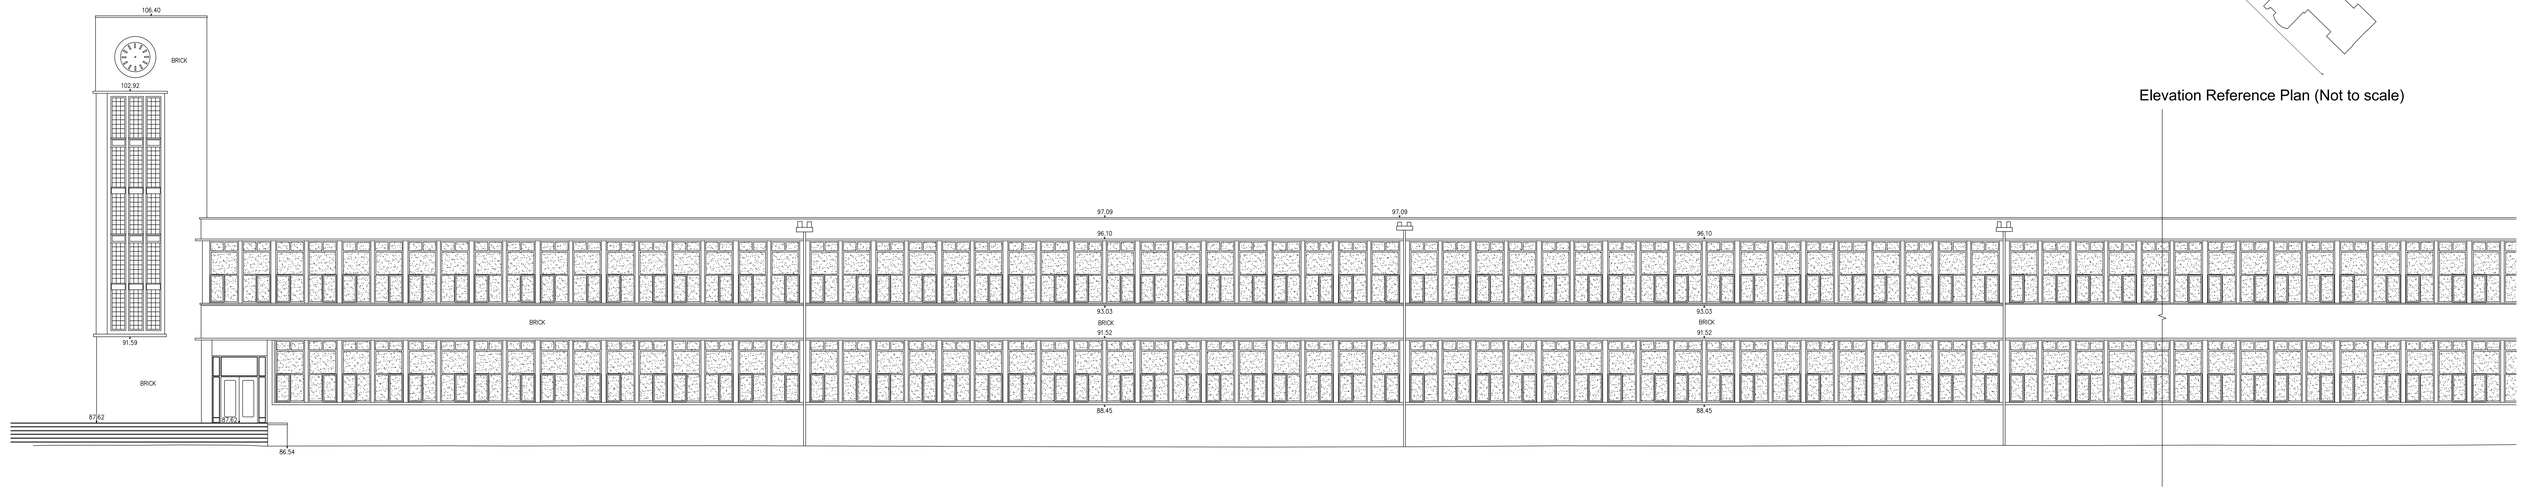

Elevation B

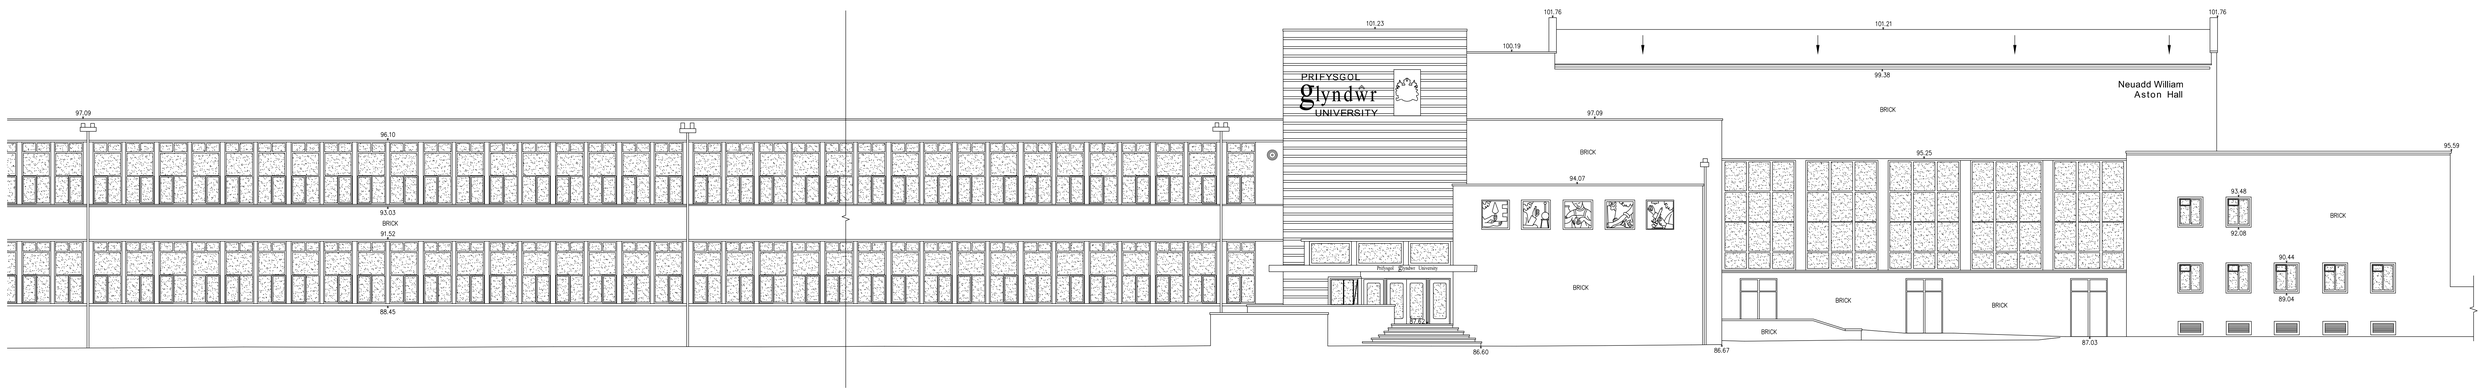

Elevation B Continued

GENERAL NOTES:

DAY Architectural Ltd accepts no responsibility for any costs, losses or claims whatsoever arising from these drawings, specifications and related documents unless there is full compliance with the Client or any unauthorised user of the following:

1. All boundaries, dimensions and levels are to be checked on site before construction and any discrepancies reported to the Architect / Designer.
2. Partial Service: Any discrepancies with site or other information is to be advised to the Architect / Designer and direction and / or approval is to be sought before the implementation of the detail.
3. Block and site plans are reproduced under license from the Ordnance Survey.
4. Do not scale this drawing.
5. For the purpose of coordination, all relevant parties must check this information prior to implementation and report any discrepancies to the Architect / Designer.

DRAWING NOTES:

STATUS	REVISION	DATE

CLIENT: **Wrexham Glyndwr University**

PROJECT: **Campus 2025**

DRAWING: **Plas Coch - Main Building Existing Elevations A & B**

SCALE	PAPER SIZE
1:100	A0
DATE	DRAWN BY
June 2018	LB

DRAWING No.	REVISION	PROJECT No.
AE-100-001	P1	531-17

DRAWING STATUS: **PLANNING**

Information contained on this drawing is the sole copyright of DAY Architectural Ltd. and is not to be reproduced without their permission.

DAY ARCHITECTURAL LTD
61 BURLINGTON STREET
LIVERPOOL
L3 6LG

LIVERPOOL
MANCHESTER

0151 203 9703, info@day-architectural.com, www.day-architectural.com