
T3

QMS

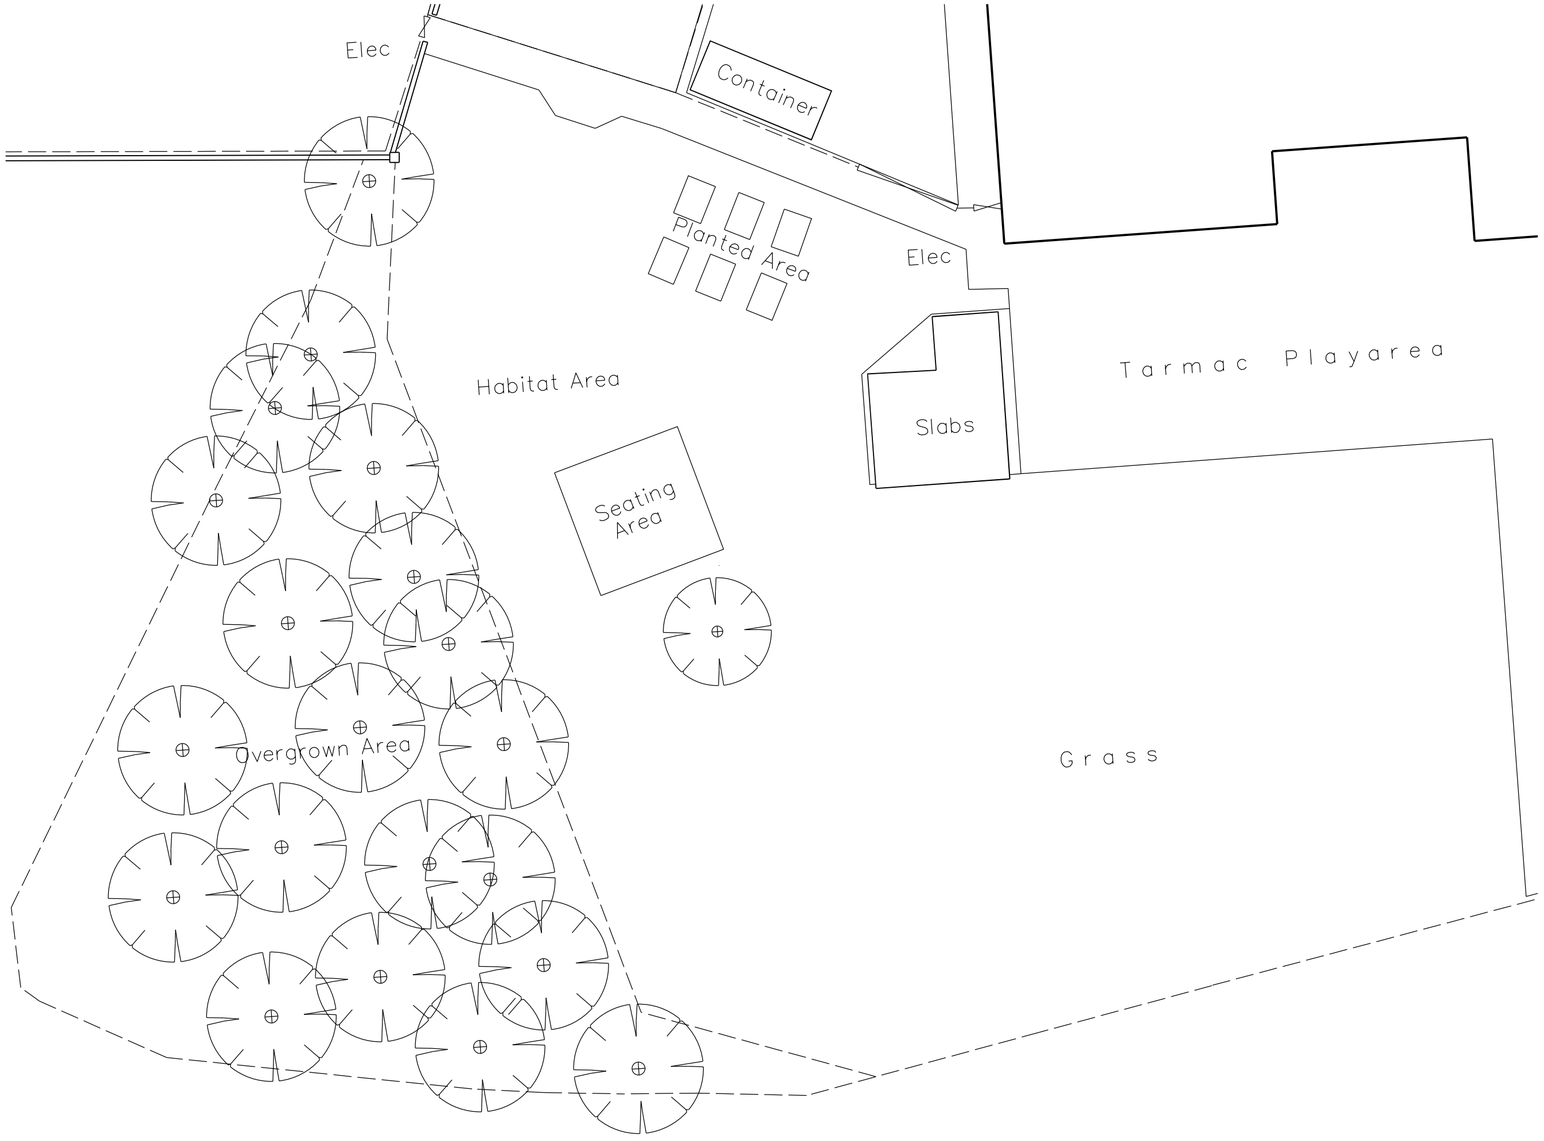


General Notes

1. Contractor to verify all dimensions and check level datums on site
2. All of the designs are the sole property of TACP Architects Ltd and may not be used without their written agreement
3. All prints, specifications and their copyright are the property of TACP Architects Ltd
4. Do not scale off drawings
5. All dimensions shall be checked on site before commencement of shop drawings, manufacture and all discrepancies must be reported to TACP Architects Ltd

Risk Assessments

Revisions

| Rev | Date | Description | By | Check |
|---|---|---|---|---|

Consultants

Client

Read Construction

*On Behalf of*

Wrexham County Borough Council

Project Title

Gwersyllt Primary School

Drawing Title

Existing Site Plan - Area 02 (New Games Area)

| Scale | Date | Drawn By | Checked By | Office |
|---|---|---|---|---|
| 1:200@A2 | 19/01/2018 | MR | MG | Wrexham |

| Job Number | Drawing Number | Revision |
|---|---|---|
| 17070 | EX09 | |

TACP Architects Ltd
Pembroke House, Ellice Way
Wrexham Technology Park
LL13 7YT
T. 01978 291161
F. 01978 351735
E. admin@tacparchitects.co.uk

www.tacparchitects.co.uk

TACP Architects Ltd

*Architecture • Interior Design • Healthcare Planning • Conservation • Masterplanning • Sustainable Design*