© wireframe studio Ltd 2016

this information is confidential and the copyright of wireframe studio Ltd and has been prepared on behalf of Dan-Wood. do not scale from this drawing. all dimensions and levels to be verified on site prior to manufacture of any componant. read drawing in conjunction with all other contract documentation - studio@wireframestudio.co.uk - www.wireframestudio.co.uk - 0114 2669903

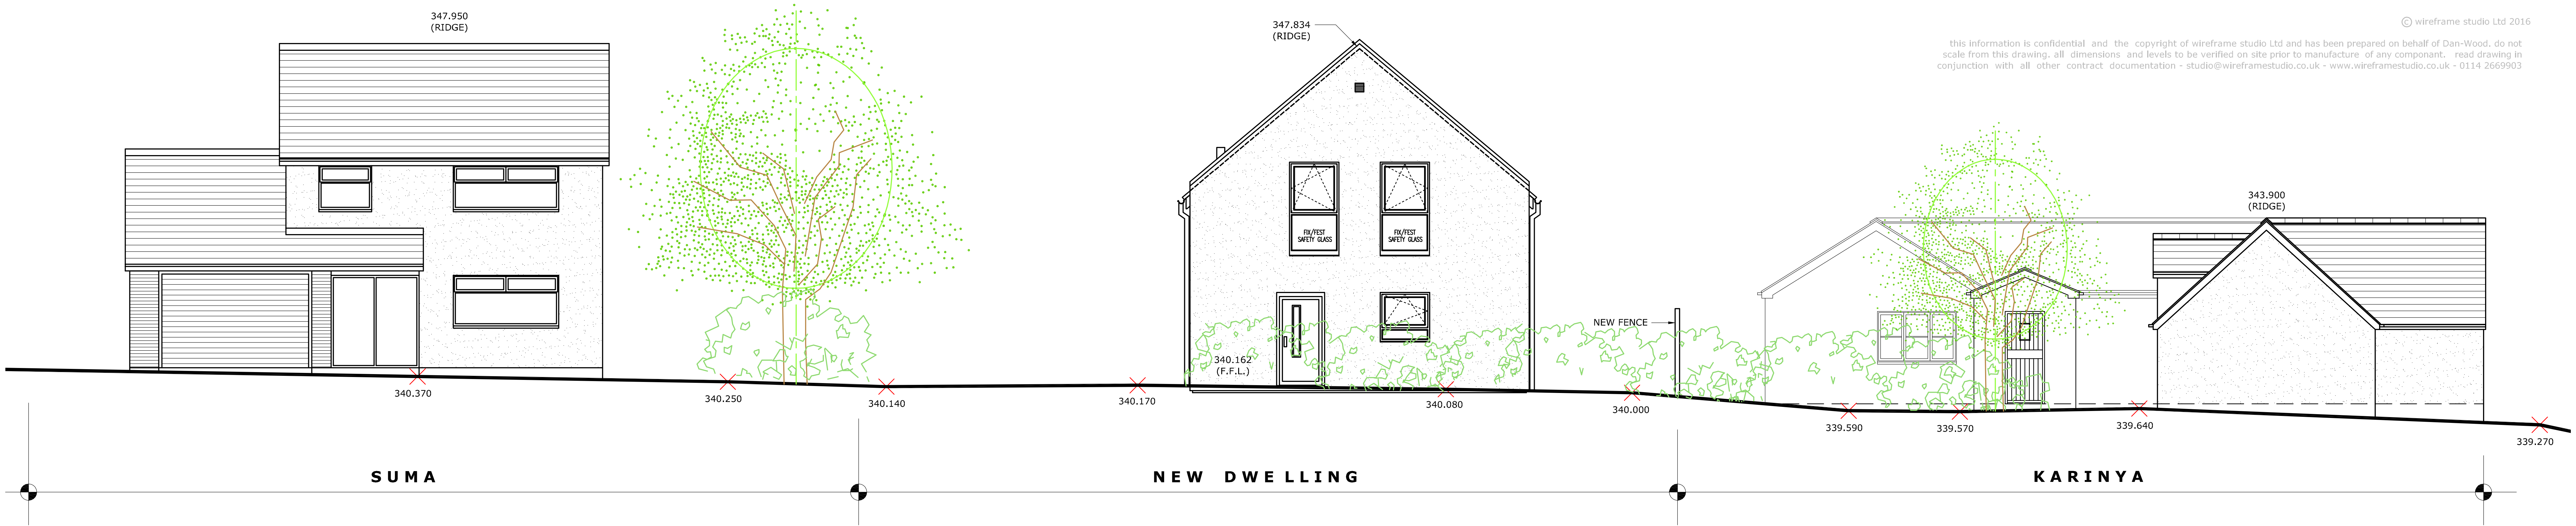

PROPOSED STREET SCENE A - A

1:100

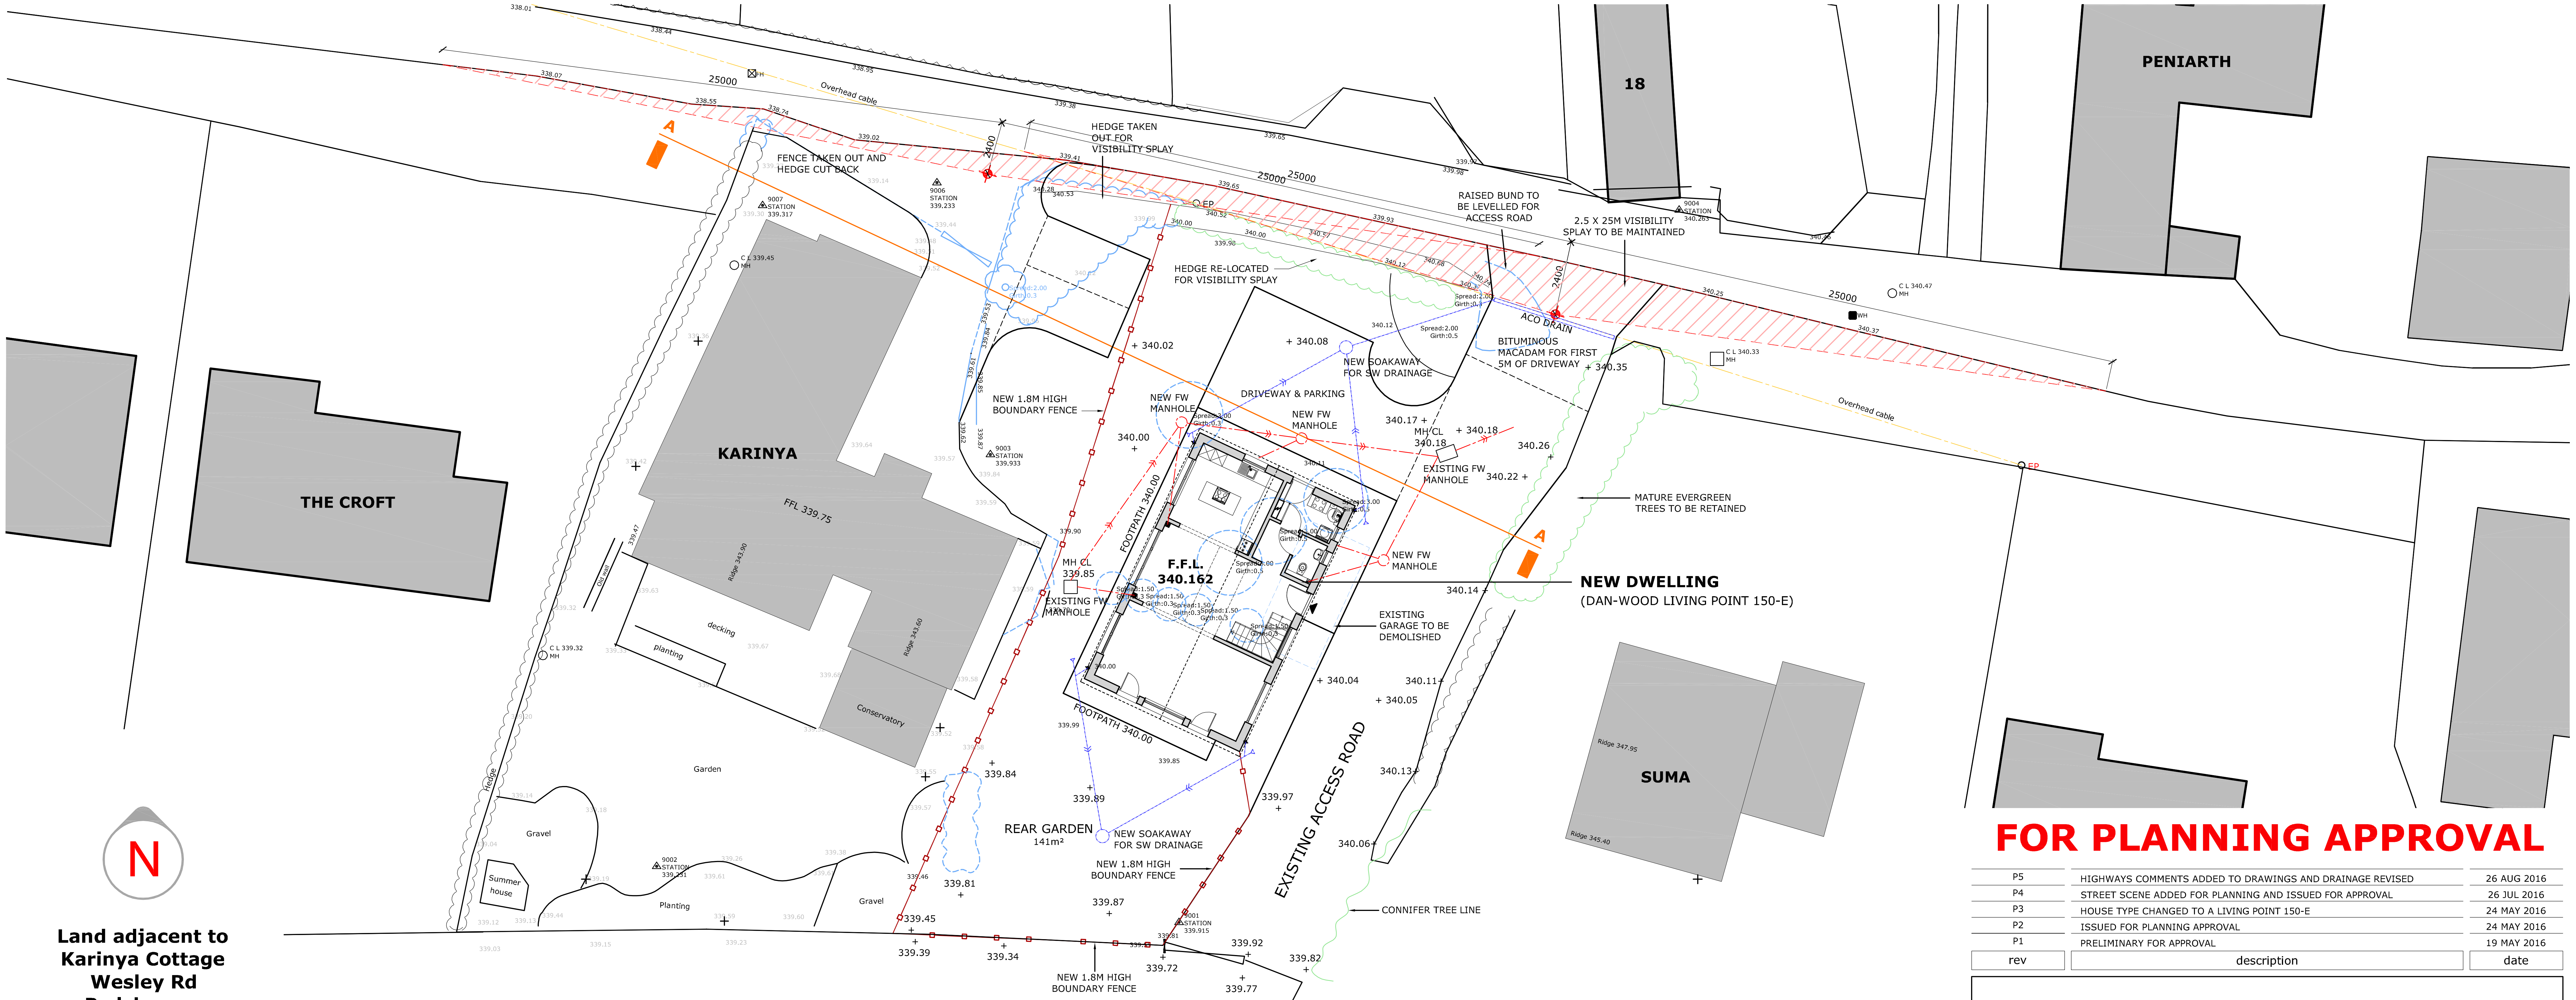

Land adjacent to
Karinya Cottage
Wesley Rd
Bwlchgwyn
LL11 5UY

PROPOSED SITE PLAN

1:200

FOR PLANNING APPROVAL

rev	description	date
P5	HIGHWAYS COMMENTS ADDED TO DRAWINGS AND DRAINAGE REVISED	26 AUG 2016
P4	STREET SCENE ADDED FOR PLANNING AND ISSUED FOR APPROVAL	26 JUL 2016
P3	HOUSE TYPE CHANGED TO A LIVING POINT 150-E	24 MAY 2016
P2	ISSUED FOR PLANNING APPROVAL	24 MAY 2016
P1	PRELIMINARY FOR APPROVAL	19 MAY 2016

wireframe studio Ltd

Studio One, Menzels Court, 301 Ecclesall Road, S11 8NX tel - 0114 266 9903 mail- studio@wireframestudio.co.uk

project title	project no	rev	scale
PROPOSED DWELLING TO ADJACENT TO KARINA COTTAGE, WESLEY RD, BWLCHGWYN, WREXHAM	1560	P5	AS SHOWN

drawing title	drawing no	date	drawn
PROPOSED SITE PLAN AND STREET SCENE	03	26th JUL 2016	AJT