CO 22 TURBINE-MACHINE ROOM

FOUNDATIONS OF TURBINE-MACHINE ROOM - S 1:100

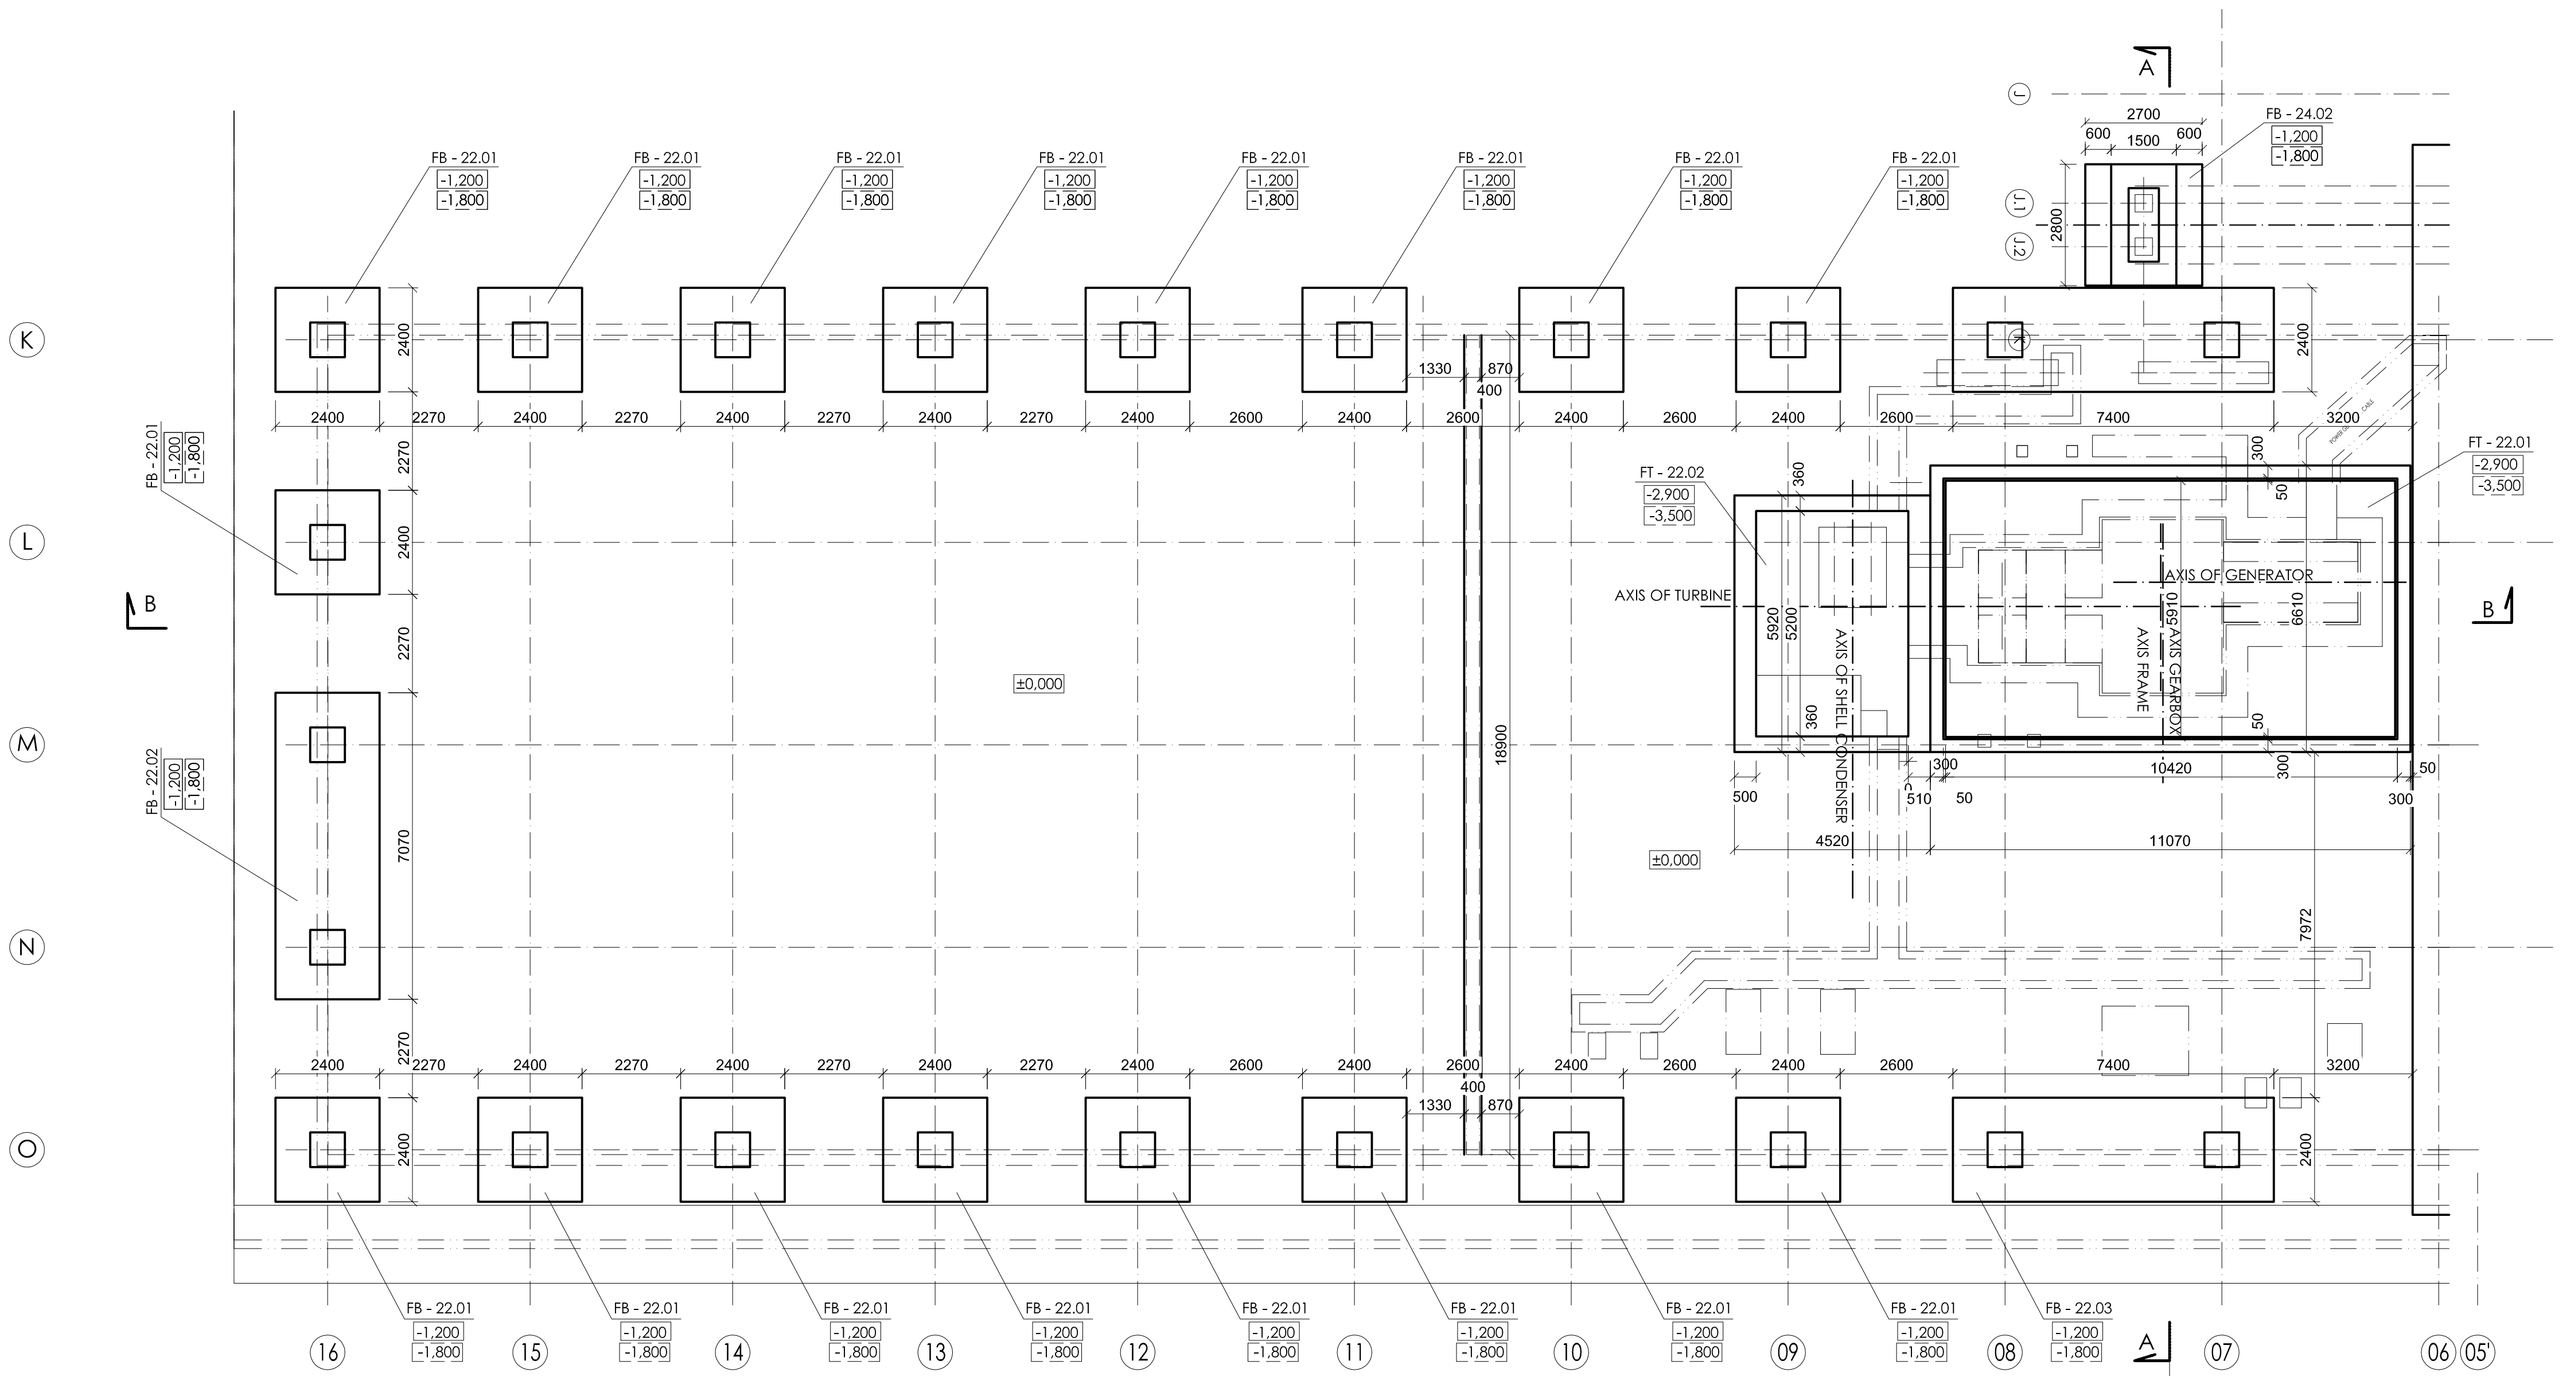

SECTION A-A

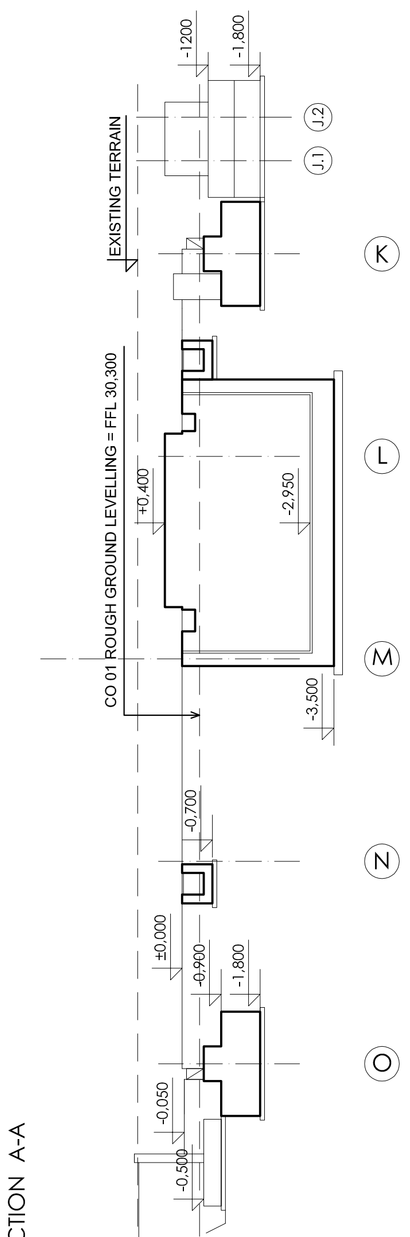

SECTION B-B

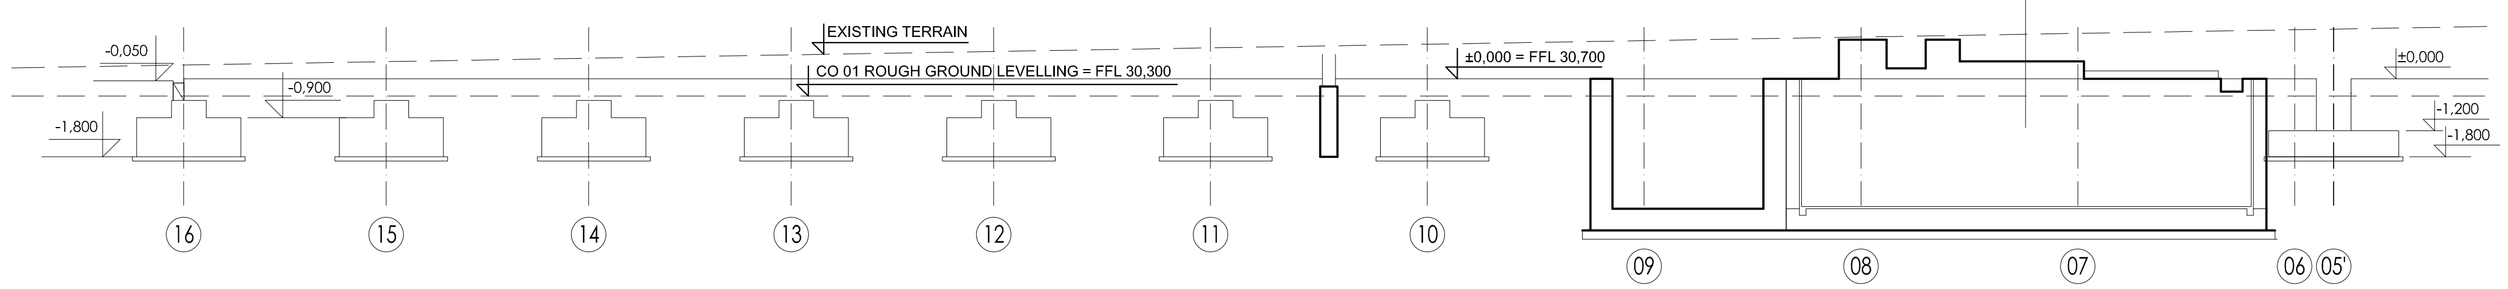

±0,000=30,7m a.s.l.

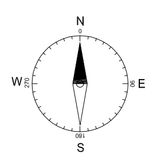

CLIENT:	BESTER GENERATION ,UNITED KINGDOM LTD., Suite 163, 2 Lansdowne Road, Mayfair W1J 6HL, London ,UK	CONSTRUCTION SITE:	Bryn Lane, Wrexham, North Wales , UK
PART OF PROJECT	CO 22 TURBINE-MACHINE ROOM	FORMAT	A1+
SCALE	1:100 (-)	DRAWN	Ing. R. Skora 18/07/2016
		CHECKED	Ing. P. Olejková 18/07/2016
		APPROVED	Ing. R. Skora 18/07/2016
SIZE	950x594		ALEF BRNO, spol. s r.o. Smetanova 3, 602 00 Brno, IČO: 46905394
			PBS ENERGO, a.s.
NAME:	FOUNDATION PLAN FOUNDATIONS OF TURBINE-MACHINE ROOM	DRAWING NO.	16-0[illegible]-16-000.00.214
		PROJECT STATUS	BASIC DESIGN
		LIST / OF	1/1
		REVISION	0
		VERSION	0
INDEX	MODIFICATION	DATE	SIGNATURE

CLIENT:	BESTER GENERATION ,UNITED KINGDOM LTD., Suite 163, 2 Lansdowne Road, Mayfair W1J 6HL, London ,UK	CONSTRUCTION SITE:	Bryn Lane, Wrexham, North Wales , UK
PART OF PROJECT	CO 22 TURBINE-MACHINE ROOM	FORMAT	A1+
SCALE	1:100 (-)	DRAWN	Ing. R. Skora 18/07/2016
		CHECKED	Ing. P. Olejková 18/07/2016
		APPROVED	Ing. R. Skora 18/07/2016
SIZE	950x594		Bester
		PROJECT	CHP Wrexham Bester
NAME:	FOUNDATION PLAN FOUNDATIONS OF TURBINE-MACHINE ROOM	DRAWING NO.	1613-COGD-214
		PROJECT STATUS	BASIC DESIGN
		LIST / OF	1/1
		REVISION	0
		VERSION	0

PRELIMINARY

The reproduction, distribution and utilization of this document as well as the communication of its contents to others without express authorization is prohibited. Offenders will be held liablefor the payment of damages. All rights reserved in the event of the grant of a patent, utility model or design.