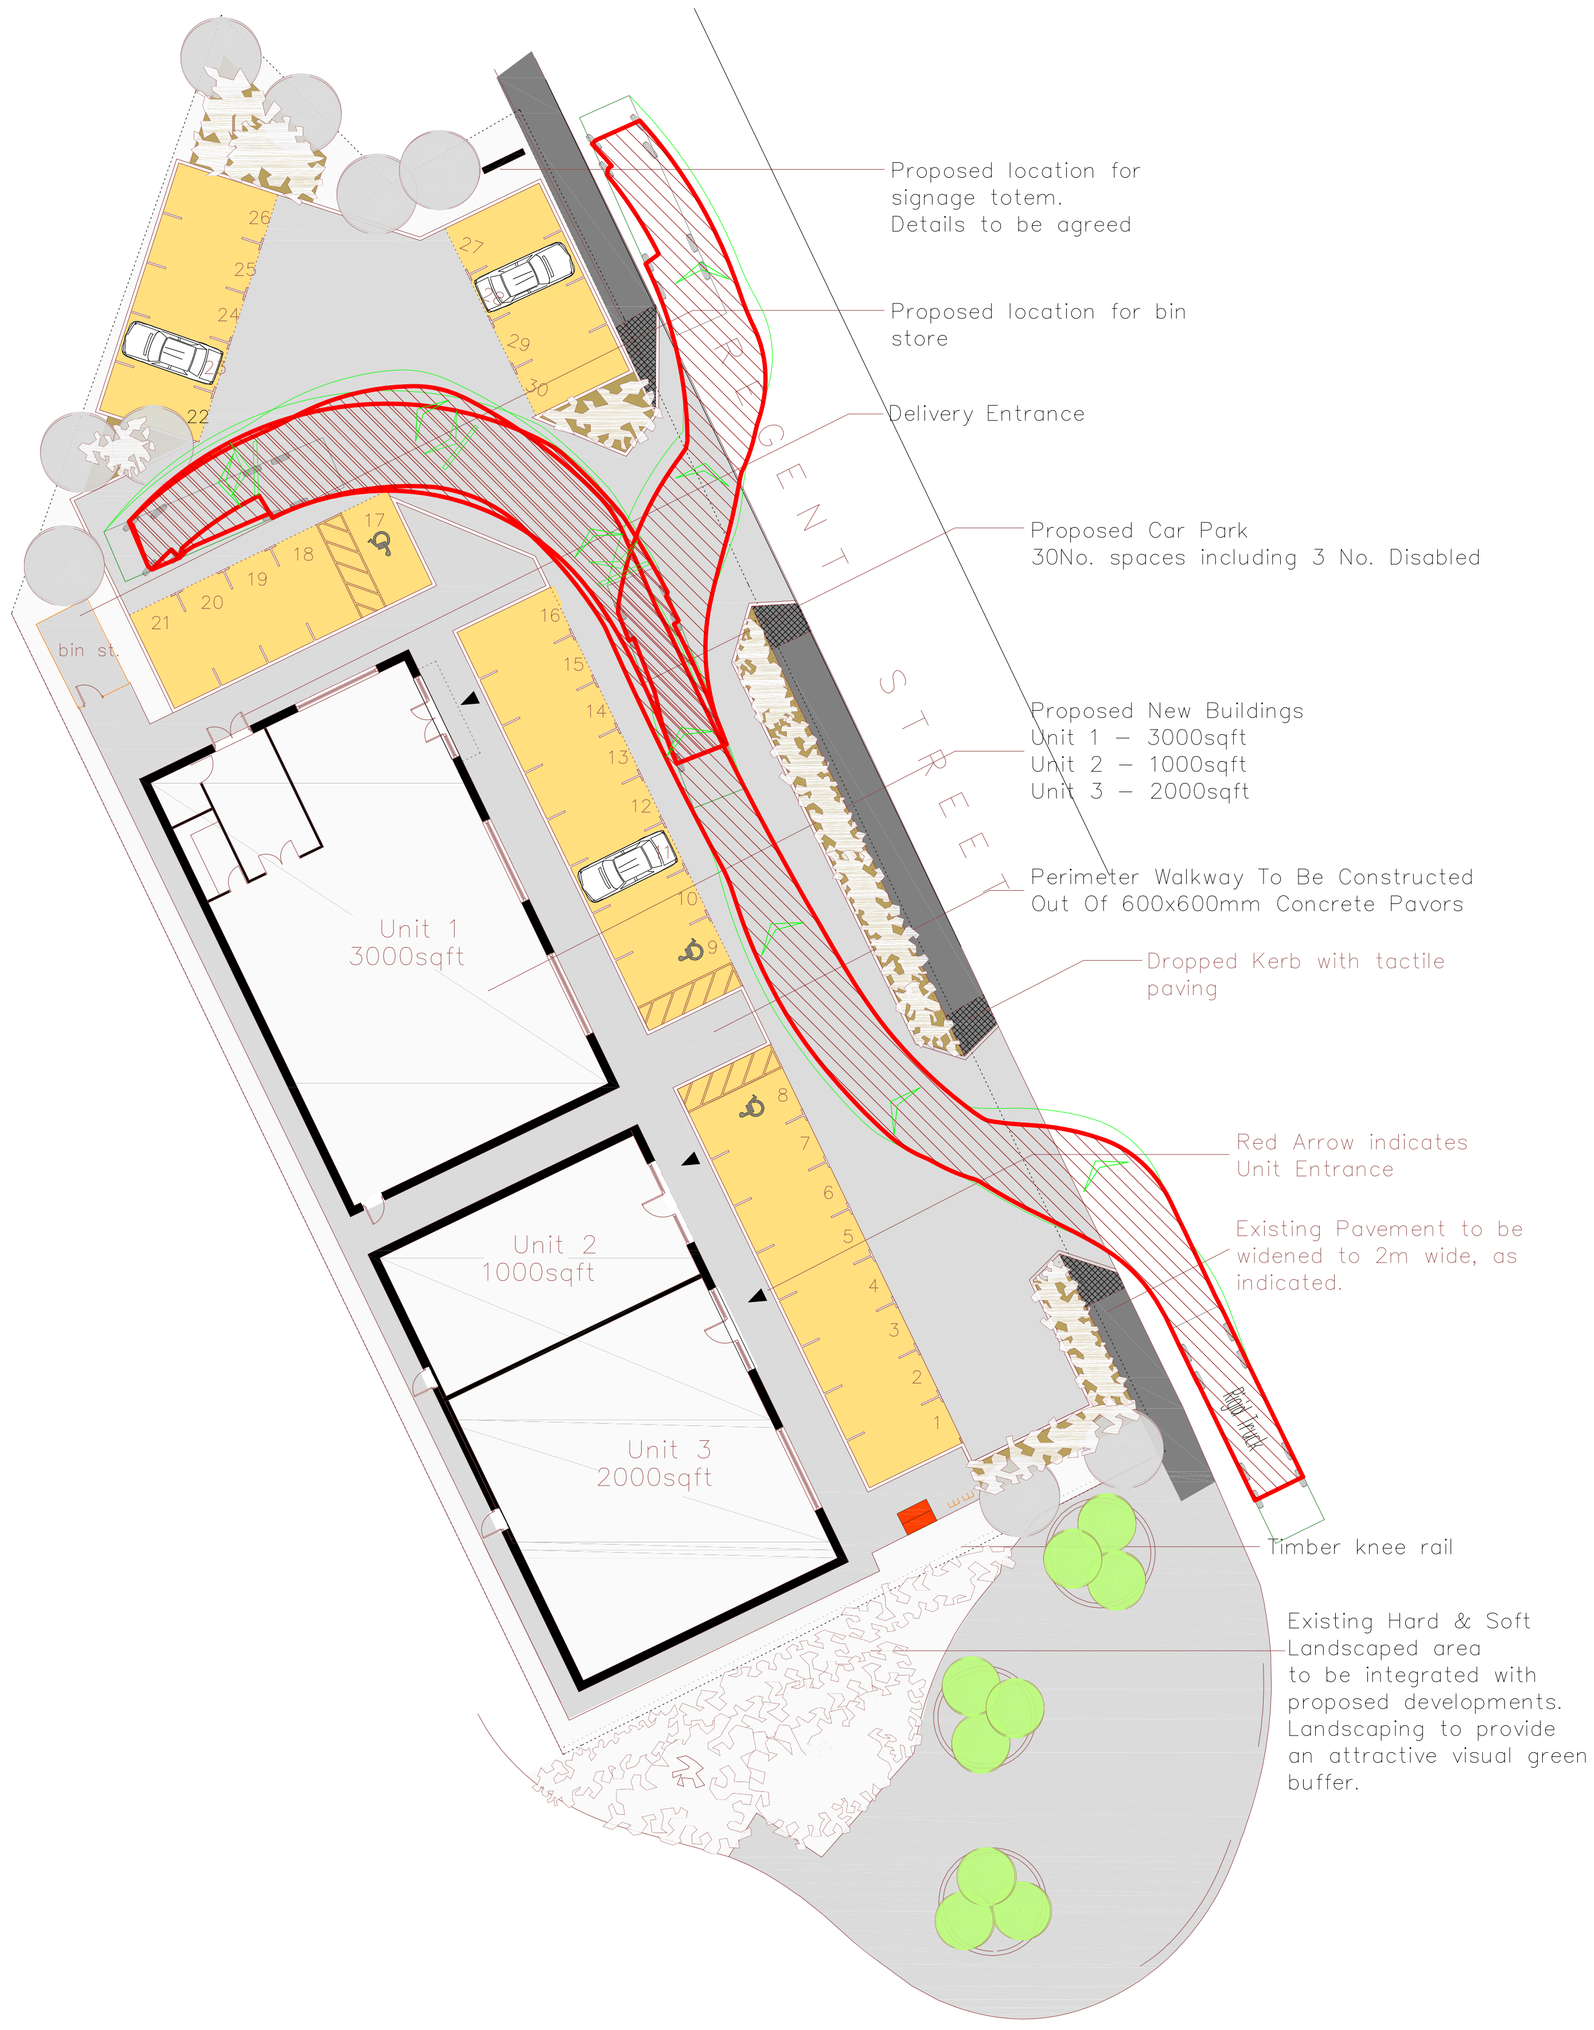

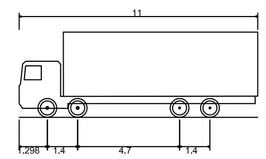

Rigid Truck	
Overall Length	11.000m
Overall Width	2.500m
Overall Body Height	3.928m
Min Body Ground Clearance	0.412m
Track Width	2.471m
Lock to Lock Time	6.00s
Kerb to Kerb Turning Radius	11.900m

VEHICLE TRACKING

N

REV A TEXT INDICATING UNIT AREAS AMENDED 12.02.2013

First Issue 15.01.13

DWG Site Plan – Delivery Vehicle Tracking Plan

date 12.02.13

drawn bjW

scale 1:200@A1

STATUS For Planning Approval

DWG NO. WA245_3.001 Rev A

JOB Regent Street. Wrexham

CLIENT Redsun Developments

wallacearchitecture
E – barry@wallacearchitecture.co.uk
T – +44 (0)845 257 4200