

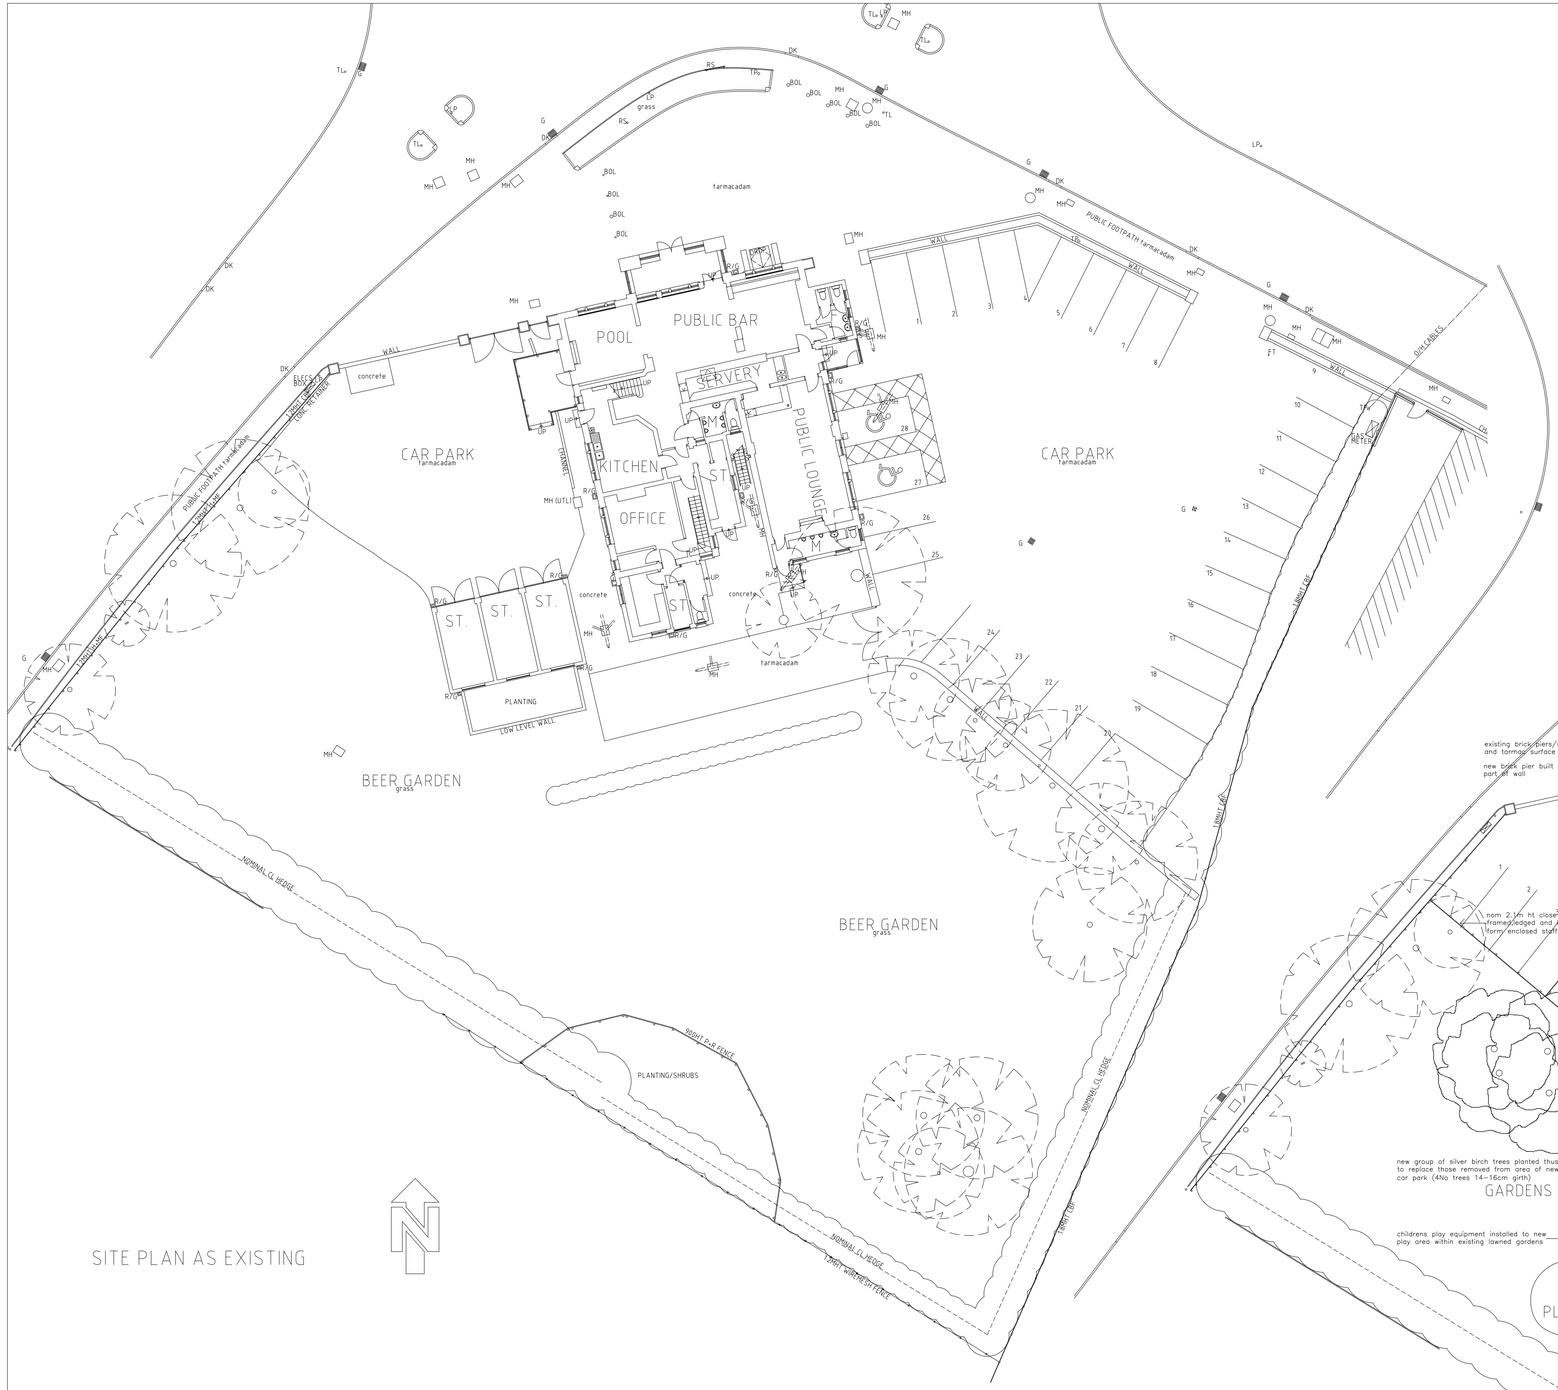


SITE PLAN AS EXISTING

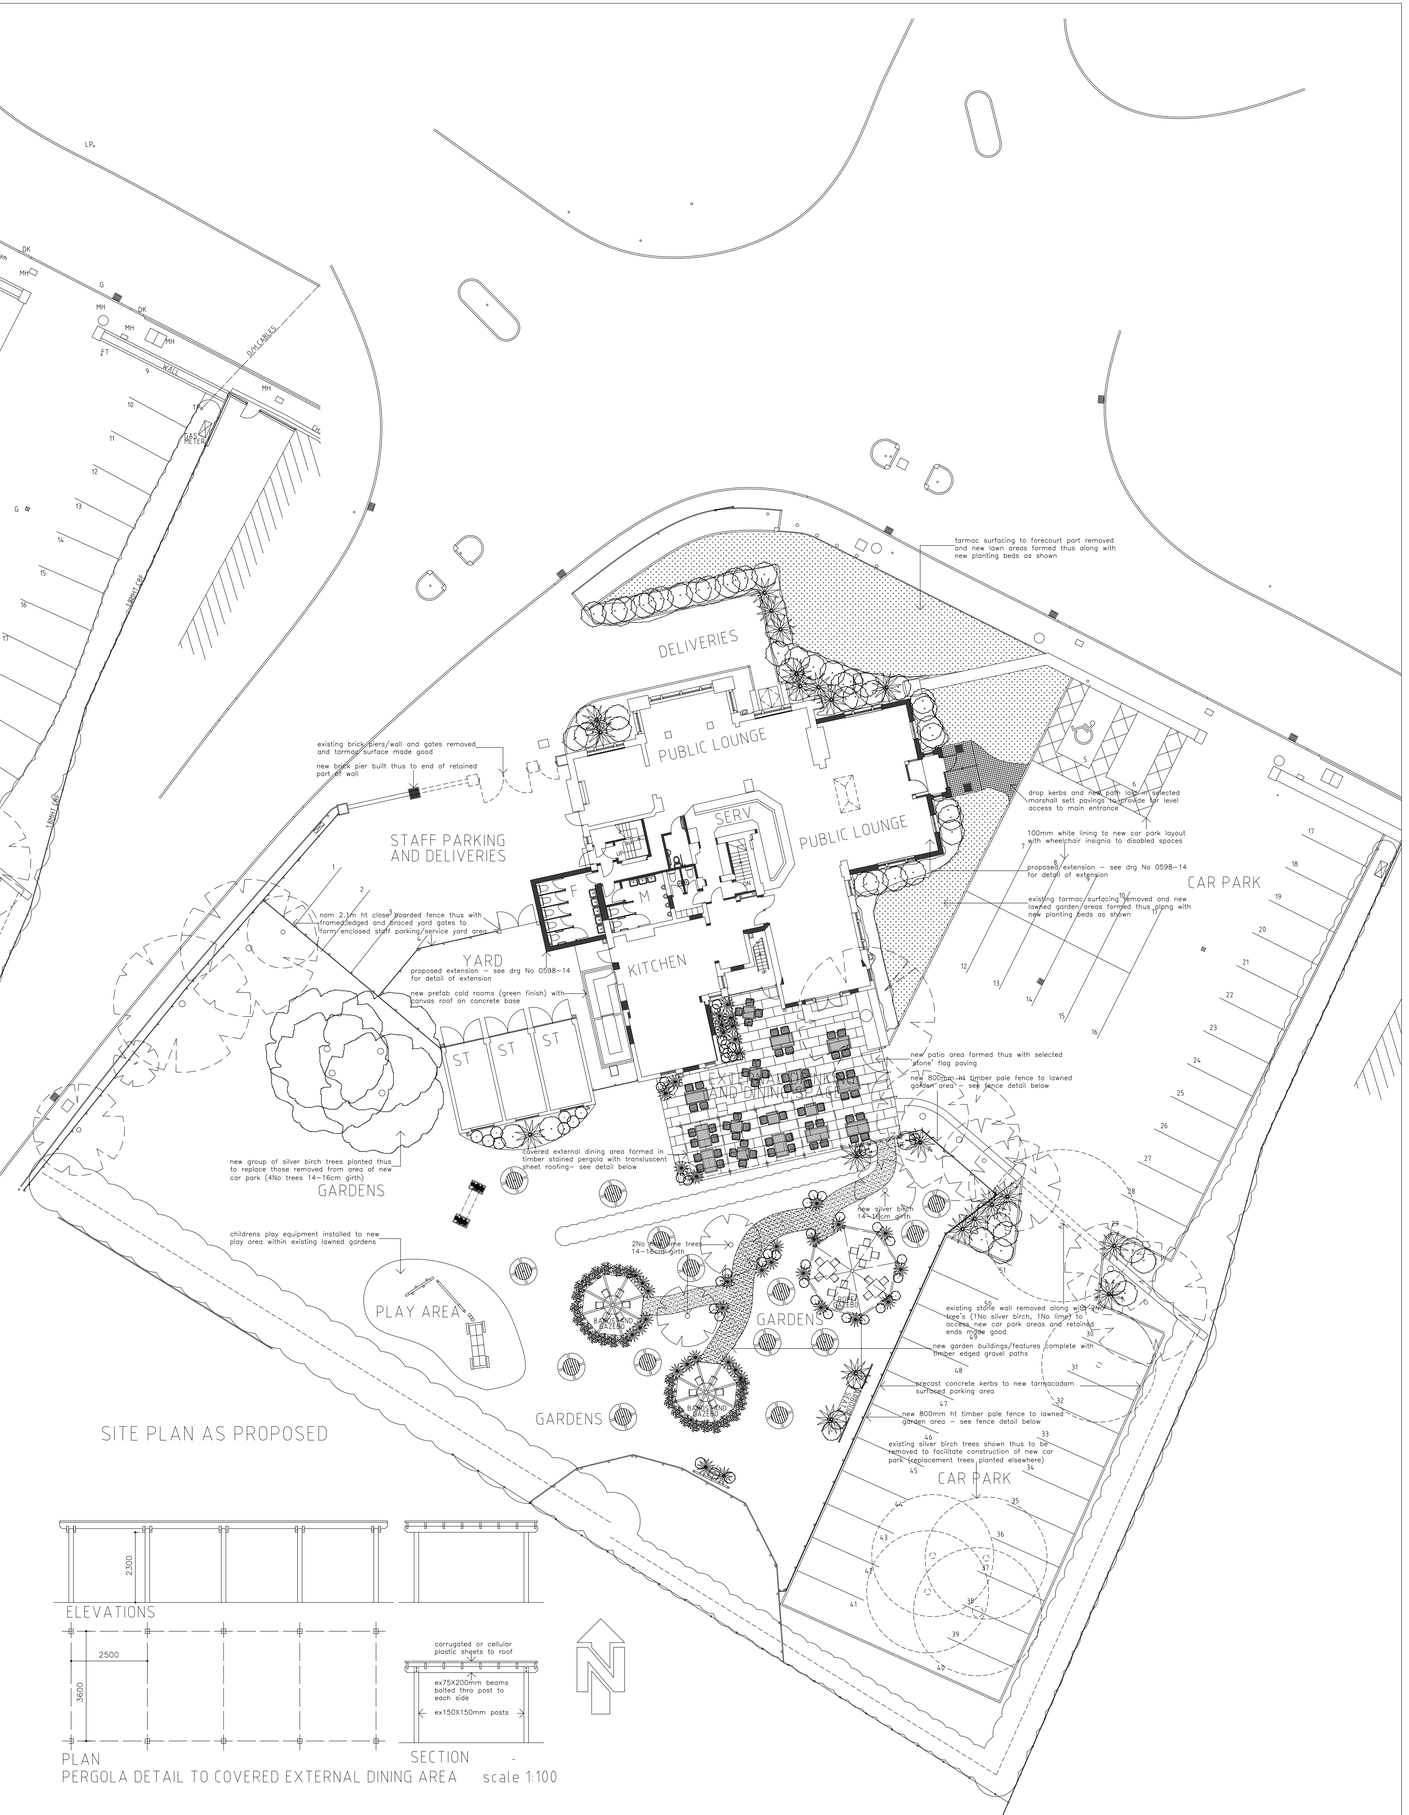

SITE PLAN AS PROPOSED

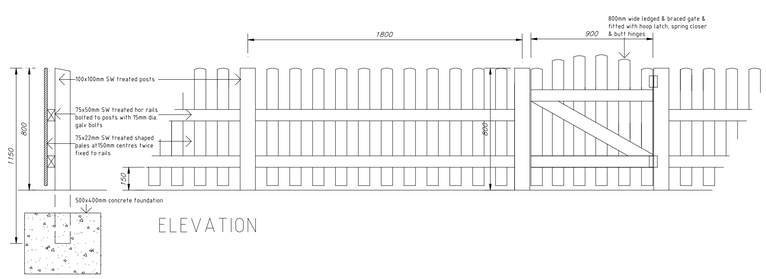

ELEVATION

SECTION PALE FENCE DETAIL scale 1:20

ELEVATIONS

PLAN

SECTION

PERGOLA DETAIL TO COVERED EXTERNAL DINING AREA scale 1:100

DIRECT SURVEYS

MEASURED BUILDING AND LAND SURVEYS
FOR THE DESIGN INDUSTRY

4, Airdale Grove, Stone,
Staffordshire, ST15 8JL
Telephone & Fax 01785-818238

CLIENT
MARSTON'S INNS AND TAVERNS

PROJECT
CROWN INN
LLAY, NR. WEXHAM
CLWYD
LL12 0NT

DRAWING
PLANNING
SITE PLAN

DATE
SEPT 2011

SCALE
1:200

NUMBER
0598 - 15

AMENDMENT
C