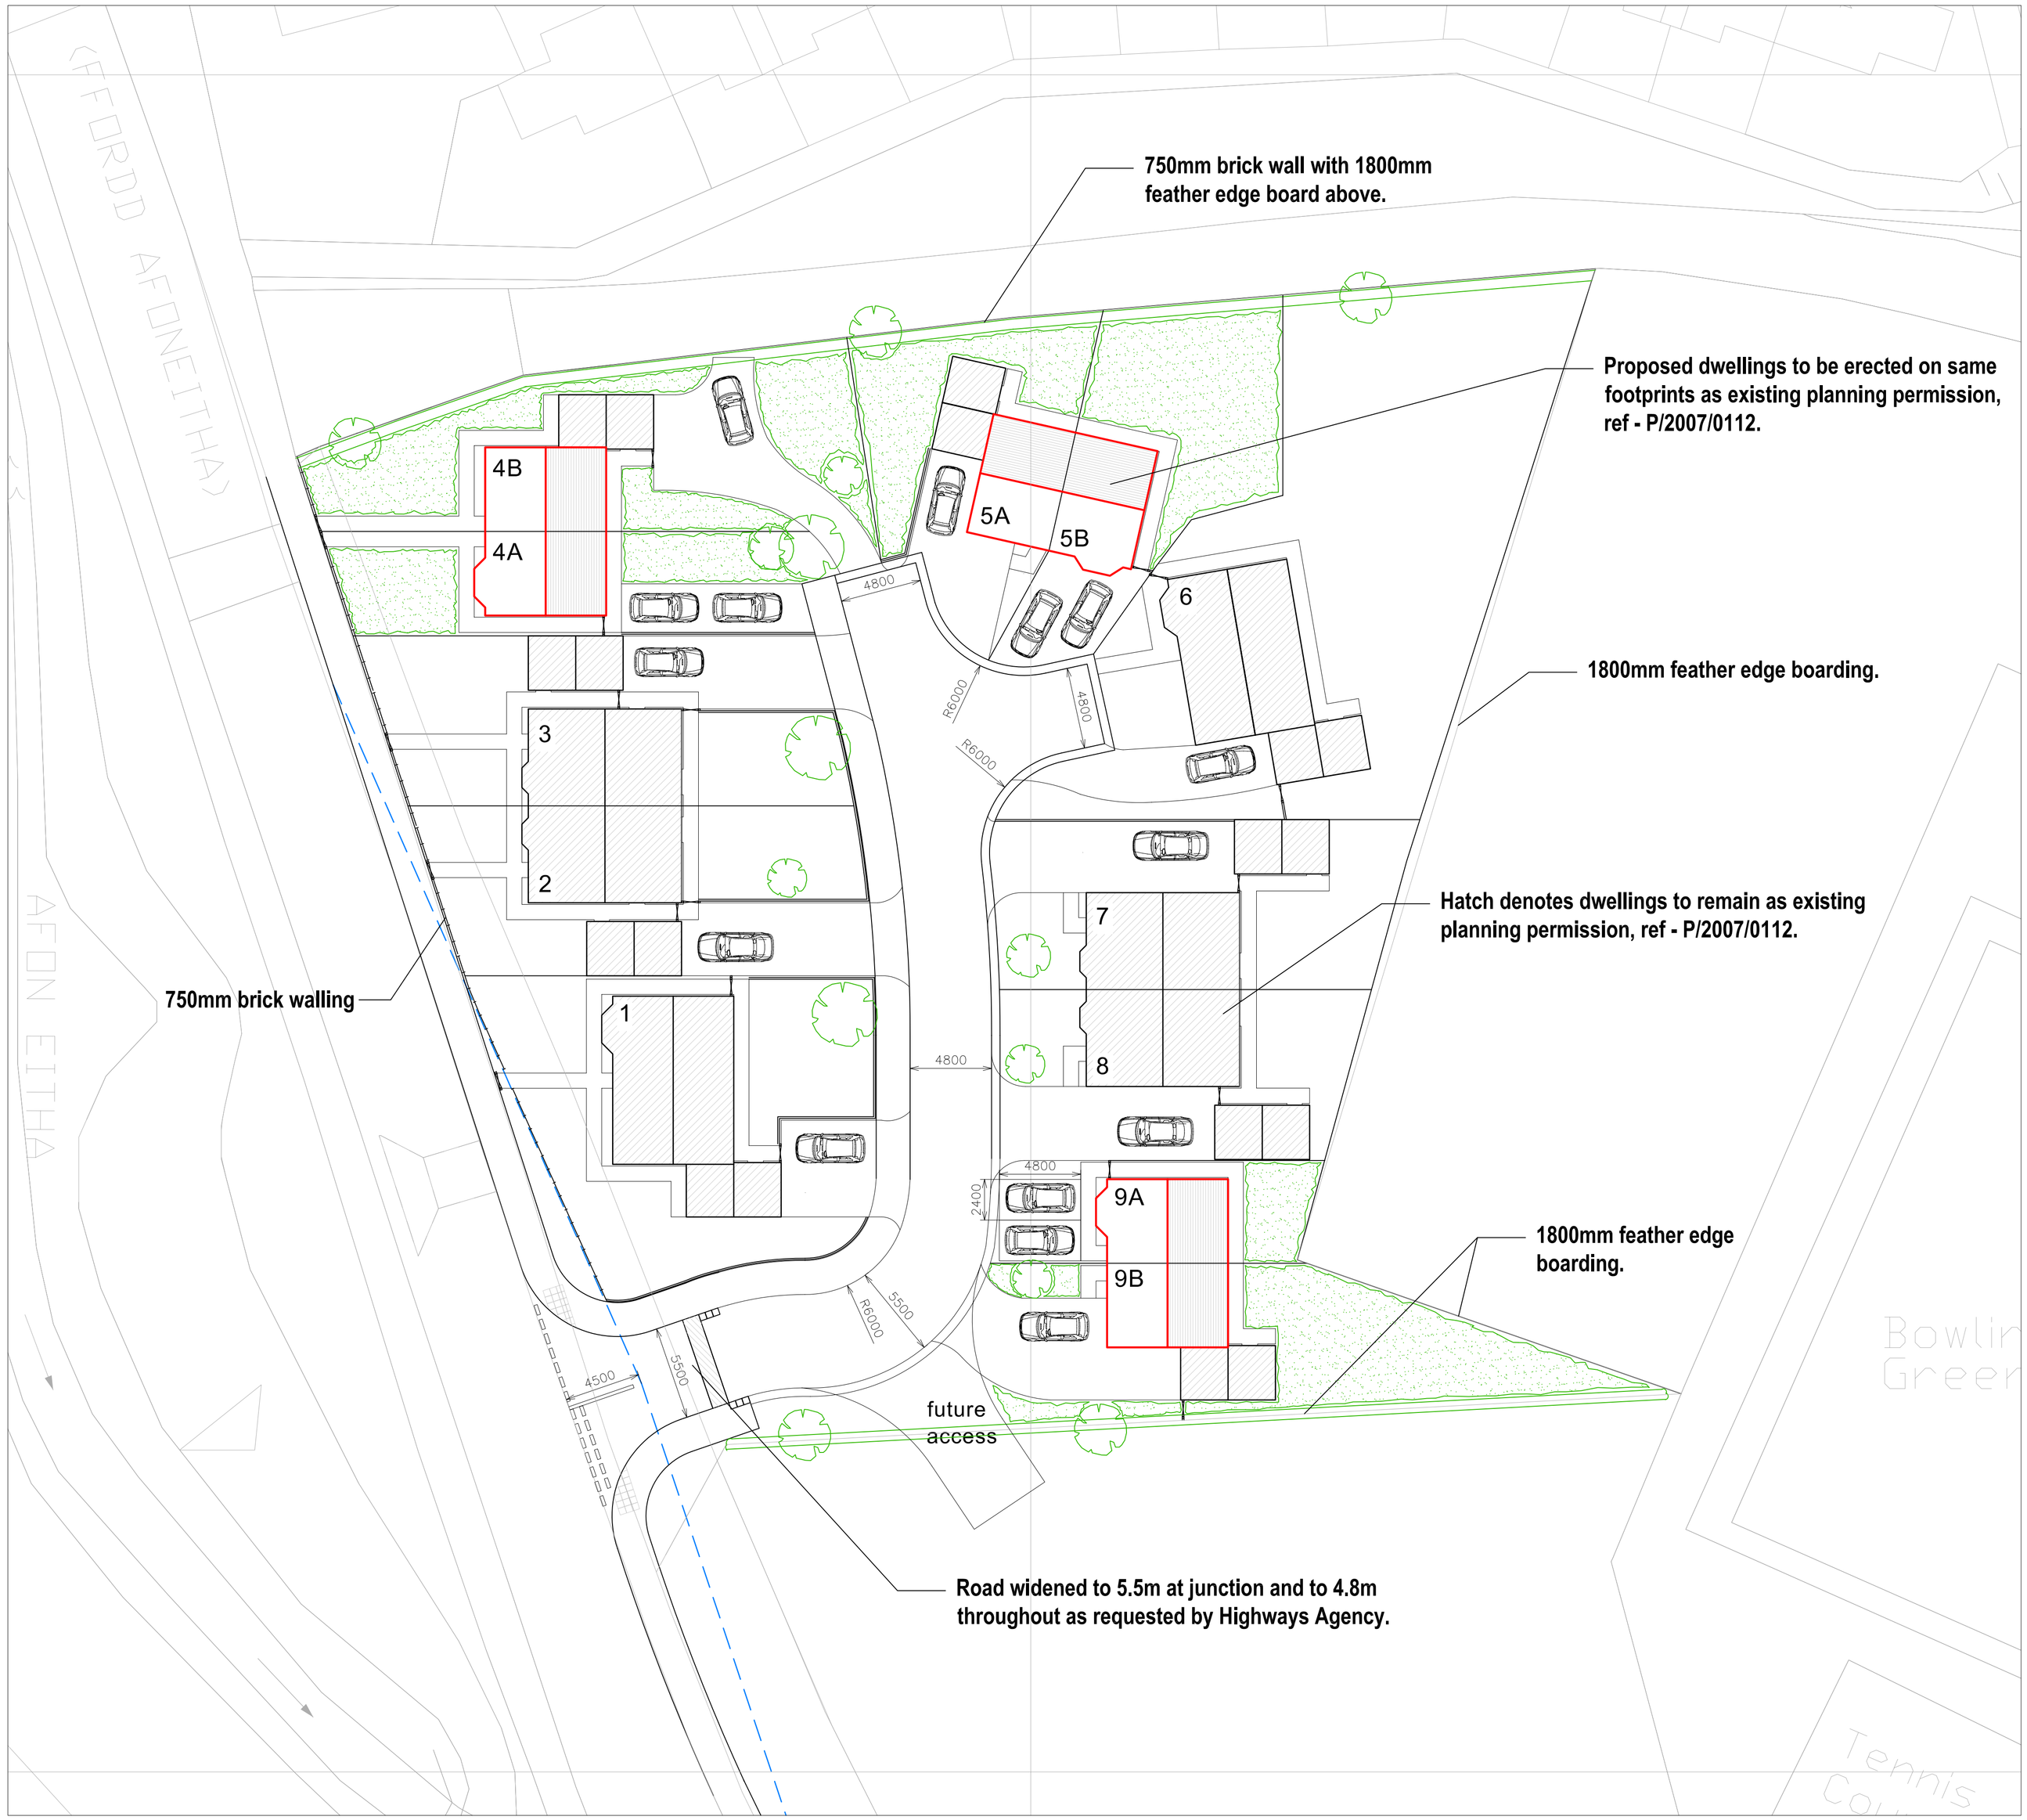

CYNLLUN SAFLE
SITE PLAN

b - plot 6 to remain as existing 30.08.11
a - road & parking layout, landscaping 25.07.11

GEORGE + TOMOS
PENSEIRI : ARCHITECTS Cyf.
12 Heol Penralltˆ . Machynlleth . Powys . SY20 8AL ☎ 01654 700337
www.georgetomos.co.uk - georgetomos@yahoo.co.uk 🖷 0845 280 3040

Client: W D Stant Ltd

PROPOSED SITE PLAN

Project: PROPOSED NEW BUILD
@ **AFONEITHA ROAD,** Nr Wrexham.

Job Nr.: 11 / 16
Drawing Nr.: PL 1b
Graddfa / Scale: 1:200 @A1, 1:400 @A3
Dyddiad / Date: June '11 JD

MAE HAWLFRAINT Y DARLUNIAU YN CYLCHDAI HANFYRIEDDO I GEORGE+TOMOS CYF YN UNIG EI GOPIO NAI AILGYNHYRCHU MEWN UNRHYW FFORDD HEB GANIATAD YSGRIFEDIG
THE PROPERTY OF THIS DRAWING AND DESIGNS VESTED IN GEORGE+TOMOS CYF AND MUST NOT BE COPIED OR REPRODUCED IN ANY WAY WITHOUT THEIR WRITTEN CONSENT