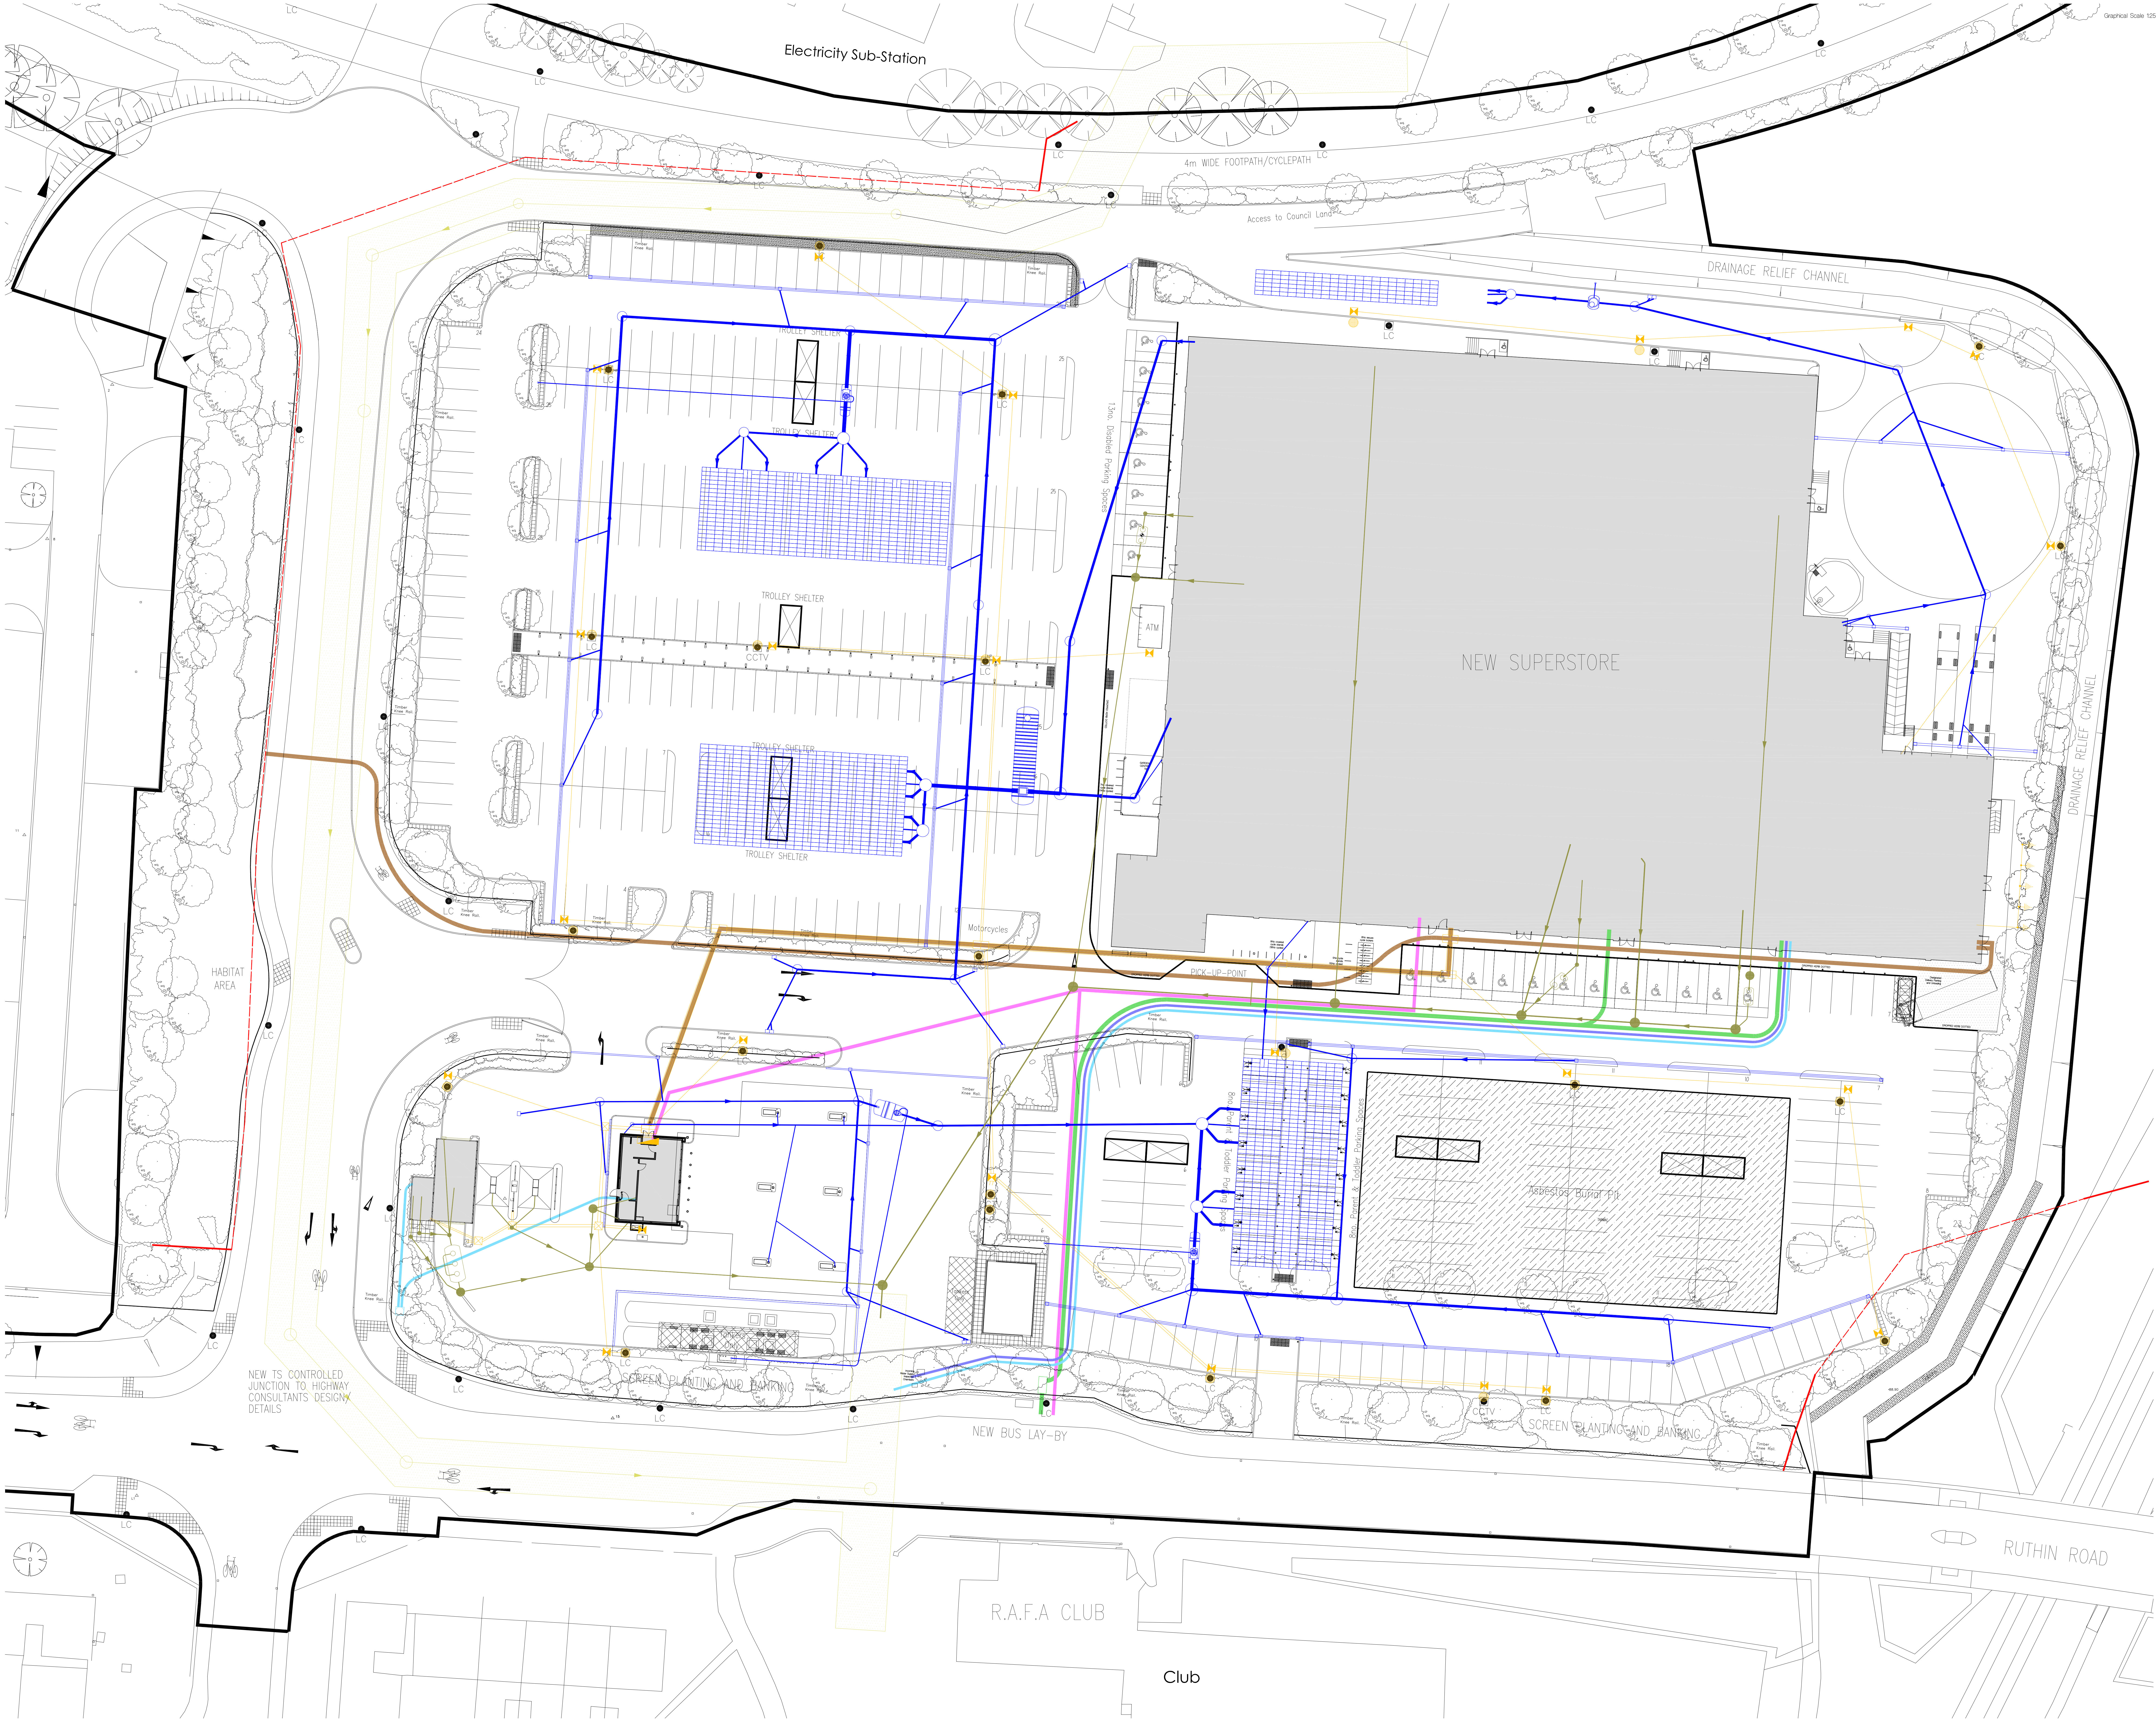

Graphical Scale 1:250

0 1 2 3 4 5 6 7 8 9 10 15 20 25 30m

| Drawn by : MDO | | Date : 20.01.11 | | Scale : 1:250 @ A0 | |
|---|---|---|---|---|---|
| Status | Preliminary | Presentation | Tender | Construction | Last Issue |
| Date : | ○ 20.01.11 | | | | |
| Approved by : | CDS | | | | |

| Revision | | Date | Drawn | Approved |
|---|---|---|---|---|
| A | Scale amended, updated lighting layout added, drainage details added, incoming services runs updated, asbestos burial pit indicated. Existing services survey removed. | 09.02.11 | MDO | CDS |
| B | incoming HV cable route amended to suit SPEN mark-up received 04.03.11. | 09.03.11 | MDO | CDS |
| C | Incoming water route amended, lighting/CCTV ducts and locations updated, drainage updated, site layout updated. | 11.05.11 | MDO | CDS |

**KEY:**

| | |
|---|---|
| ▨ | DIVERTED SEWER - BSCP (from Welsh Water)<br>Drawing Ref: LS09108 D1 Rev P1 |
| ▨ | ASBESTOS BURIAL PIT - BSCP<br>Drawing Ref: LS09108 D2 Rev C |
| ⊠ | PROPOSED EXTERNAL LIGHTING - Pitts Wilson Electrical<br>Drawing Ref: 11003/P/01 Rev: F |
| 🟫 | INCOMING HV CABLE and ELECTRICAL DISTRIBUTION - Indicative Zones |
| 🟦 | INCOMING WATER (SPRINKLER TANK) - Indicative Zone |
| 🟦 | INCOMING WATER - Indicative Zones |
| 🟩 | INCOMING GAS - Indicative Zone |
| 🟪 | BRITISH TELECOM DISTRIBUTION - Indicative Zone |
| ● | FOUL DRAINAGE - BSCP<br>Drawing Ref: LS09108 D2 Rev C |
| ○ | SURFACE DRAINAGE - BSCP<br>Drawing Ref: LS09108 D2 Rev C |
| 🟥 | PROPOSED CABLE DIVERSION ROUTES - SPEN Approved Route |

For works associated with the adoptable highway please refer to the relevant TTHC drawings.

To be read in conjunction with '(9-)16 - Existing Services Site Plan' and the above referenced drawings.

Client :
MORRISONS

Drawing Title :
Services Co-Ordination
Site Layout

Project :
Proposed New Supermarket
Wrexham, Clwyd, North Wales

| Project No. : | Drawing No. : | Rev : |
|---|---|---|
| 209-156C | (9-)17 | C |

RACE
COTTAM
ASSOCIATES

Sheffield Studio | 3 Vincent House | Solly Street | Sheffield | S1 4BB | t : 0114 273 7050 | f : 0114 273 7881
Knutsford Studio | 8 King Street | Knutsford | Cheshire | WA16 6DL | t : 01565 631450 | f : 01565 631699
website : www.racecottam.com

© This drawing is the copyright of Race Cottam Associates Ltd. Do not scale from this drawing !