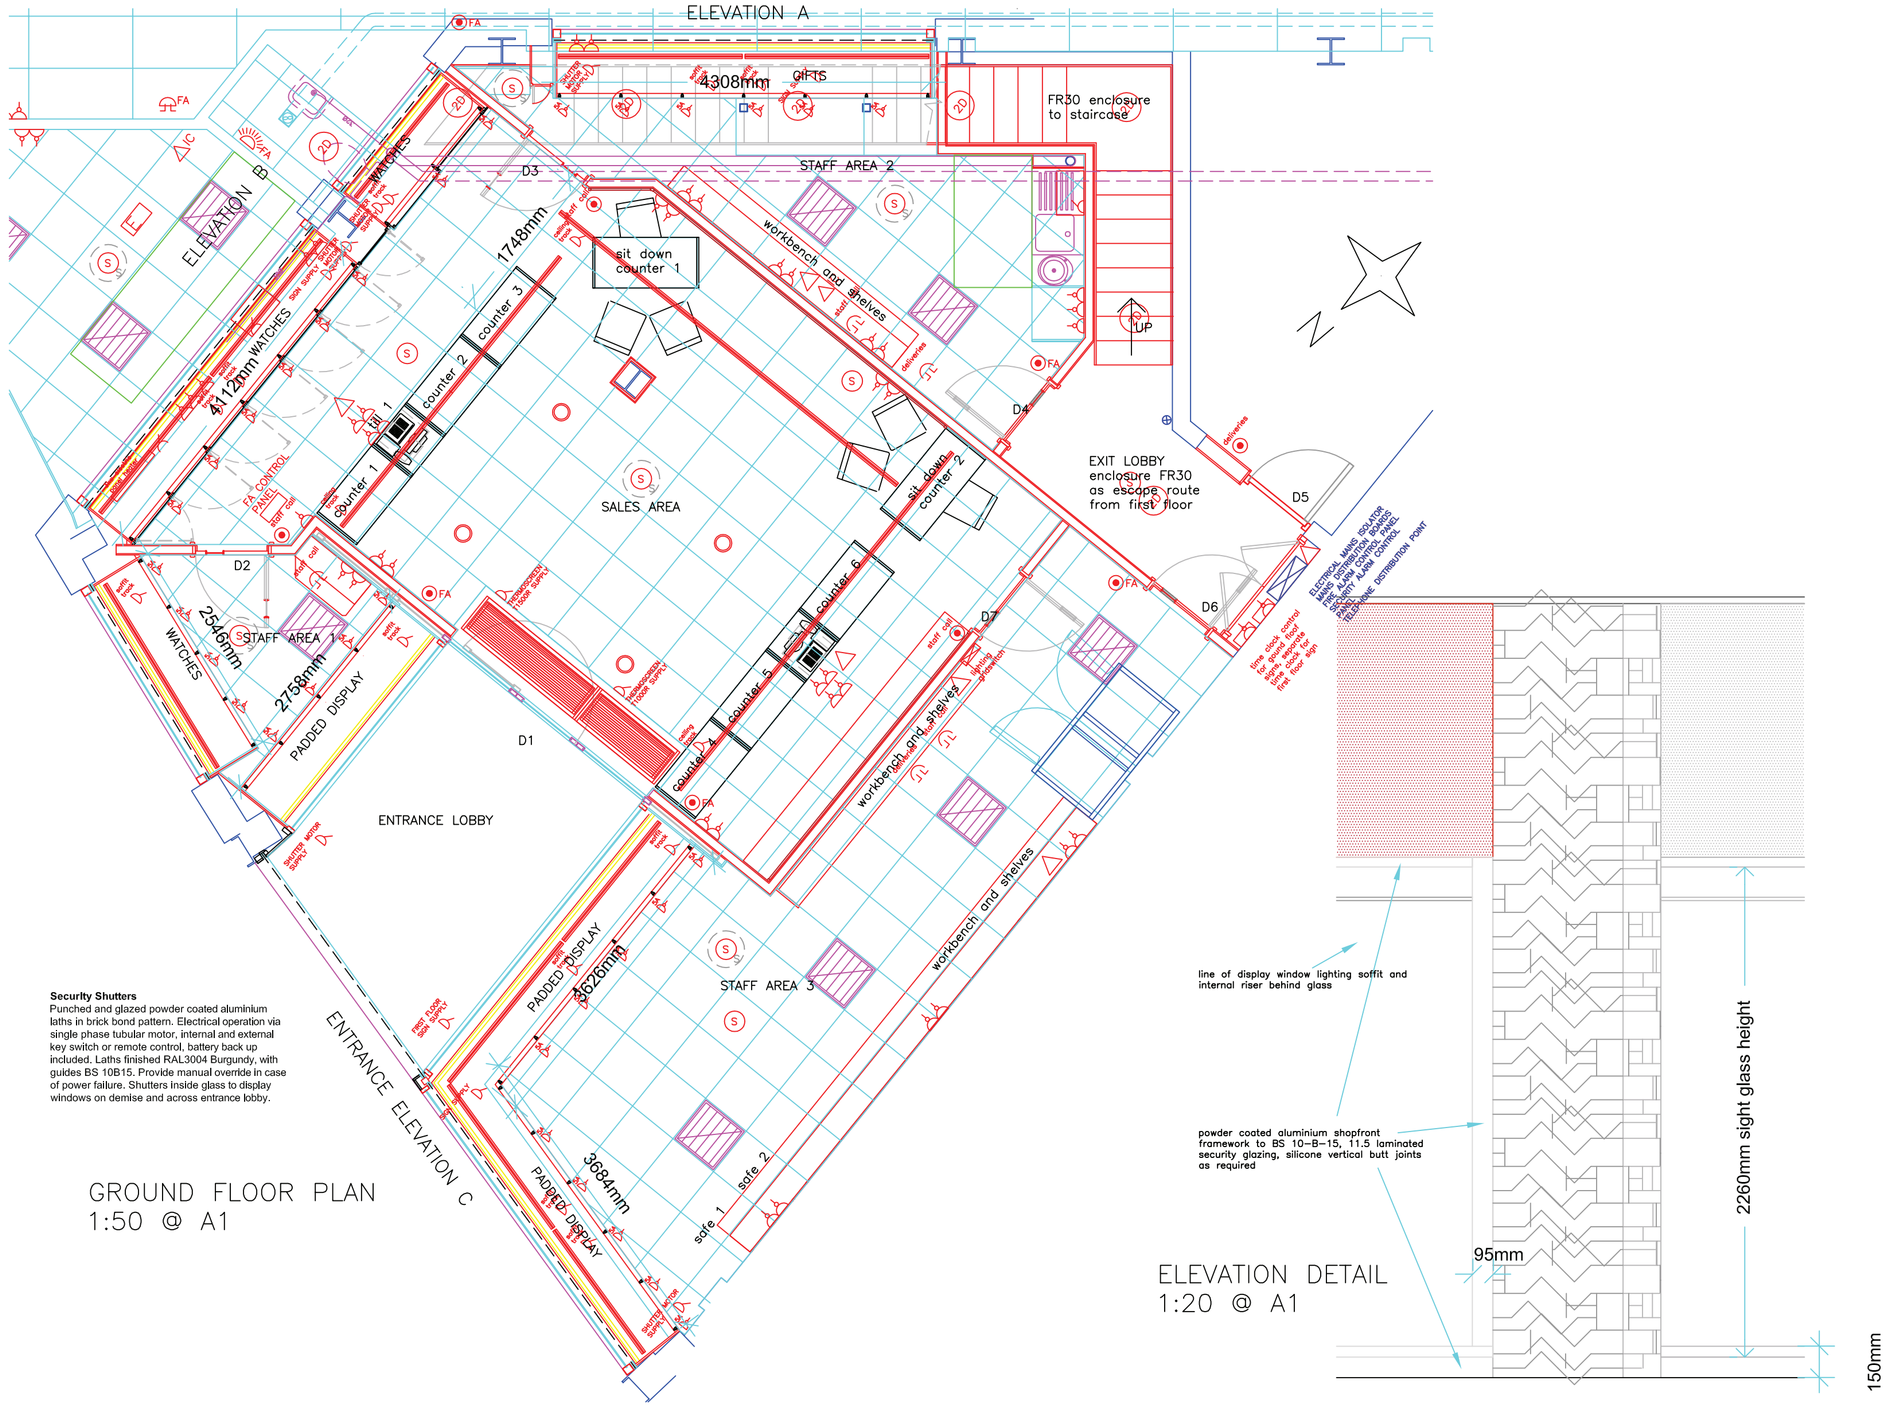

Security Shutters
Punched and glazed powder coated aluminium laths in brick bond pattern. Electrical operation via single phase tubular motor, internal and external key switch or remote control, battery back up included. Laths finished RAL3004 Burgundy, with guides BS 10B15. Provide manual overtide In case of power failure. Shutters inside glass to display windows on demise and across entrance lobby.

GROUND FLOOR PLAN
1:50 @ A1

ELEVATION DETAIL
1:20 @ A1

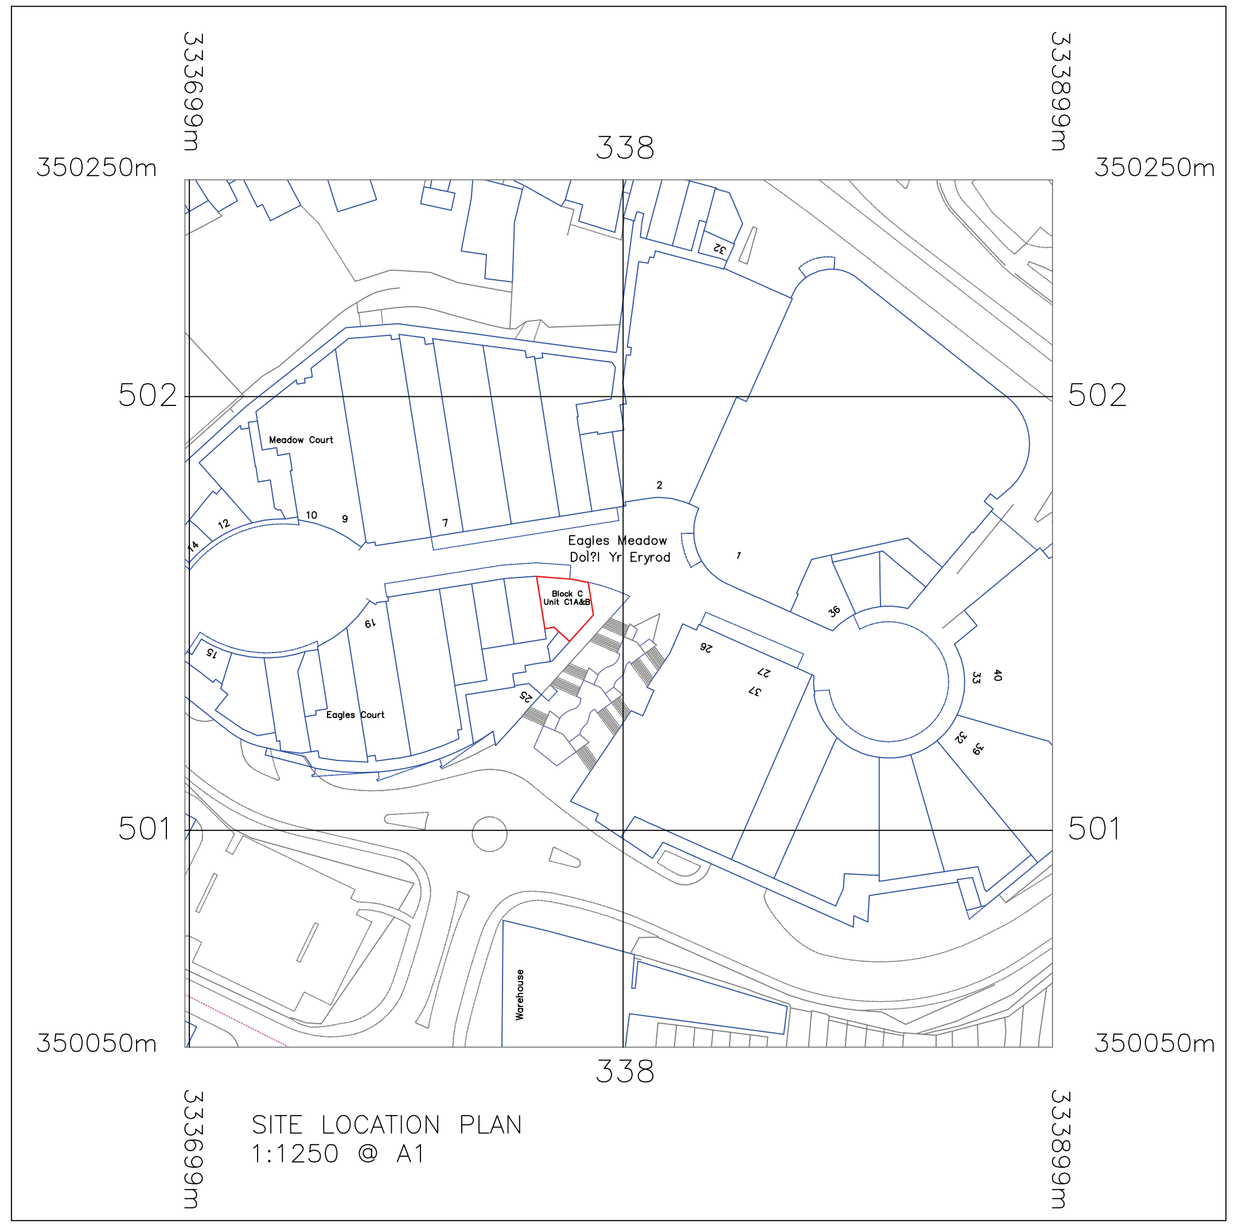

SITE LOCATION PLAN
1:1250 @ A1

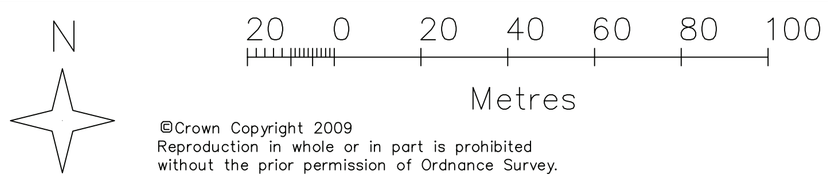

©Crown Copyright 2009
Reproduction in whole or in part is prohibited
without the prior permission of Ordnance Survey.

Revisions:

A 29.1.11 LA planning submission
B 29.1.11 LA planning location
C 16.02.11 cill height 150mm, shutter RAL3004

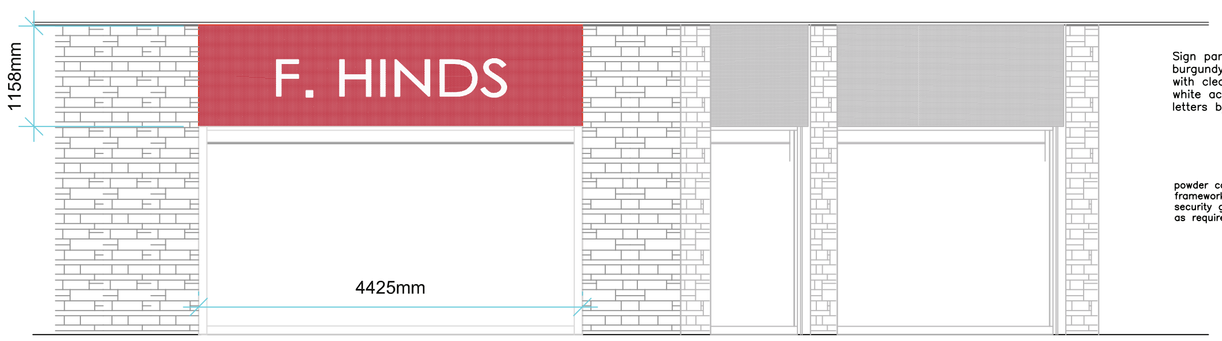

Sign panels powder coated RAL 3004 burgundy face panel laser cut, backed with clear acrylic with push through white acrylic letters. Illumination to letters by LEDs on inner tray.

powder coated aluminium shopfronts framework to BS 10-B-15, 11.5 laminated security glazing, silicone vertical butt joints as required

ELEVATION A

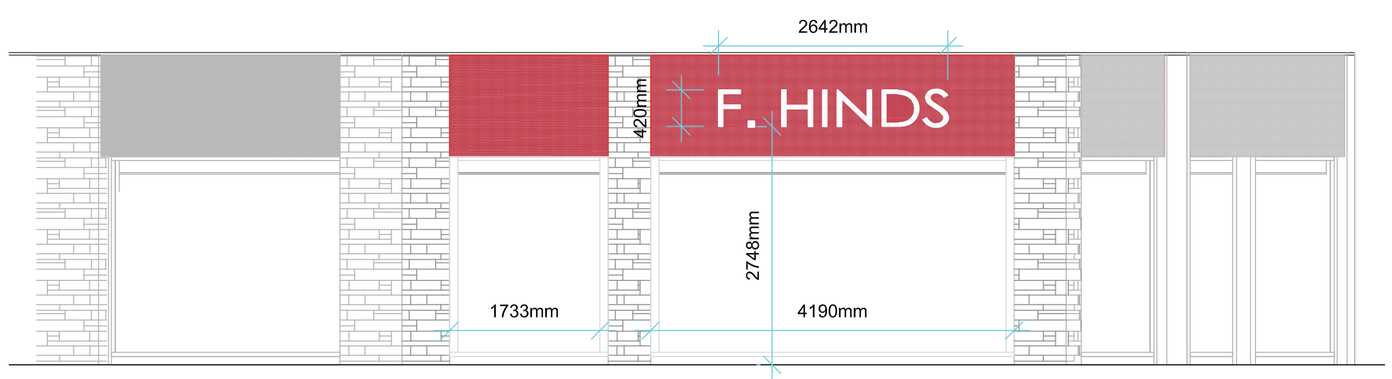

ELEVATION B

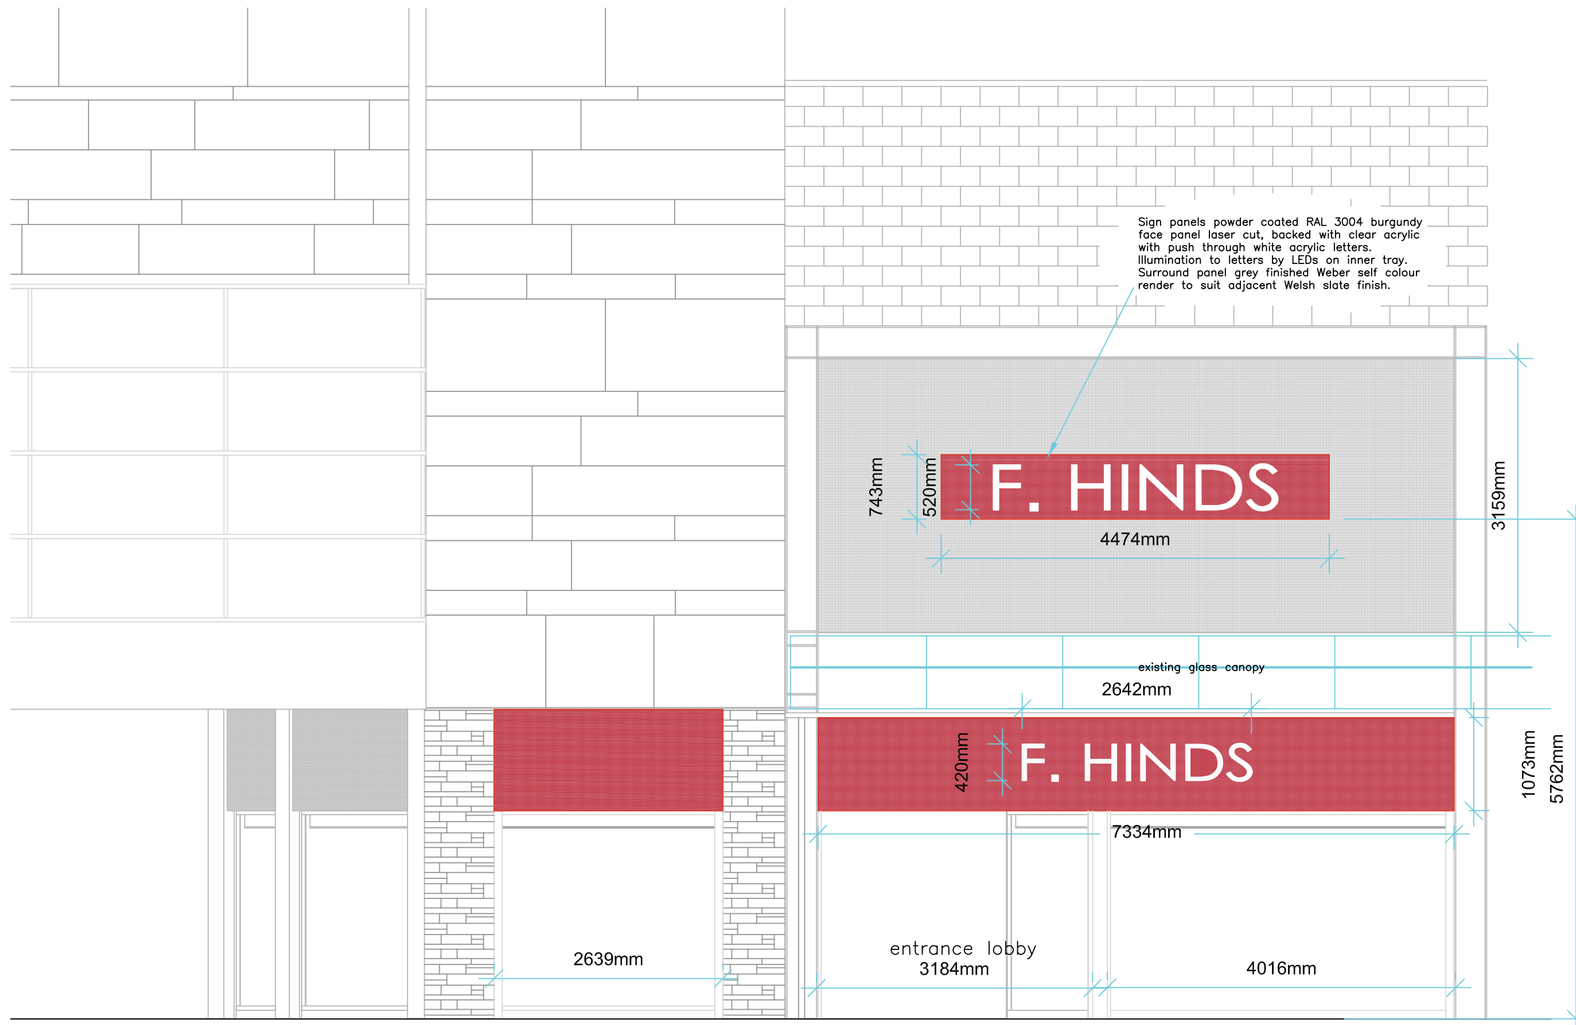

ENTRANCE ELEVATION C

keinvor design

24 Spencer Square, Ramsgate, Kent CT11 9LA
phone 01843 581036 e-mail andrew@keinvordesign.co.uk

Client: F. HINDS LTD

Project: UNIT C1 A/B EAGLES MEADOW
WREXHAM, LL13 8DG

Drawing Title: PROPOSED LAYOUT & ELEVATIONS
GROUND FLOOR PLAN
PLANNING APPLICATION
LOCATION

Scale: 1:50, 1:20 @ A1 Drawing no: FH-04-006

Date: 29/01/2010 Revision no: C

Drawn: ajs Job no: FH-04

DO NOT SCALE. USE FIGURED DIMENSIONS ONLY. CHECK ALL DIMENSIONS ON SITE.
THIS DRAWING IS COPY RIGHT.