FIRST FLOOR

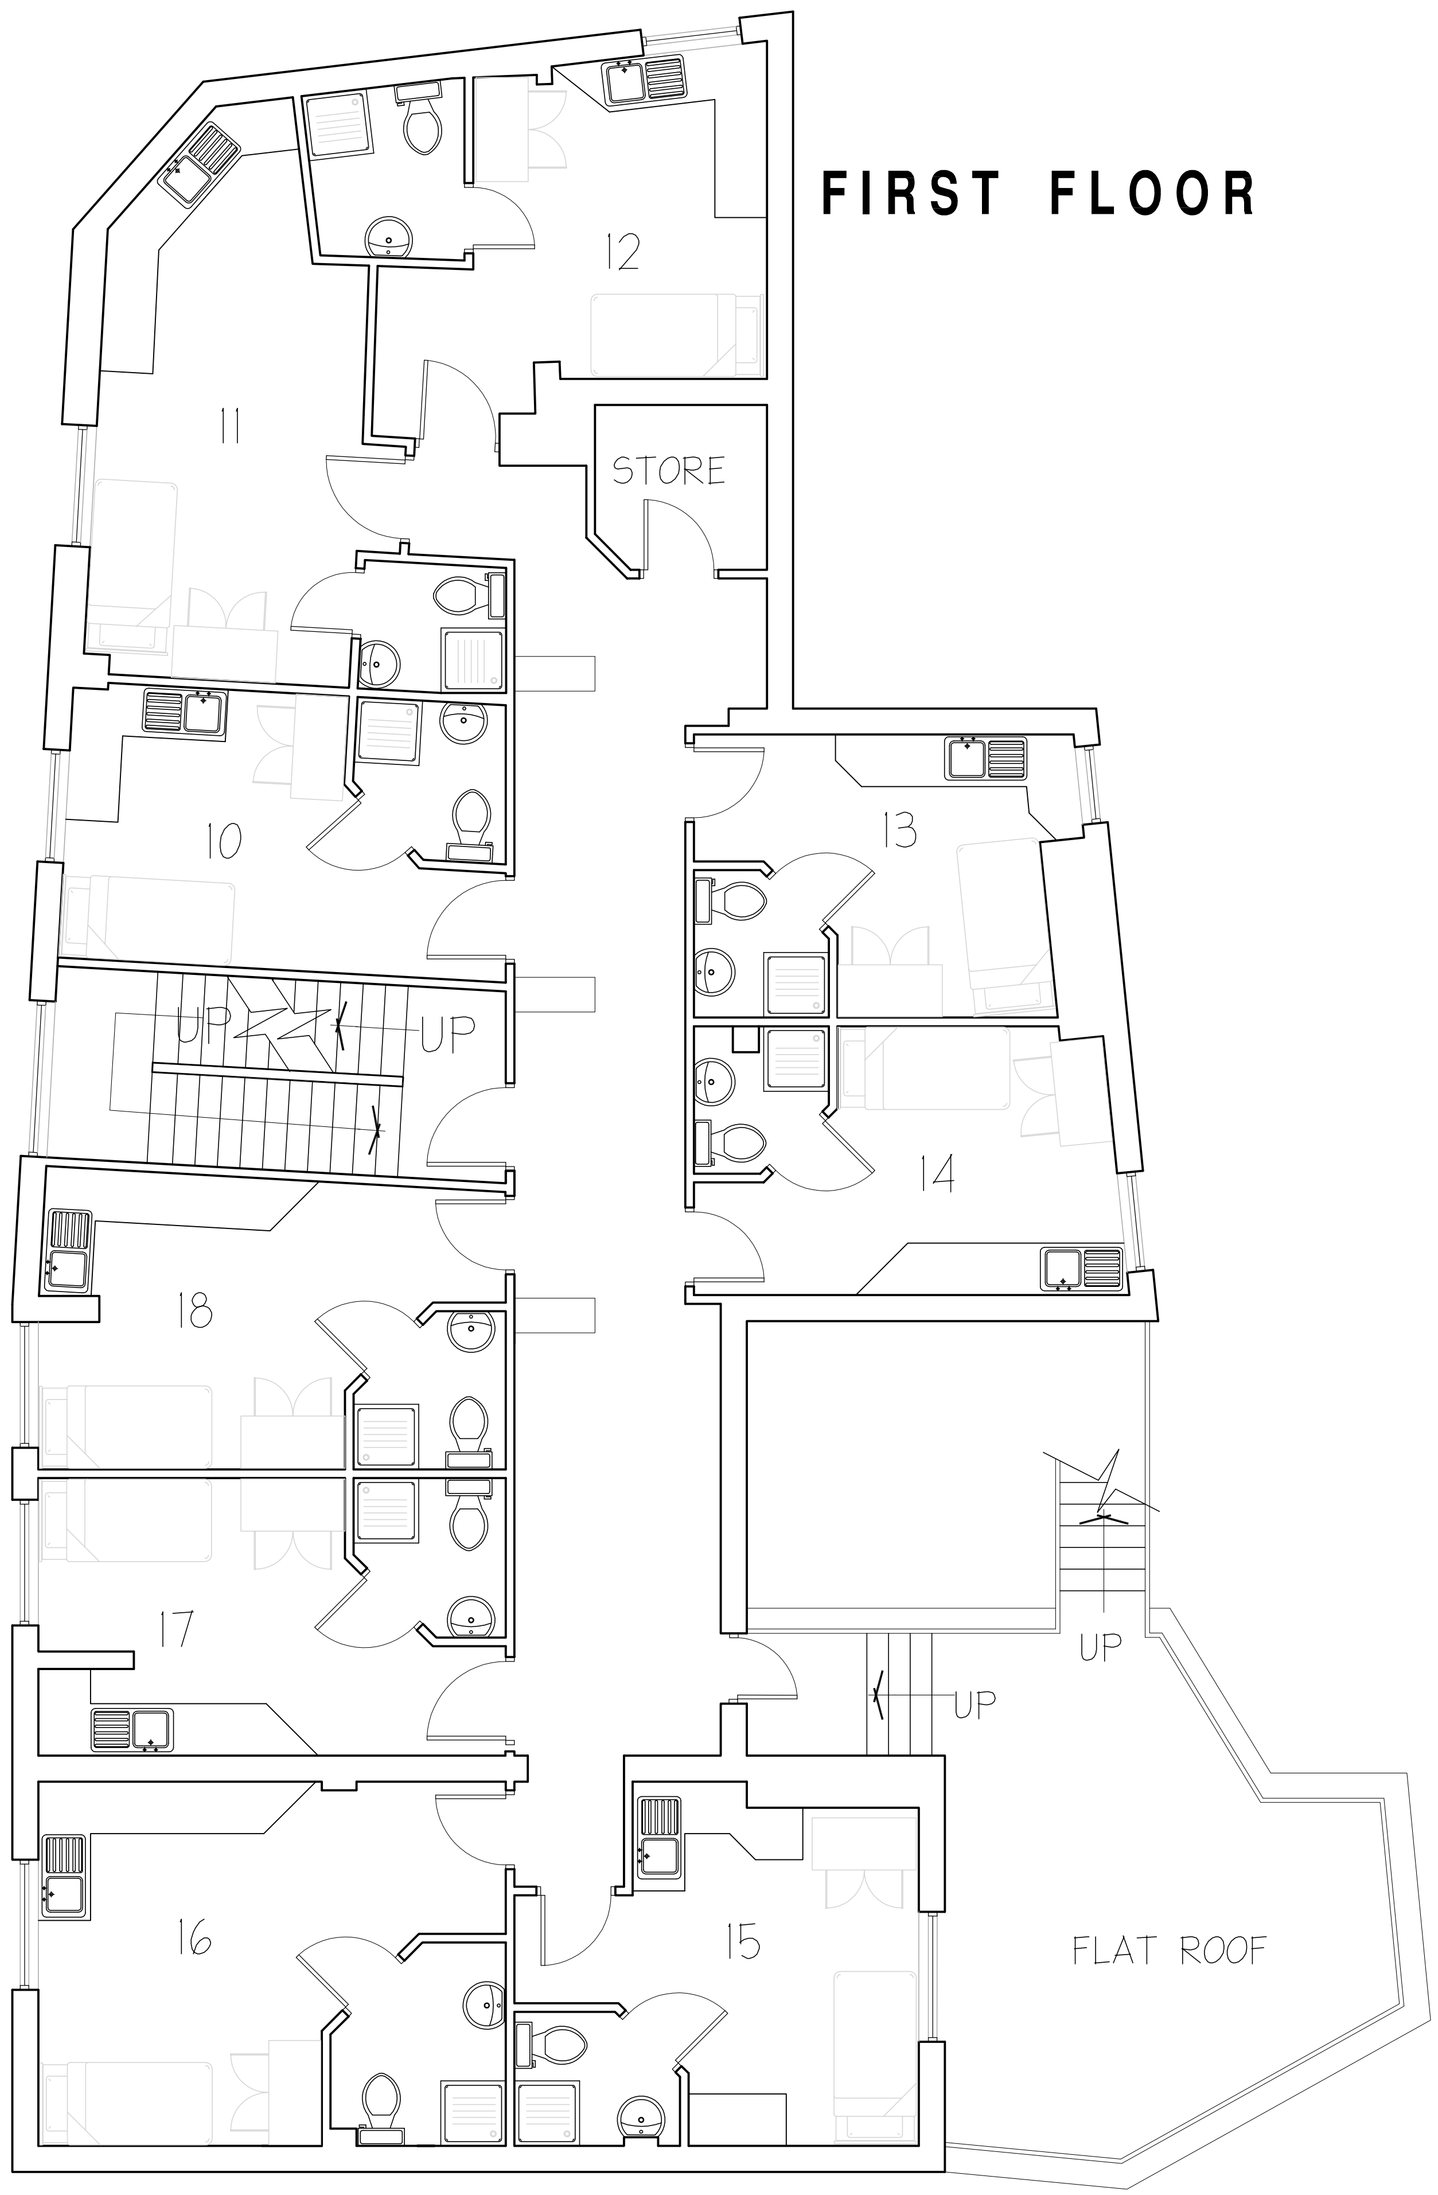

SECOND FLOOR

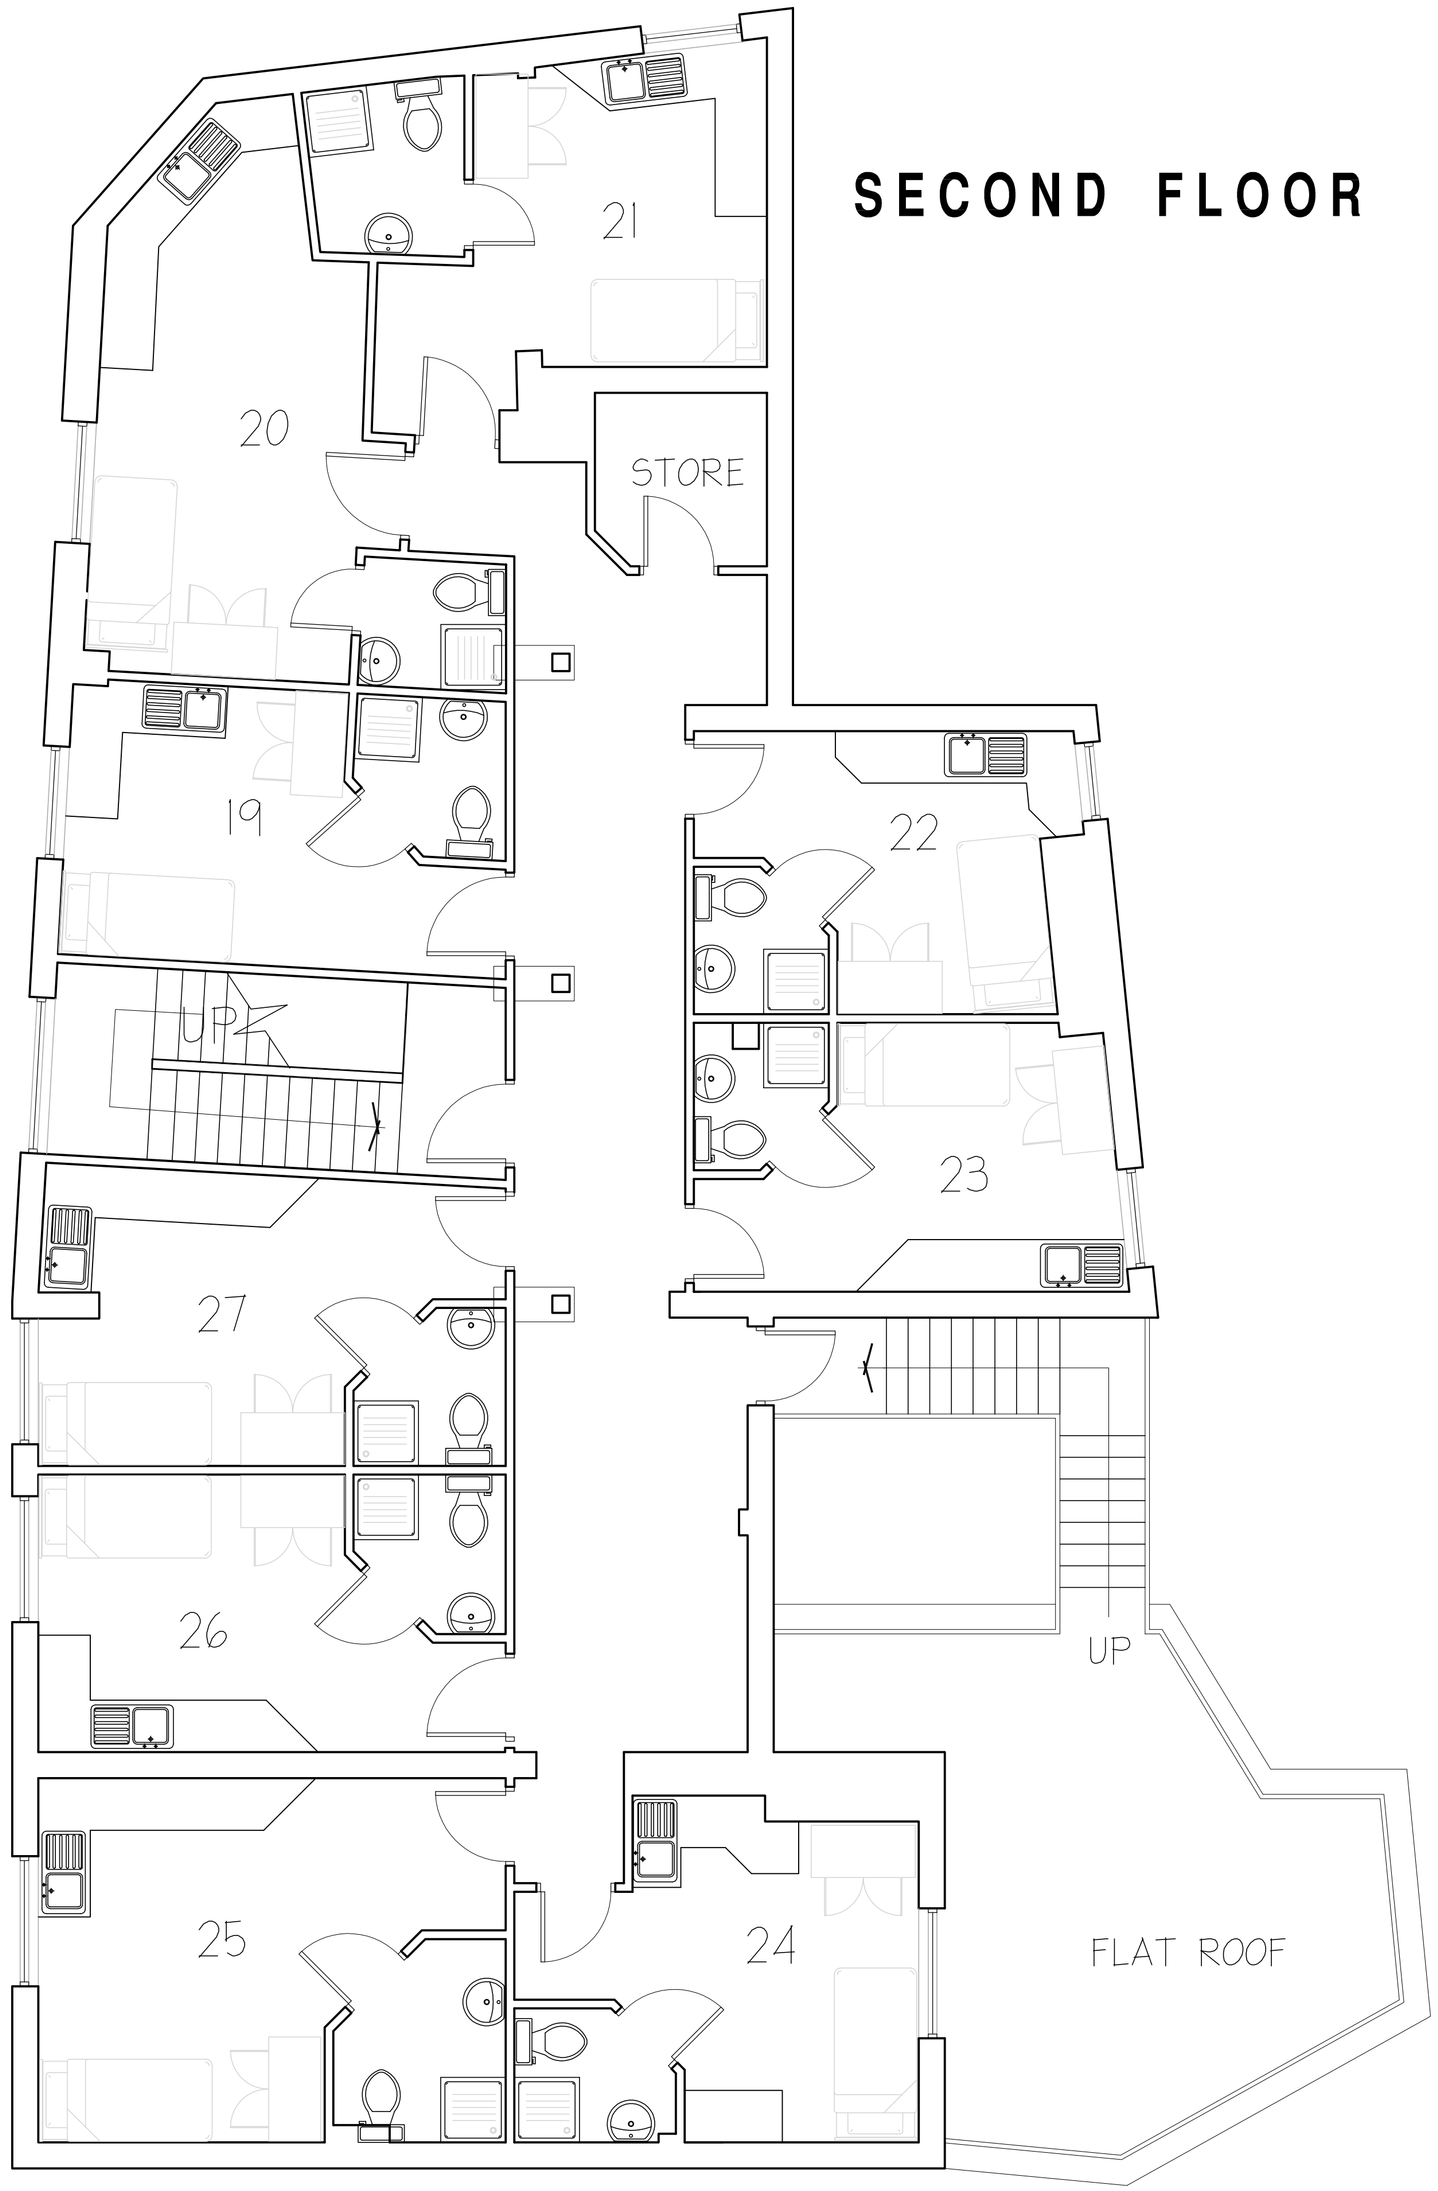

Rev.		Initials	Date	Rev.		Initials	Date

Notes:

1. This drawing is subject to copyright and is not to be reproduced in part or whole without approval.
2. Do not scale this drawing – Check all dimensions on site.

Checked by:

.....

Project: BROOK STREET - WREXHAM	Client: PEC CONSTRUCTION	
Dwg Title: PROPOSED **FLOOR PLANS (SHEET 2 OF 2)**	Drawn: BL; Date: JAN 09; Scale@A1: 1:50	Dwg No.: 7428 **L02**; Rev.

CASSIDY + ASHTON
Architects Building Surveyors Planners Designers
www.cassidyashton.co.uk caabs@cassidyashton.co.uk

7 East Cliff, Preston, Lancashire, PR1 3JE. Tel: 01772 258356 Fax: 01772 825000
1 Regency Chambers, Jubilee way, Bury, Greater Manchester, BL9 0JW. Tel: 0161 762 5800 Fax: 0161 762 5801
Cheshire House, Gorsey Lane, Widnes, WA8 0RP. Tel: 0151 4236914 Fax: 0151 4236915

C+A