BASEMENT

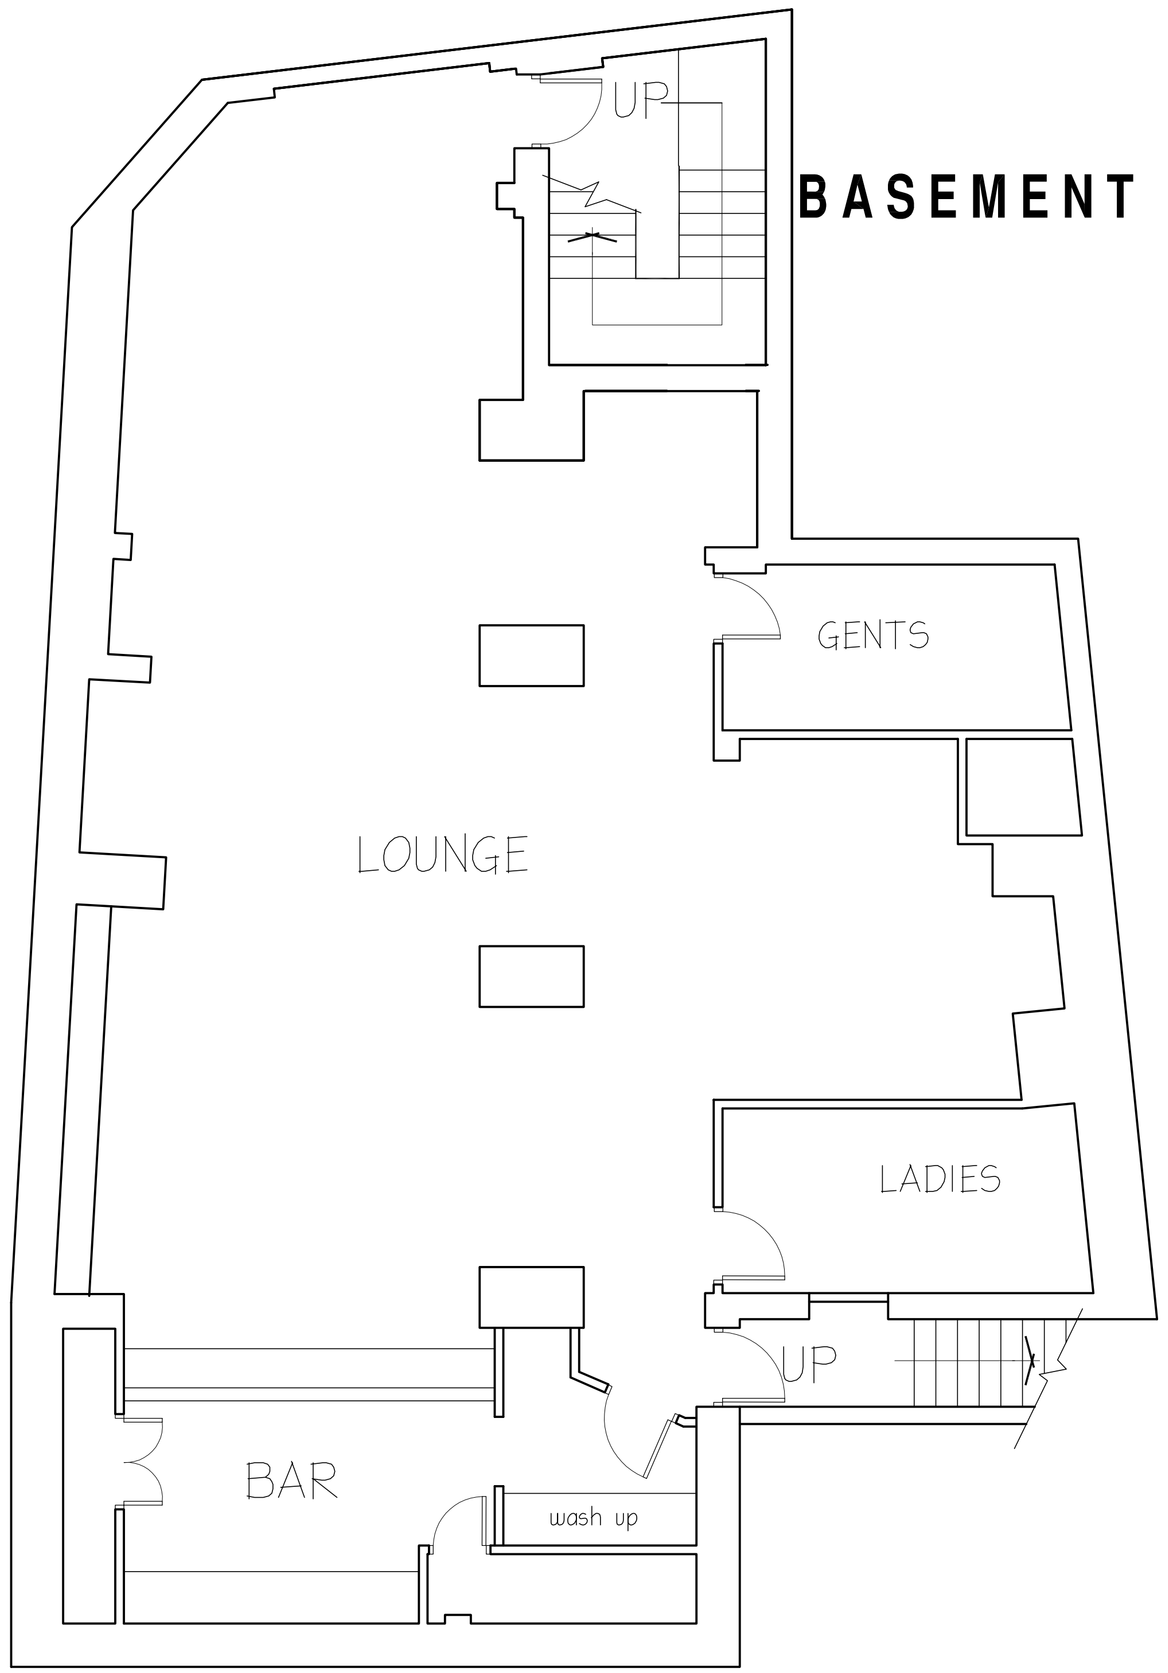

GROUND FLOOR

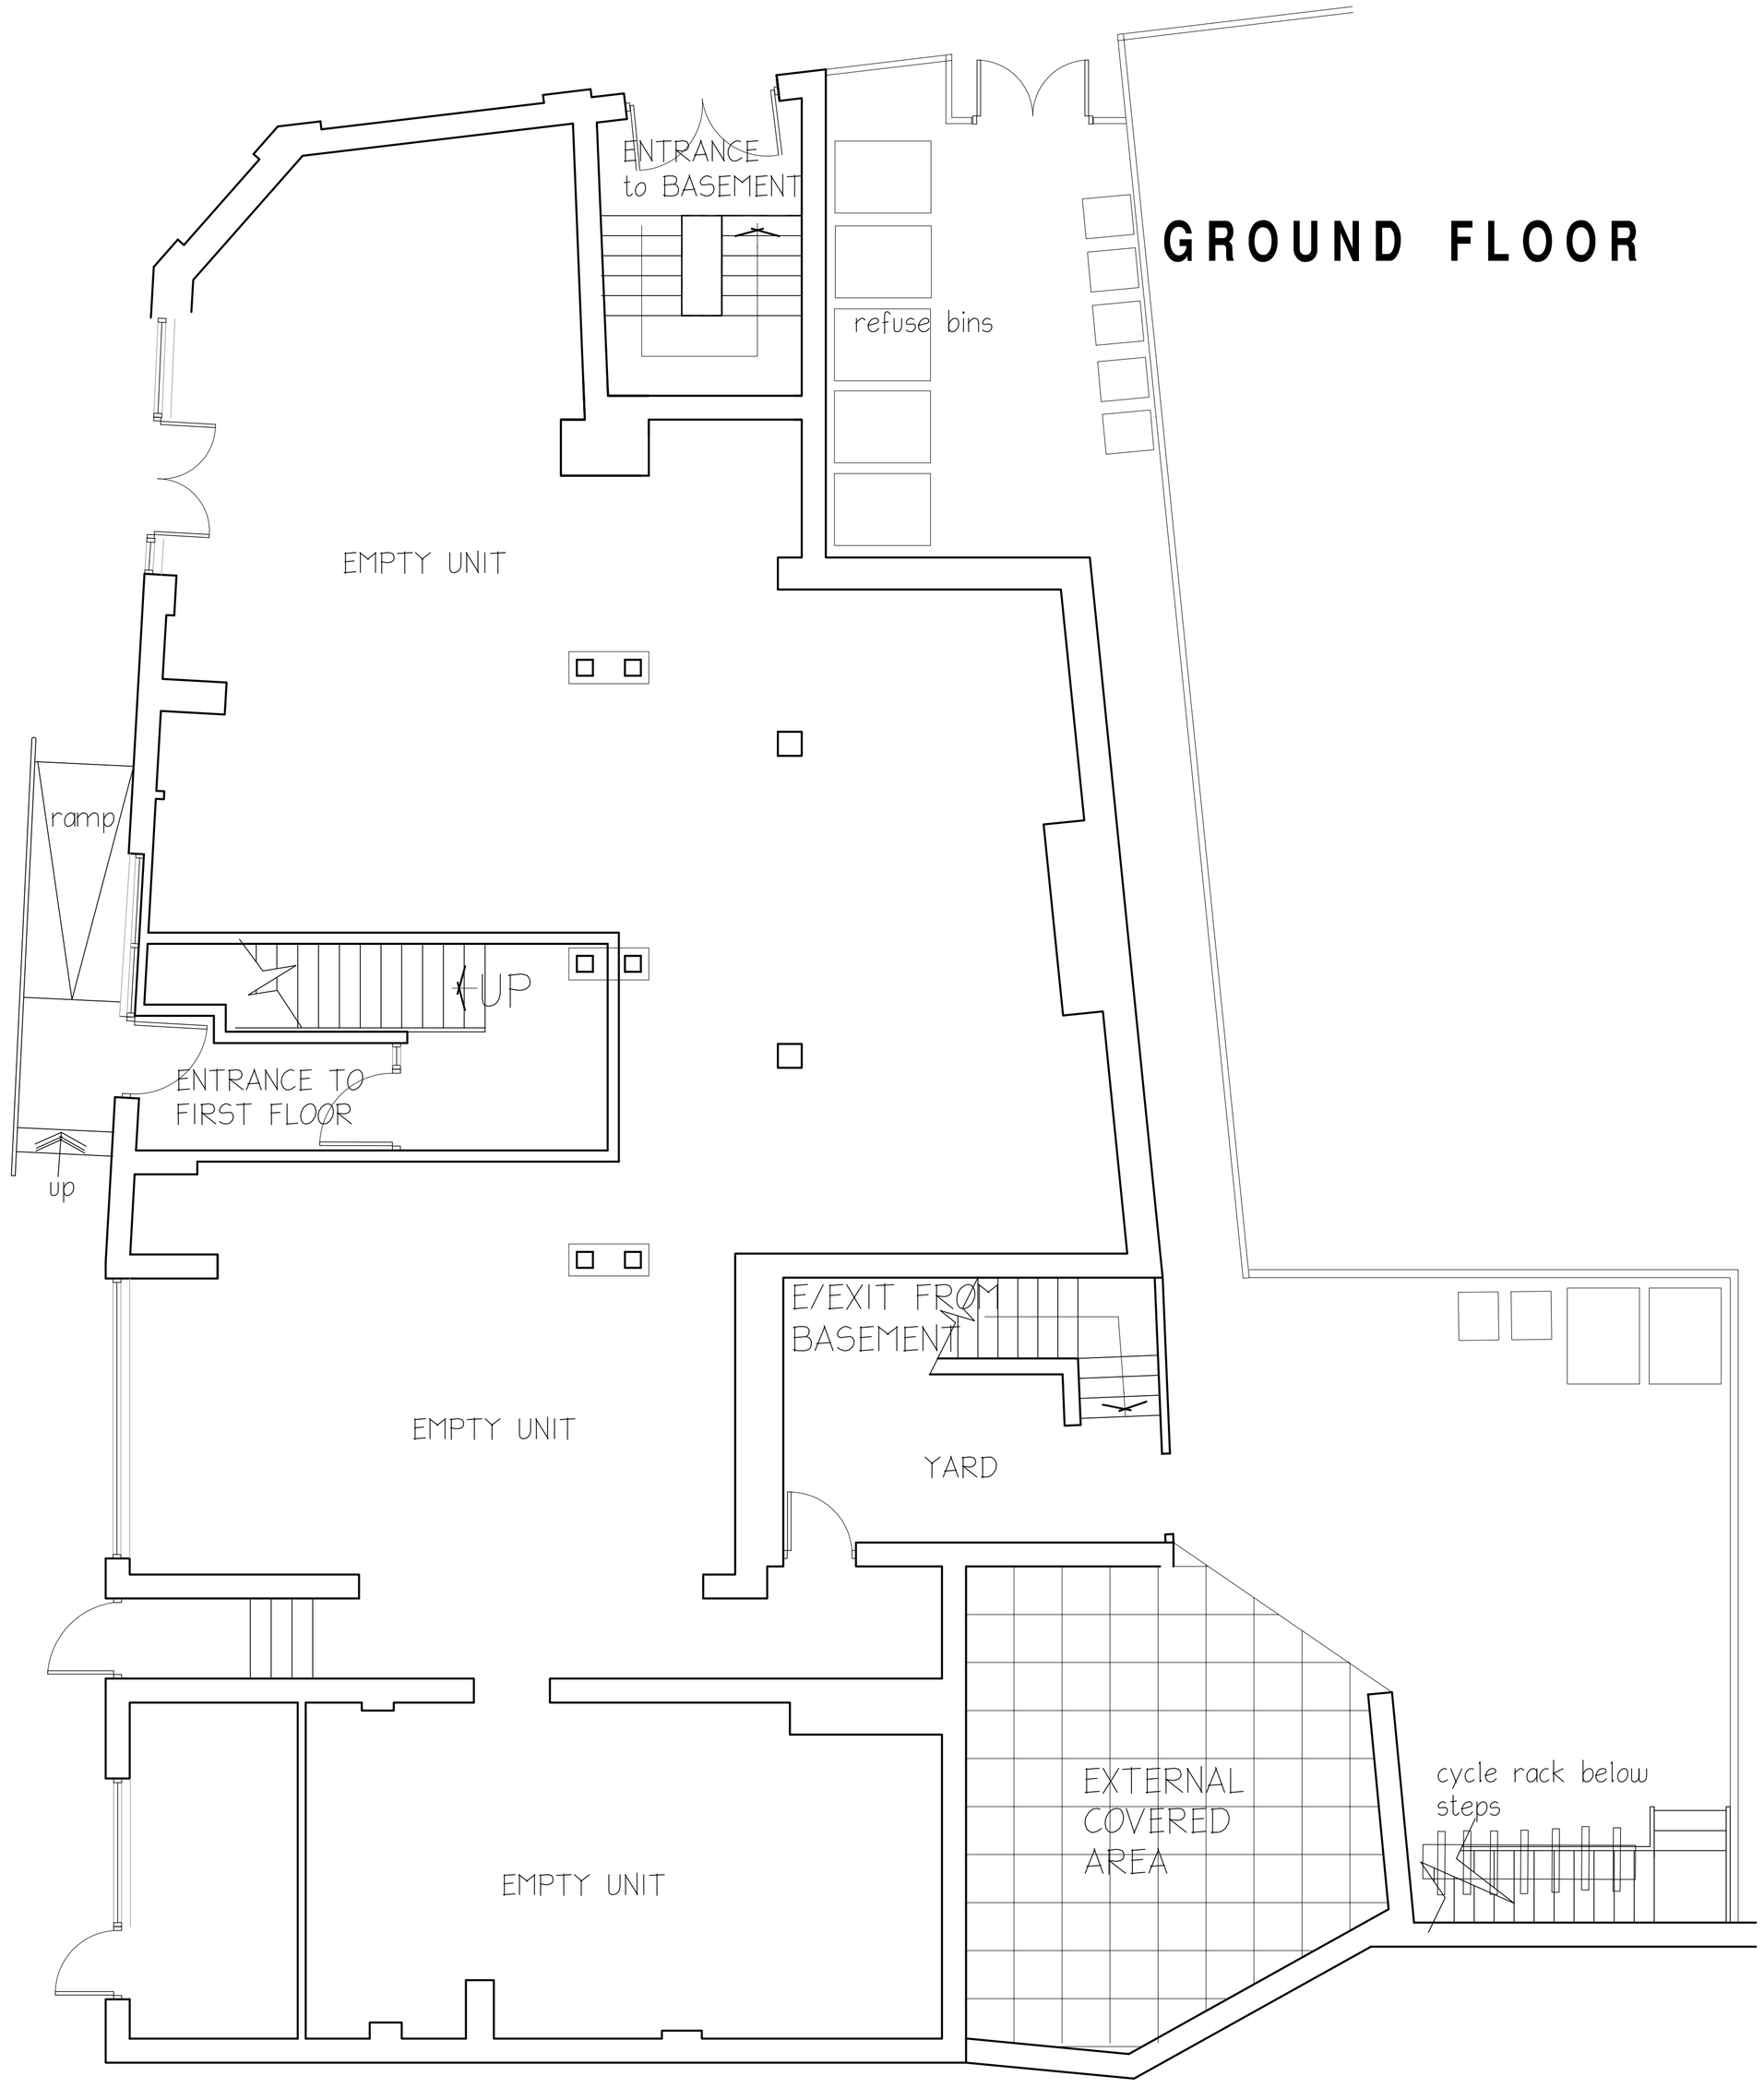

Rev.		Initials	Date
A	Sink units removed from rooms.Room converted to form Kitchen.	I.W.	Nov 10
B	Ground floor plan revised to indicated empty unit.	I.W.	Dec 10

Notes:

1. This drawing is subject to copyright and is not to be reproduced in part or whole without approval.
2. Do not scale this drawing – Check all dimensions on site.

Checked by:

.....

Project: BROOK STREET - WREXHAM

Client: Lingar Property Partnership

Dwg Title: PROPOSED FLOOR PLANS

Drawn: I.W.

Date: July 10

Scale@A1: 1:50

Dwg No.: 7428 L08

Rev.: B

CASSIDY + ASHTON
Architects Building Surveyors Planners Designers
www.cassidyashton.co.uk caabs@cassidyashton.co.uk

7 East Cliff, Preston, Lancashire, PR1 3JE, Tel: 01772 258356, Fax: 01772 825000

1 Regency Chambers, Jubilee way, Bury, Greater Manchester, BL9 0JW, Tel: 0161 762 5800, Fax: 0161 762 5801

Cheshire House, Gorsey Lane, Widnes, WA8 0RP, Tel: 0151 4236914, Fax: 0151 4236915

C+A