BASEMENT

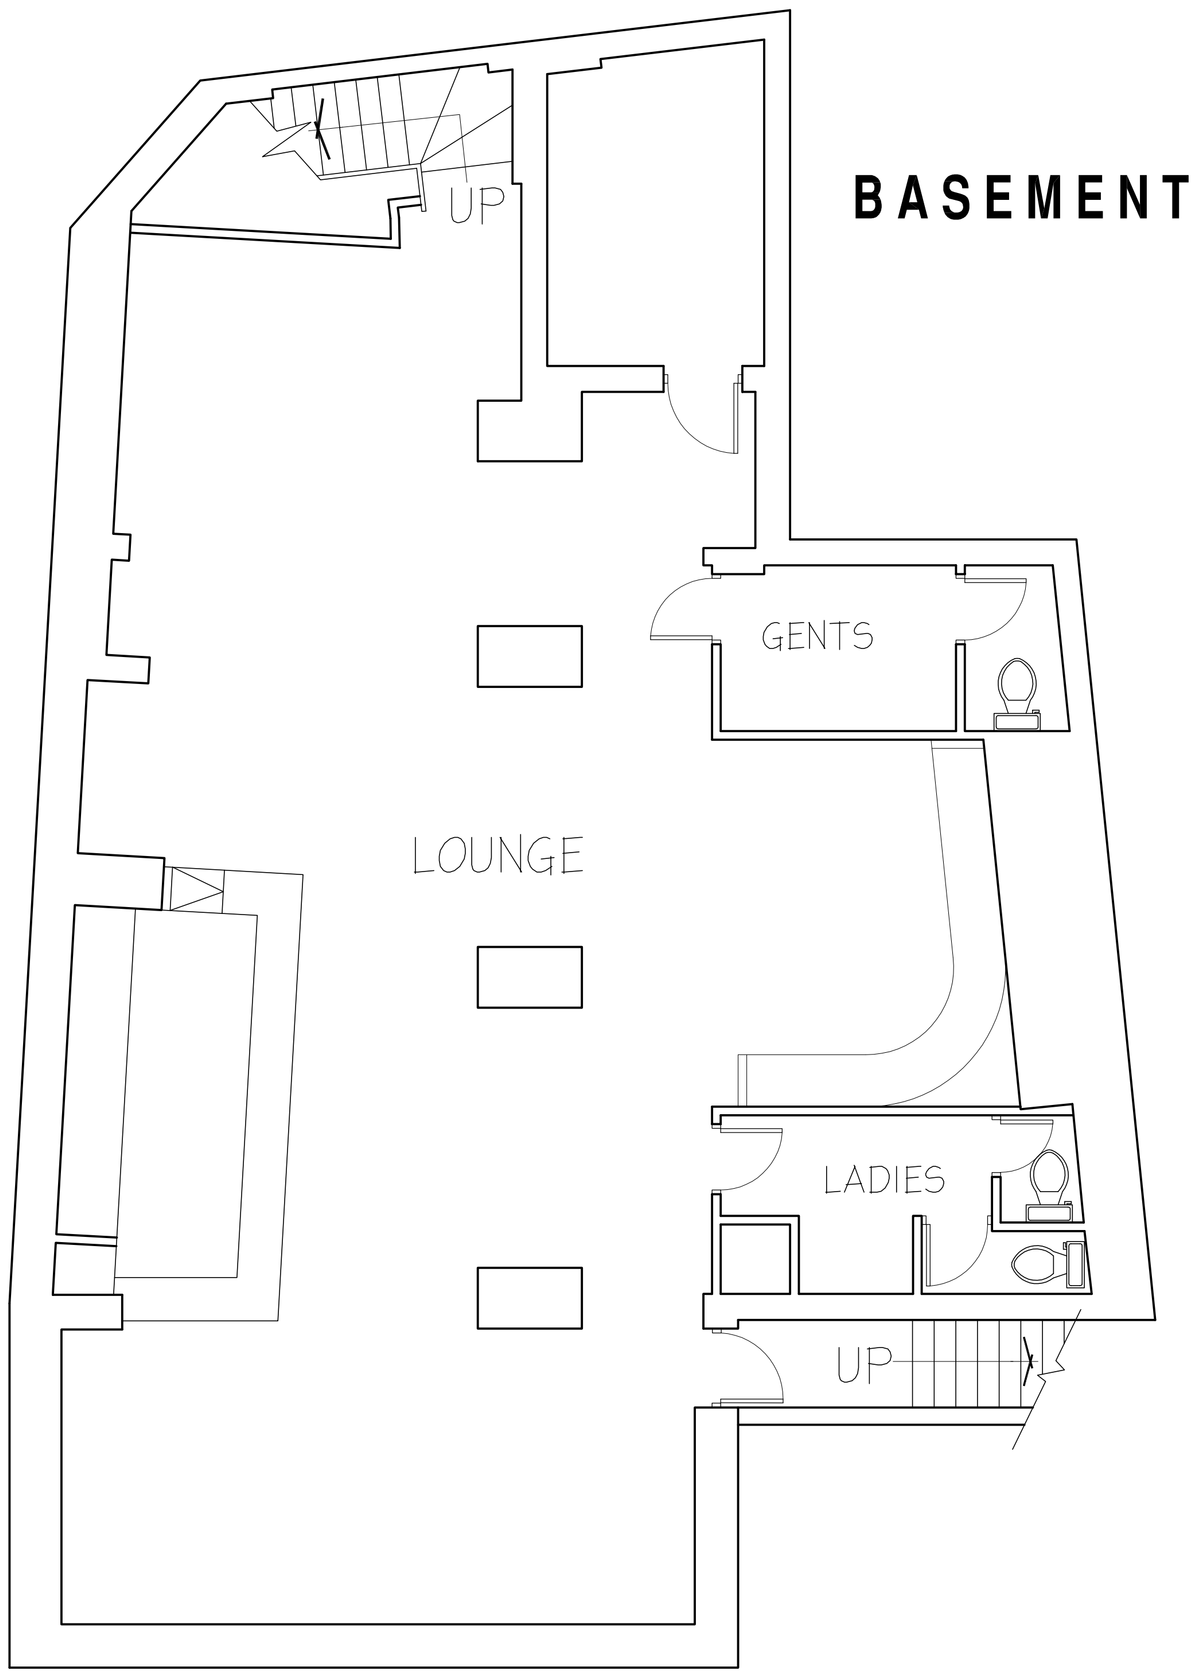

GROUND FLOOR

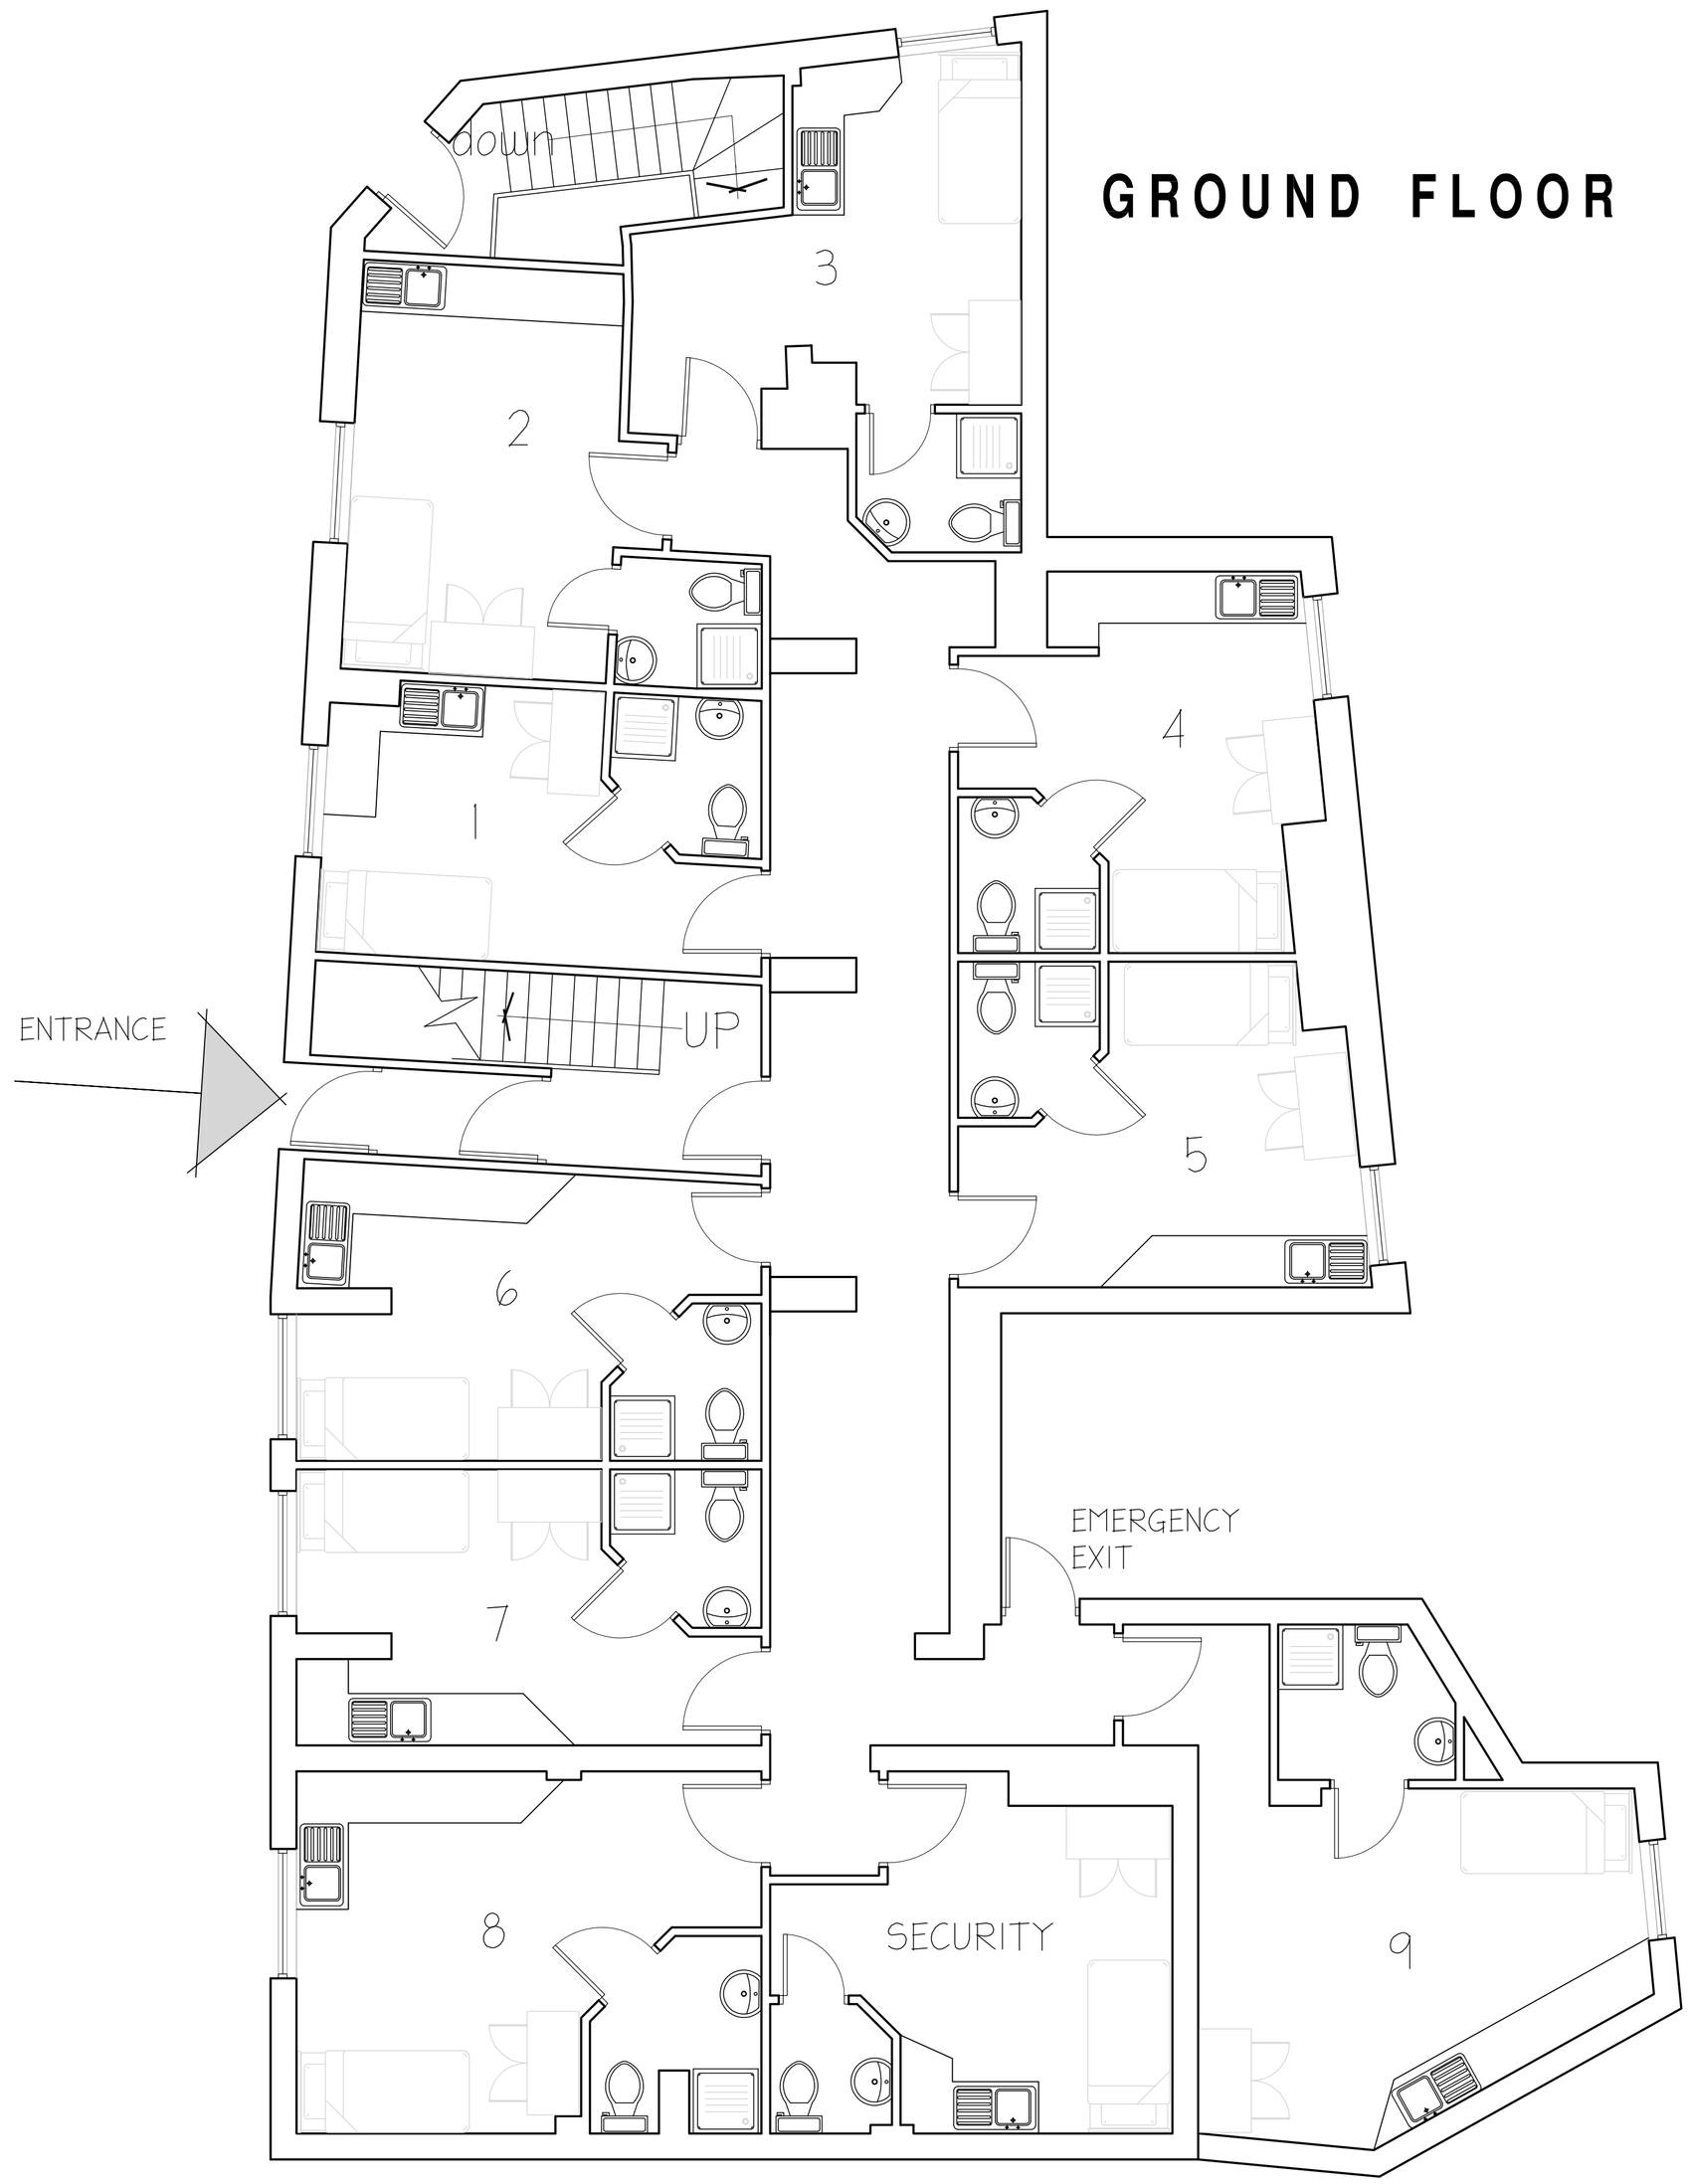

Rev.		Initials	Date	Rev.		Initials	Date

Notes:

1. This drawing is subject to copyright and is not to be reproduced in part or whole without approval.
2. Do not scale this drawing – Check all dimensions on site.

Checked by:

.....

Project: BROOK STREET - WREXHAM

Client: PEC CONSTRUCTION

Dwg Title: PROPOSED
FLOOR PLANS (SHEET 1 OF 2)

Drawn: BL

Date: JAN 09

Scale@A1: 1:50

Dwg No.: 7428 L02

Rev.:

CASSIDY + ASHTON
Architects Building Surveyors Planners Designers
www.cassidyashton.co.uk caabs@cassidyashton.co.uk

7 East Cliff, Preston, Lancashire, PR1 3JE. Tel: 01772 258356 Fax: 01772 825000

1 Regency Chambers, Jubilee way, Bury, Greater Manchester, BL9 0JW. Tel: 0161 762 5800 Fax: 0161 762 5801

Cheshire House, Gorsey Lane, Widnes, WA8 0RP. Tel: 0151 4236814 Fax: 0151 4236915

C+A