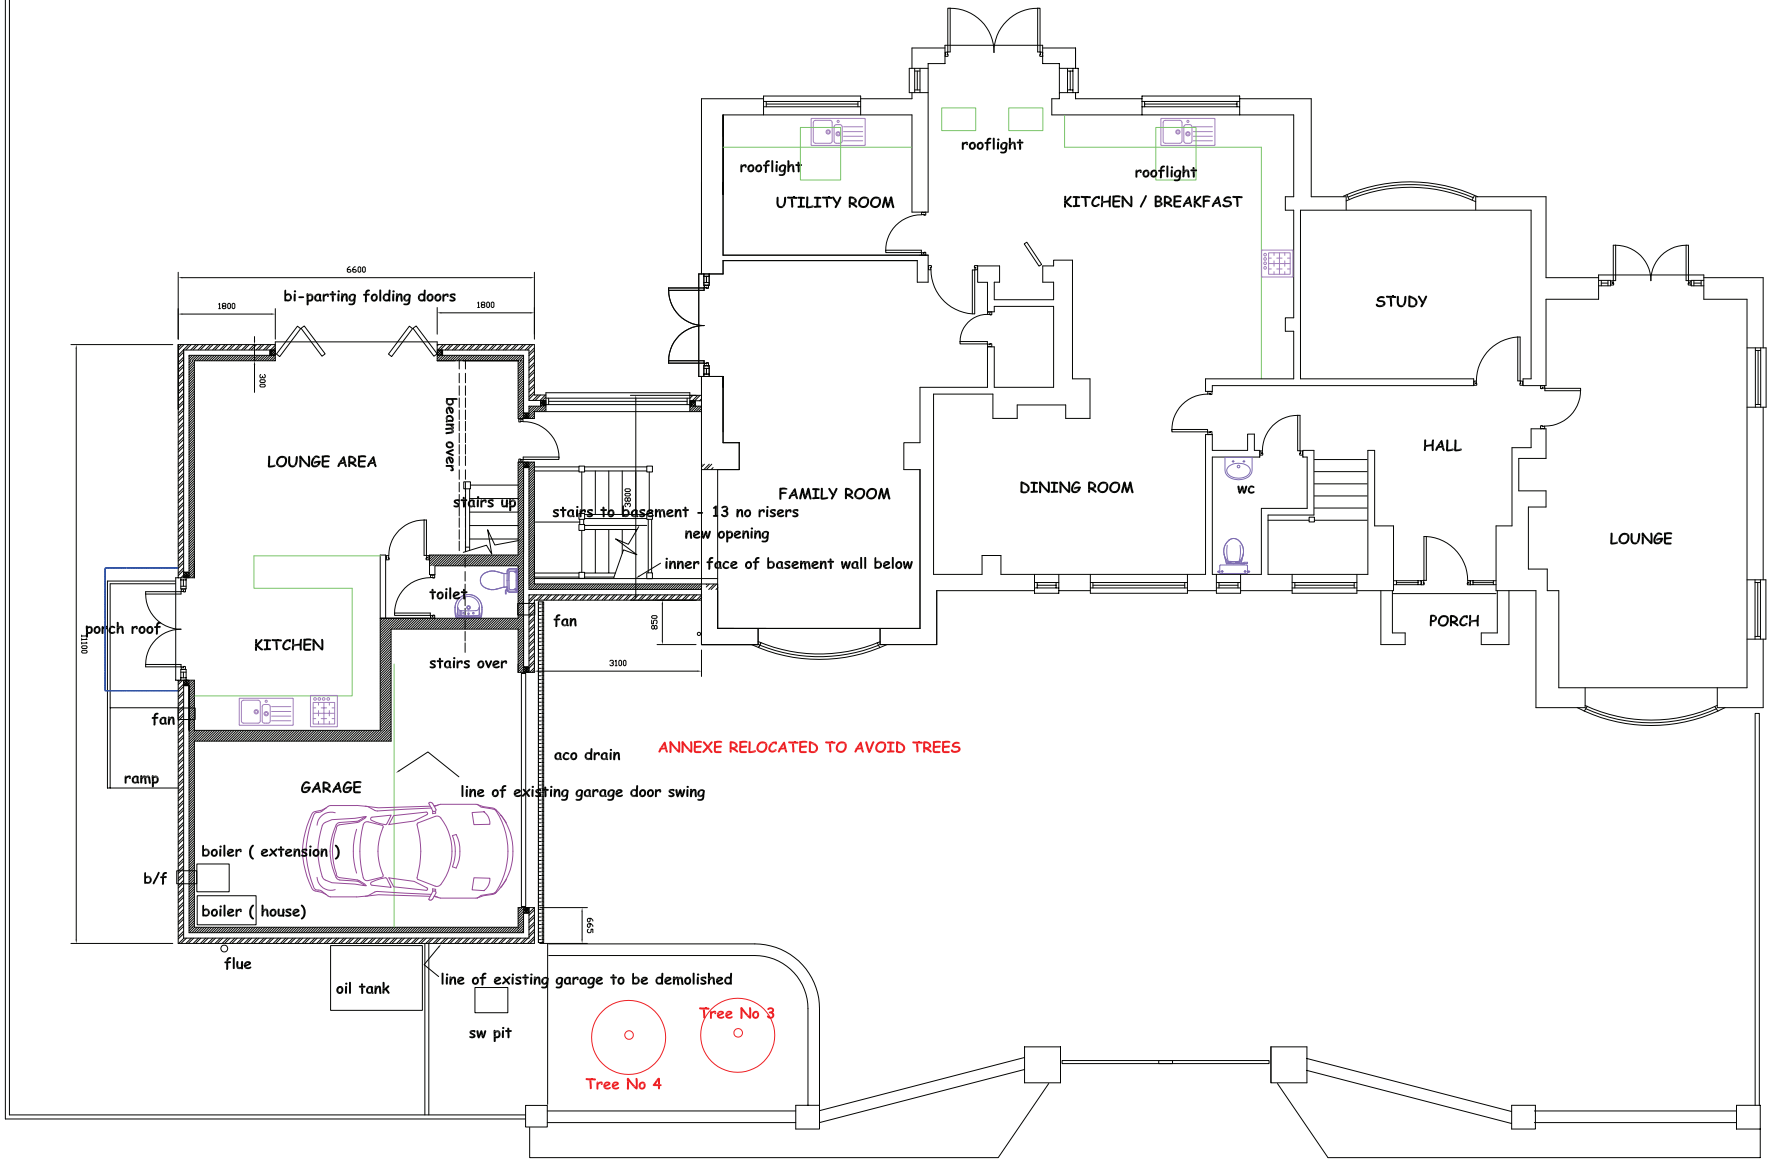

Proposed Tree Legend

Tree No 3 & 4 10/12 cm nursery standard Pyrus Caleranya Chanticleer to be planted in keeping with existing courtyard

Tree to be planted 3 m apart

The above as recommended by Alistair Henderson,Tree Solutions

ALTERATIONS TO APPROVED PLANNING APPLICATION ROS/P/2006/0447 AT MEADOW COTTAGE BUTON GREEN ROSSETT

FOR MR& MRS W UNDERWOOD

GROUND FLOOR PLAN AS PROPOSED

Dwg No WU/04 Scale 1.50 @ A1

Rev A Planning Submission May 10

Rev B New trees added to replace existing 10/06/10