




SIDE ELEVATION (YARD)

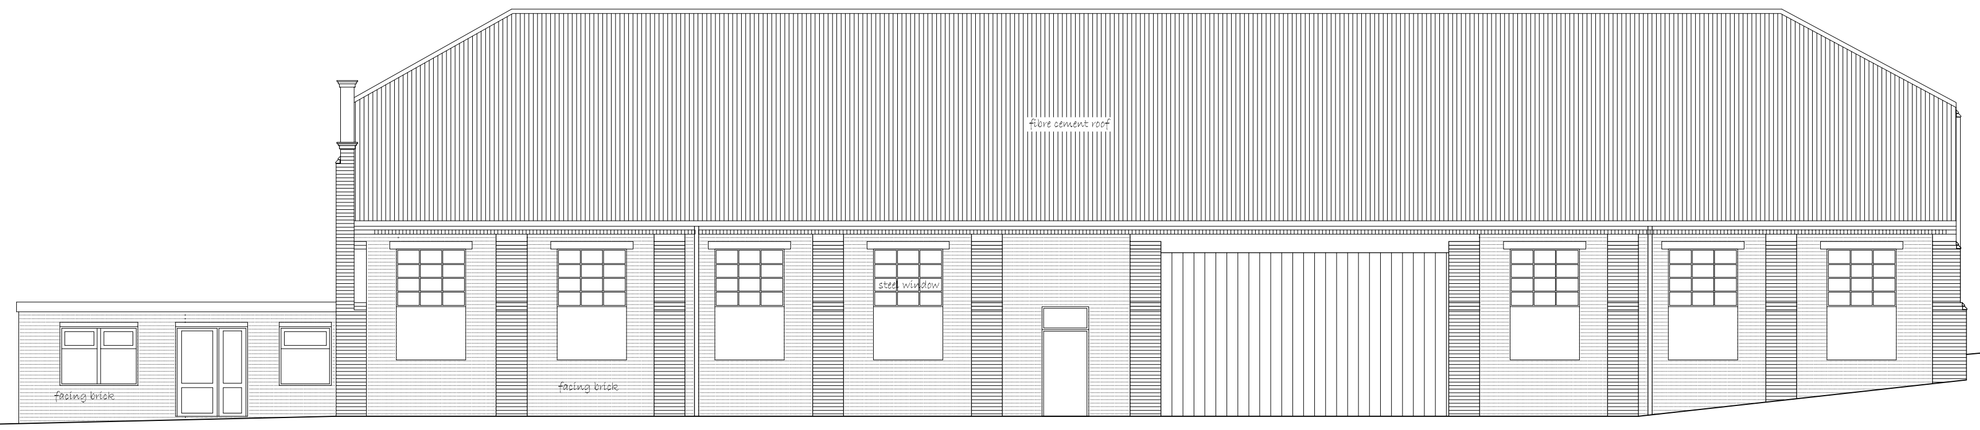


FRONT ELEVATION

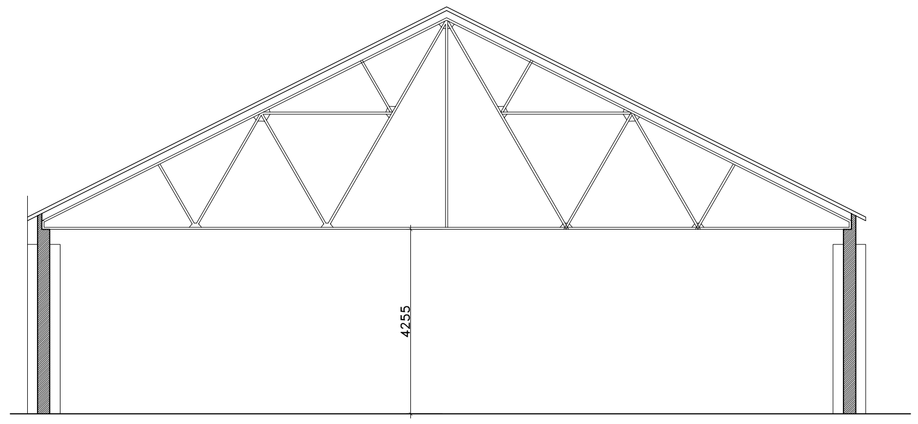

Typical cross-section through main building

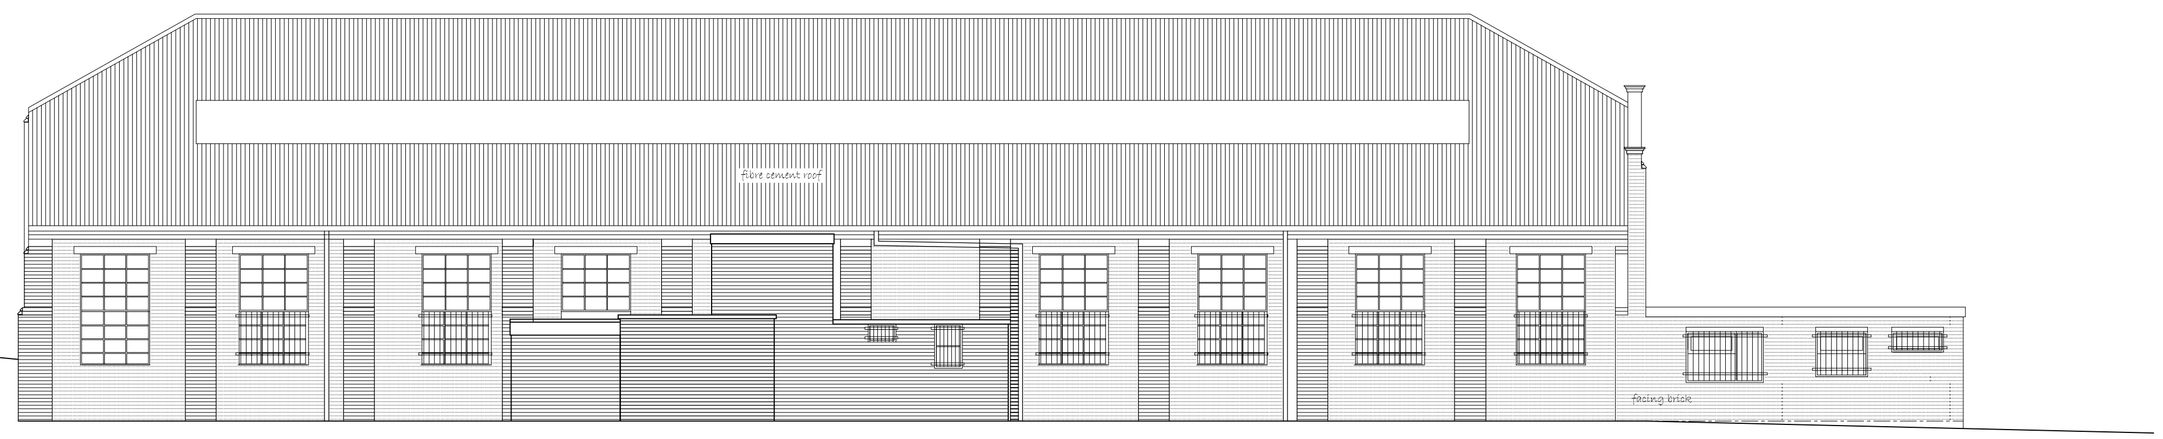

SIDE ELEVATION (Boundary)

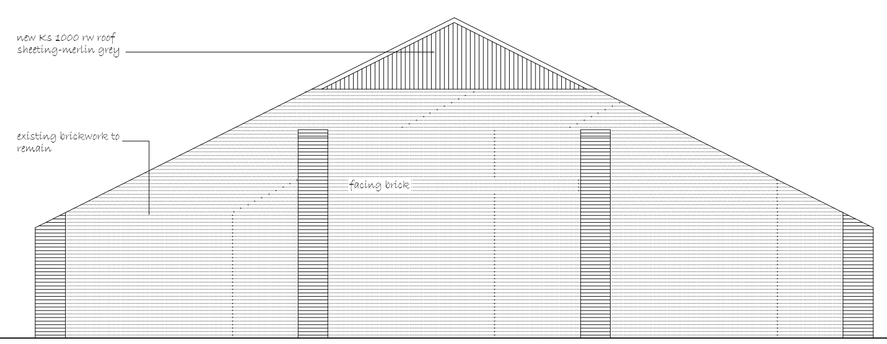

REAR ELEVATION

rev	description	date	author
A	outbuilding omitted	19.08.2006	gp

SURVEY

client
P R & A Faulks

project
PROPOSED NEIGHBOURHOOD STORE-GRESFORD

drawing
ELEVATIONS AS EXISTING

project no. 0941

date 05/09 drawn GP

scale 1/100 @A1 1/200 @A3

drawing no. S-02

revision A

dpa
Design and Planning Associates
Bellgrove House, 15 Salop Road,
Oswestry, Shropshire
SY11 2NR
Tel: 01691 659595.

SK=SKETCH/FEASIBILITY
PP=PLANNING
BR=BUILDING REGS

The copyright of this drawing is vested in Design & Planning Associates and must not be copied or reproduced without written consent. All work to comply with the current building regulations and codes of practice. Figured dimensions only to be taken from this drawing. Contractors must visit the site and be