

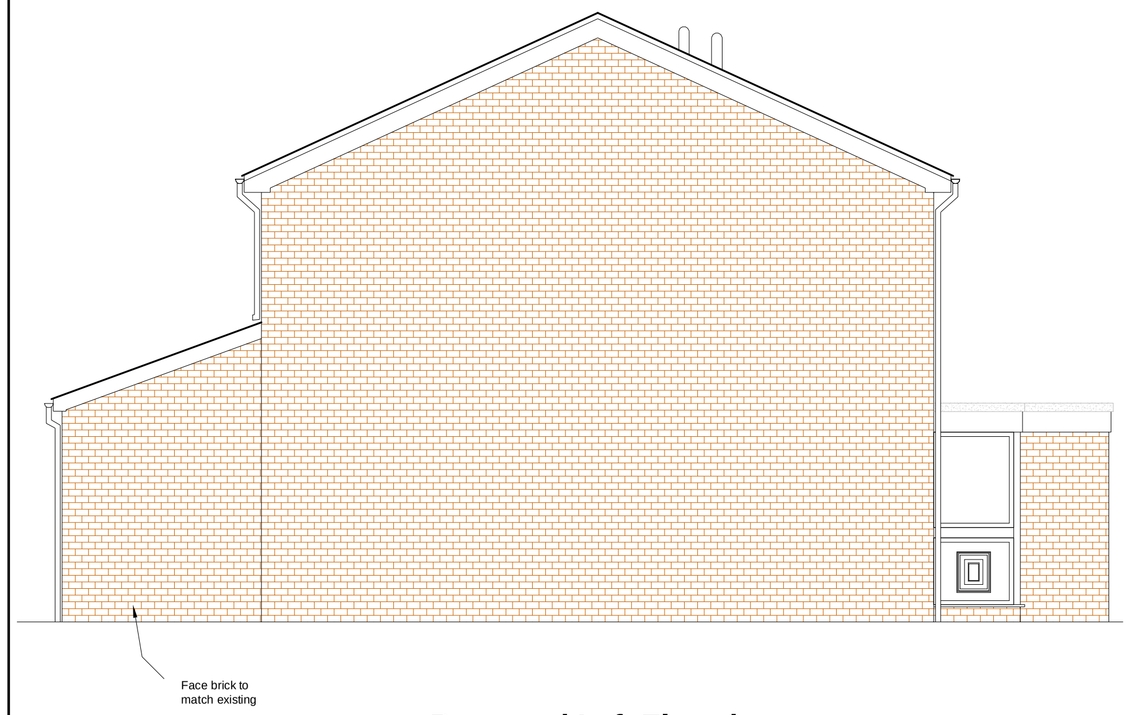



Proposed Left Elevation

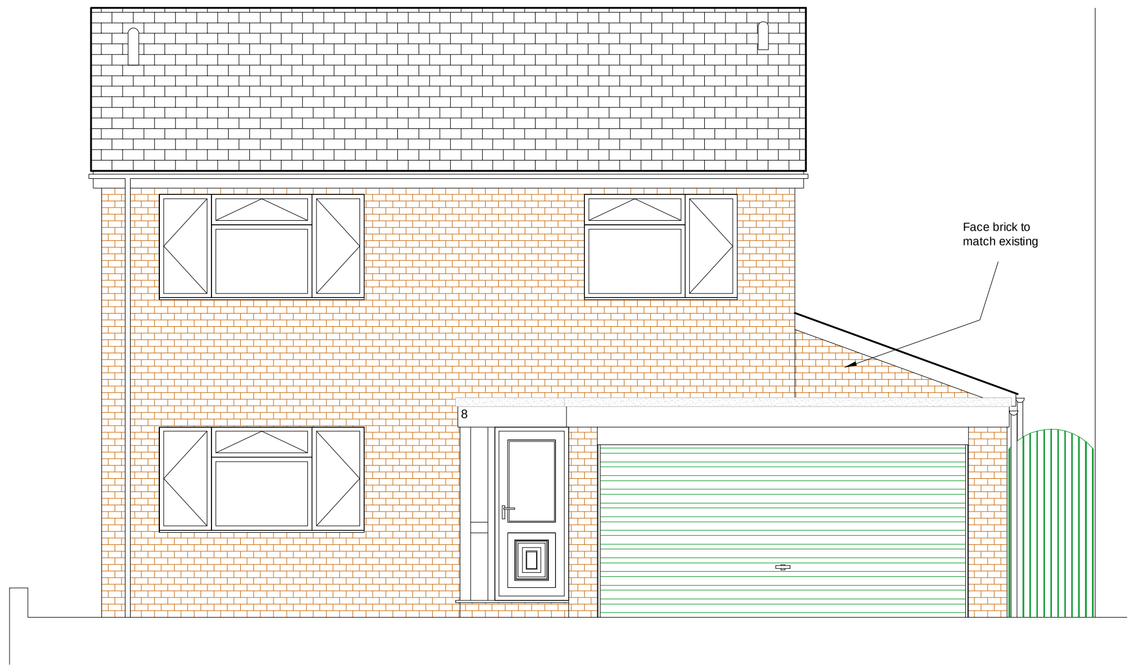


Proposed Front Elevation

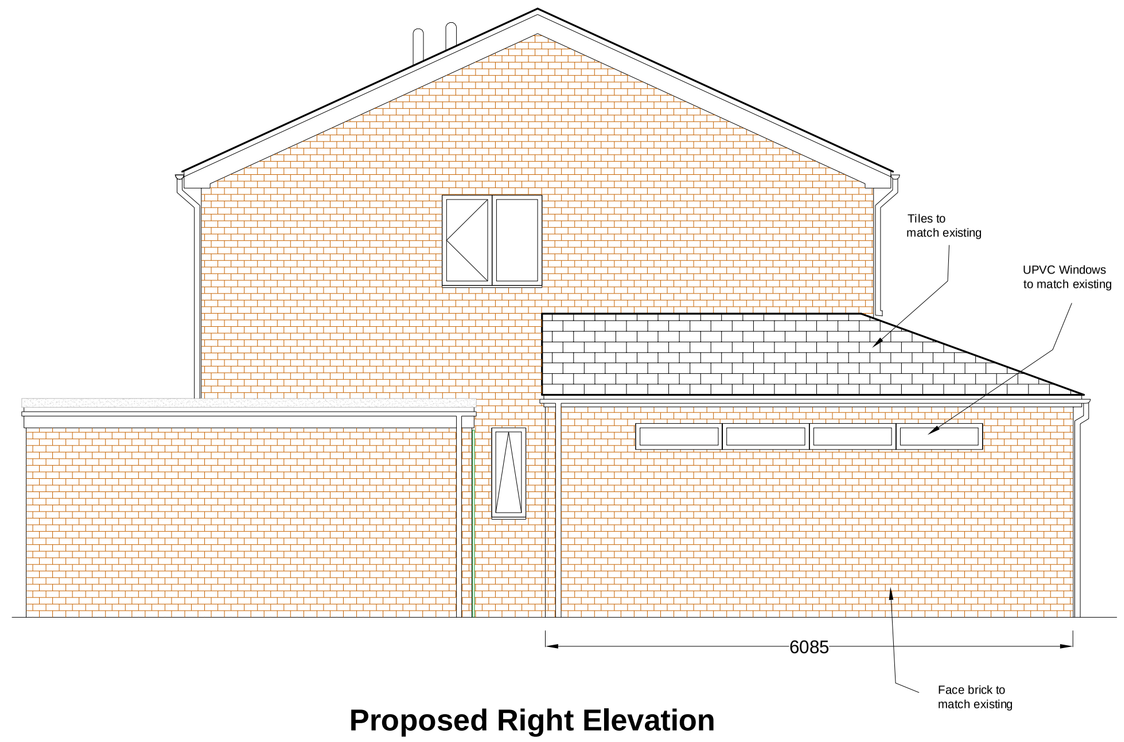

Proposed Right Elevation

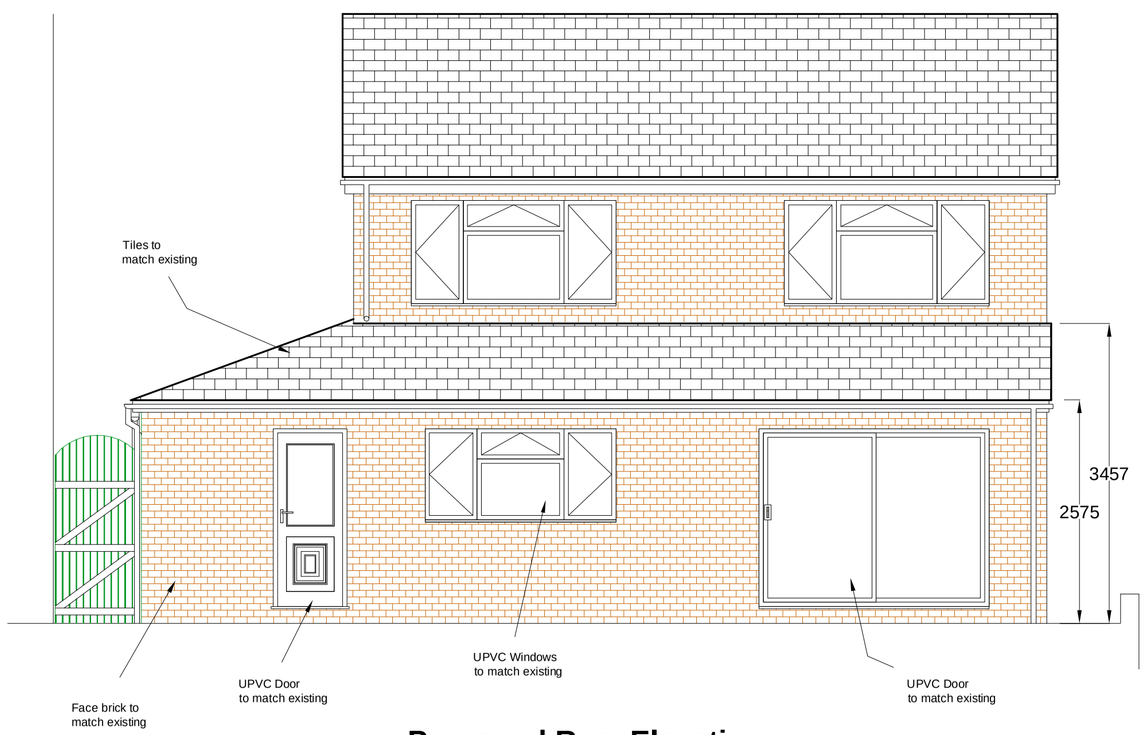

Proposed Rear Elevation

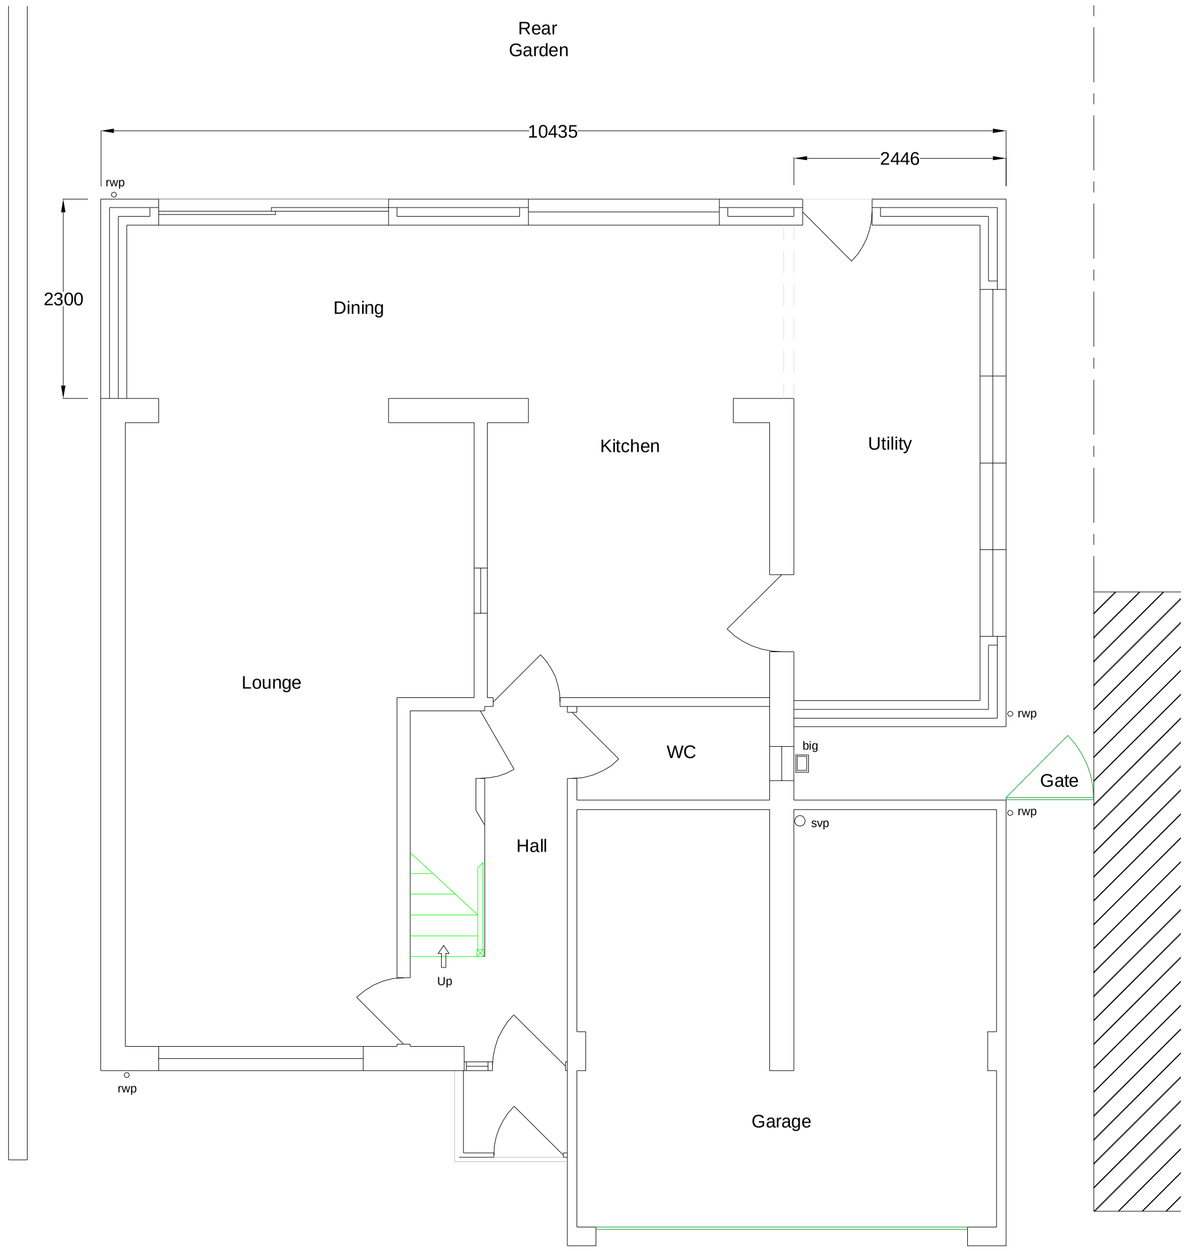

Proposed Ground Floor Plan

THESE DRAWINGS ARE SUPPLIED FOR BUILDING REGULATIONS/PLANNING SUBMISSION PURPOSES ONLY - NOT FULL WORKING DRAWINGS. WORKS COMMENCED PRIOR TO BUILDING REGULATION APPROVAL PLANNING PERMISSION AT OWNERS / CONTRACTORS OWN RISK

Ground conditions/drain lines assumed - verify on site. The positions of all existing services are to be recorded and protected during the works.

CONTRACTORS RESPONSIBILITIES
DO NOT SCALE OFF THESE DRAWINGS - IF IN DOUBT ASK!
All dimensions are approximate. Verify details/dimensions on site prior to commencement of works any discrepancies to be reported. Contractor responsible for all necessary temporary propping of the works.
MATERIALS AND WORKMANSHIP
In accordance with the relevant British Standard Code of Practice, Agrément Certificate or Manufacturers Specification.

Revision	Date	Note

Job Title: 8 Chatsworth Drive Gwersyllt, Wrexham LL11 4XD	**Dwg Title:** Proposed side and rear single storey extension
	Dwg No: 896/02
	Scale: 1:50 A1 mm
	Date: Nov 2009
	Drawn: KPC - AM

Kriss Cringle Associates
Structural Engineering Consultancy
The Association of Building Engineers
9 Bidston Avenue
Wallasey Village
Wirral CH45 3LJ
Telephone: 0151 639 0617
email kriss@cringleassociates.co.uk
web site www.cringleassociates.co.uk