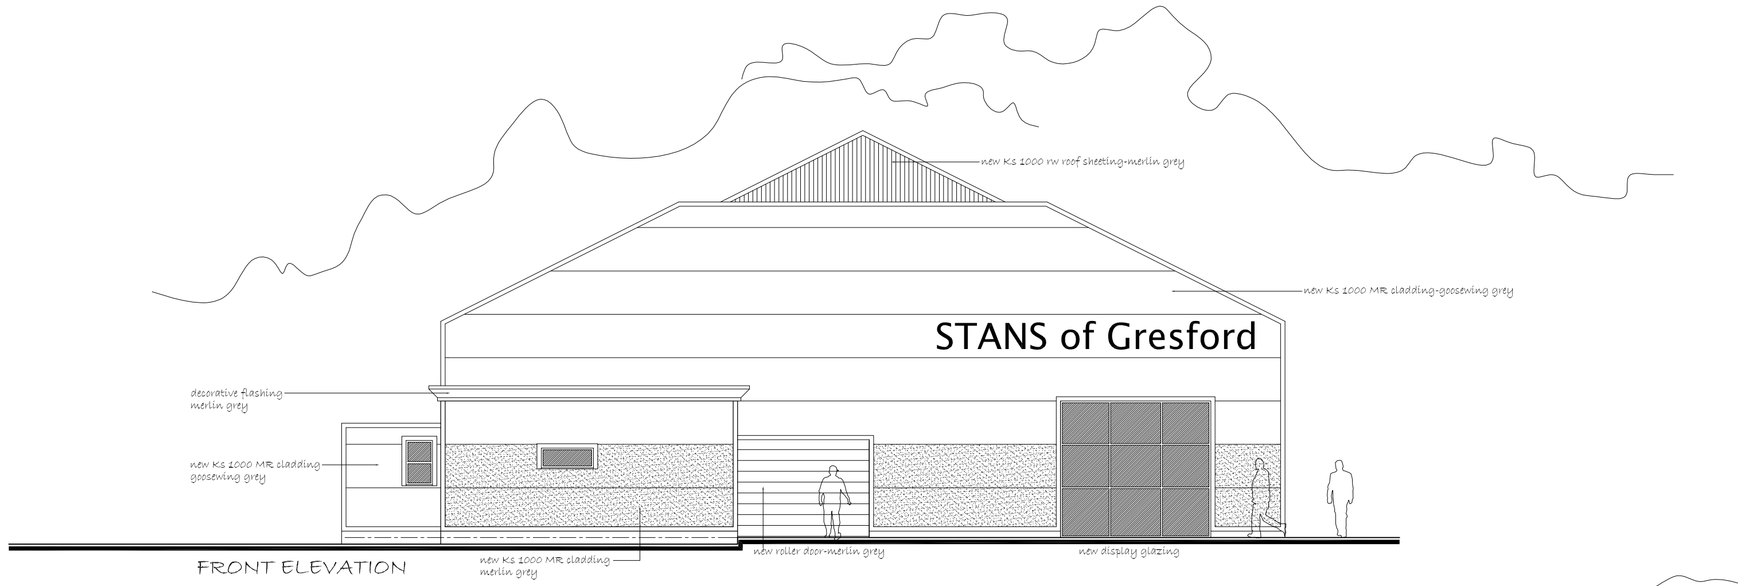

FRONT ELEVATION

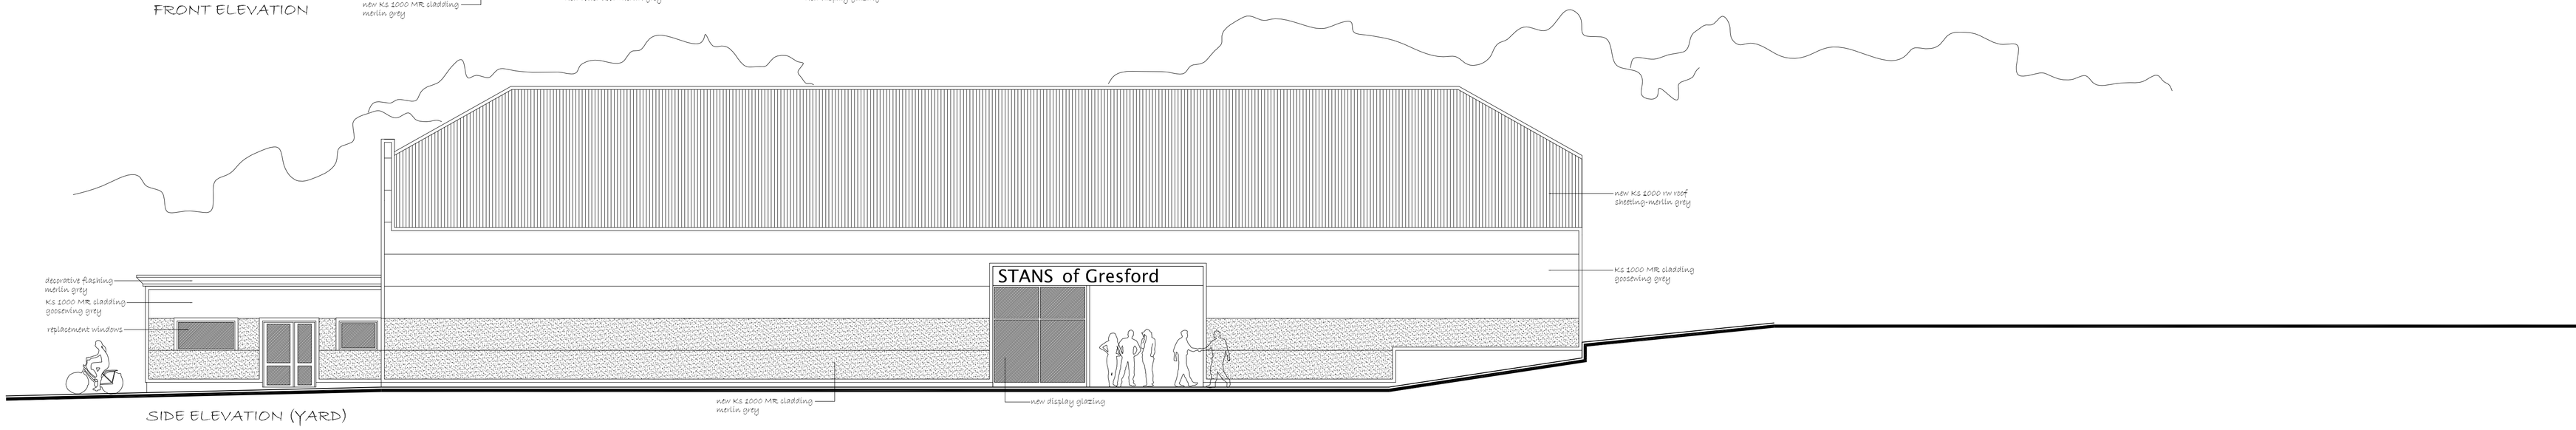

SIDE ELEVATION (YARD)

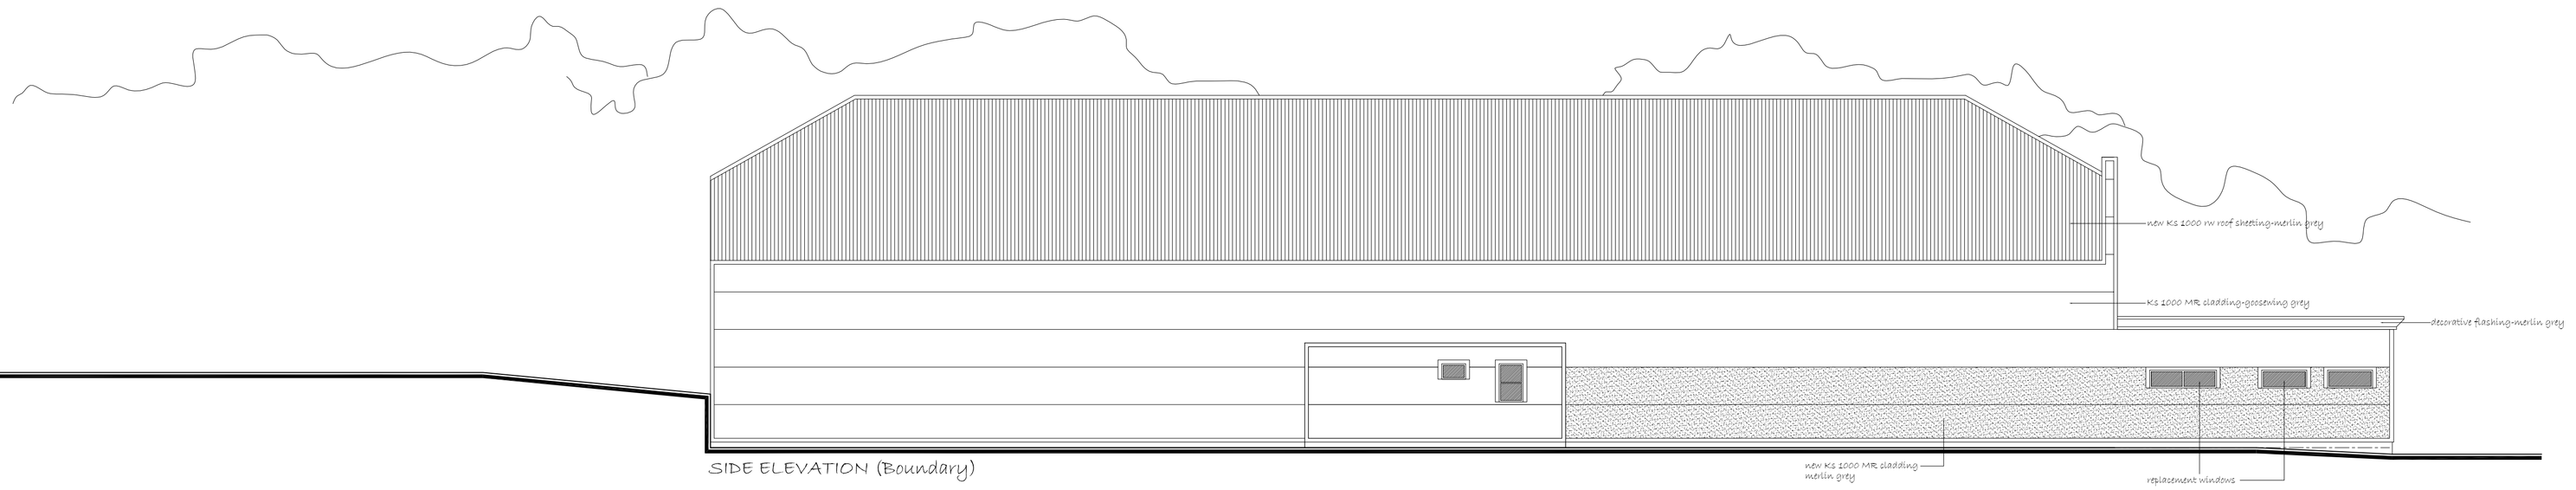

SIDE ELEVATION (Boundary)

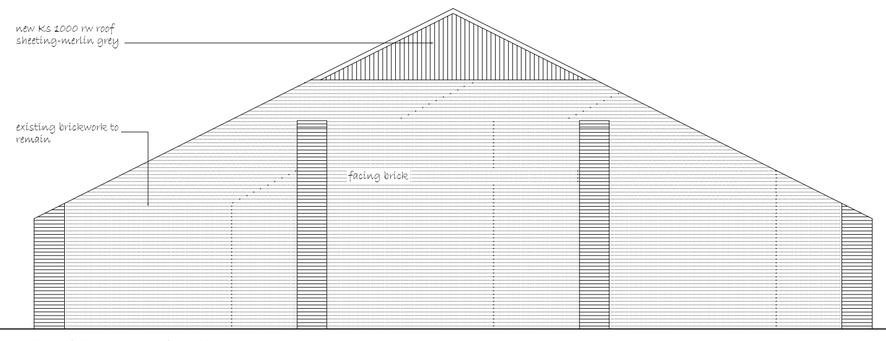

REAR ELEVATION

rev	description	date	author
C	shed outbuilding omitted	19.08.2009	gp
B	shed outbuilding to be demolished	17.08.2009	gp
A	rear elevation added	07.08.2009	gp

PLANNING

client
P R & A Faulks

project
PROPOSED NEIGHBOURHOOD STORE-GRESFORD

drawing
ELEVATIONS AS PROPOSED

project no.
0941

date
05/09
drawn
GP

scale
1/100 @A1
1/200 @A3

drawing no.
P-02

revision
C

dpa
Design and Planning Associates
Bellgrove House, 15 Salop Road,
Oswestry, Shropshire
SY11 2NR
Tel: 01691 659595.

SK=SKETCH/FEASIBILITY
P=PLANNING
B=BUILDING REGS

The copyright of this drawing is vested in Design & Planning Associates and must not be copied or reproduced without written consent. All work to comply with the current building regulations and codes of practice. Figured dimensions only to be taken from this drawing. Contractors must visit the site and be