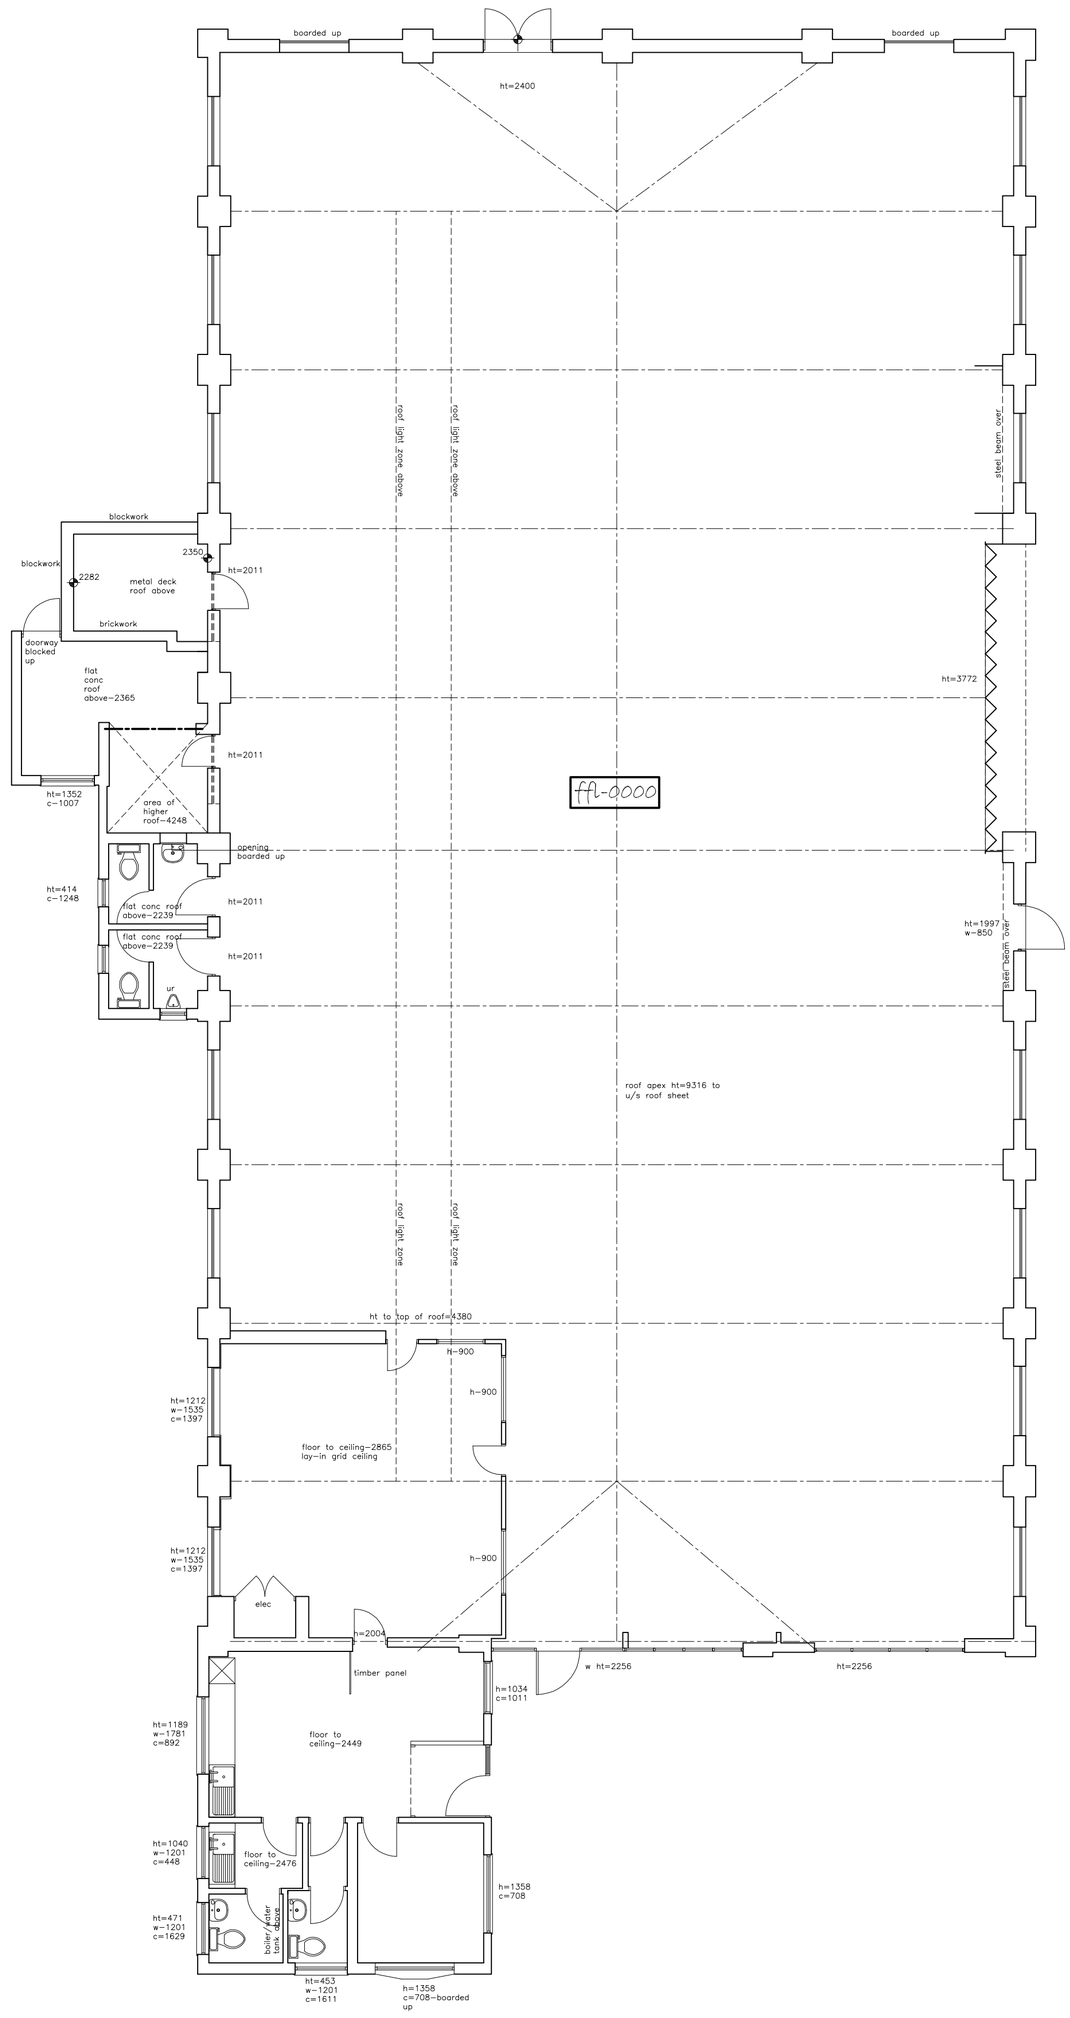

Ground Floor Plan

rev	description	date	author
A	outbuilding omitted	19.08.2006	gp

SURVEY

client
P R & A Faulks

project
PROPOSED NEIGHBOURHOOD STORE-GRESFORD

drawing	project no.	date	scale
PLAN AS EXISTING	0941	05/09 drawn GP	1/100 @A1 1/200 @A3

dpa
Design and Planning Associates
Belgrave House, 15 Salop Road,
Oswestry, Shropshire
SY11 2NR
Tel: 01691 659595.

drawing no. S-01

revision A

SK=SKETCH/FEASIBILITY
P=PLANNING
BR=BUILDING REGS

The copyright of this drawing is vested in Design & Planning Associates and must not be copied or reproduced without written consent. All work to comply with the current building regulations and codes of practice. Figured dimensions only to be taken from this drawing. Contractors must visit the site and be