
DO NOT SCALE

1m 10m

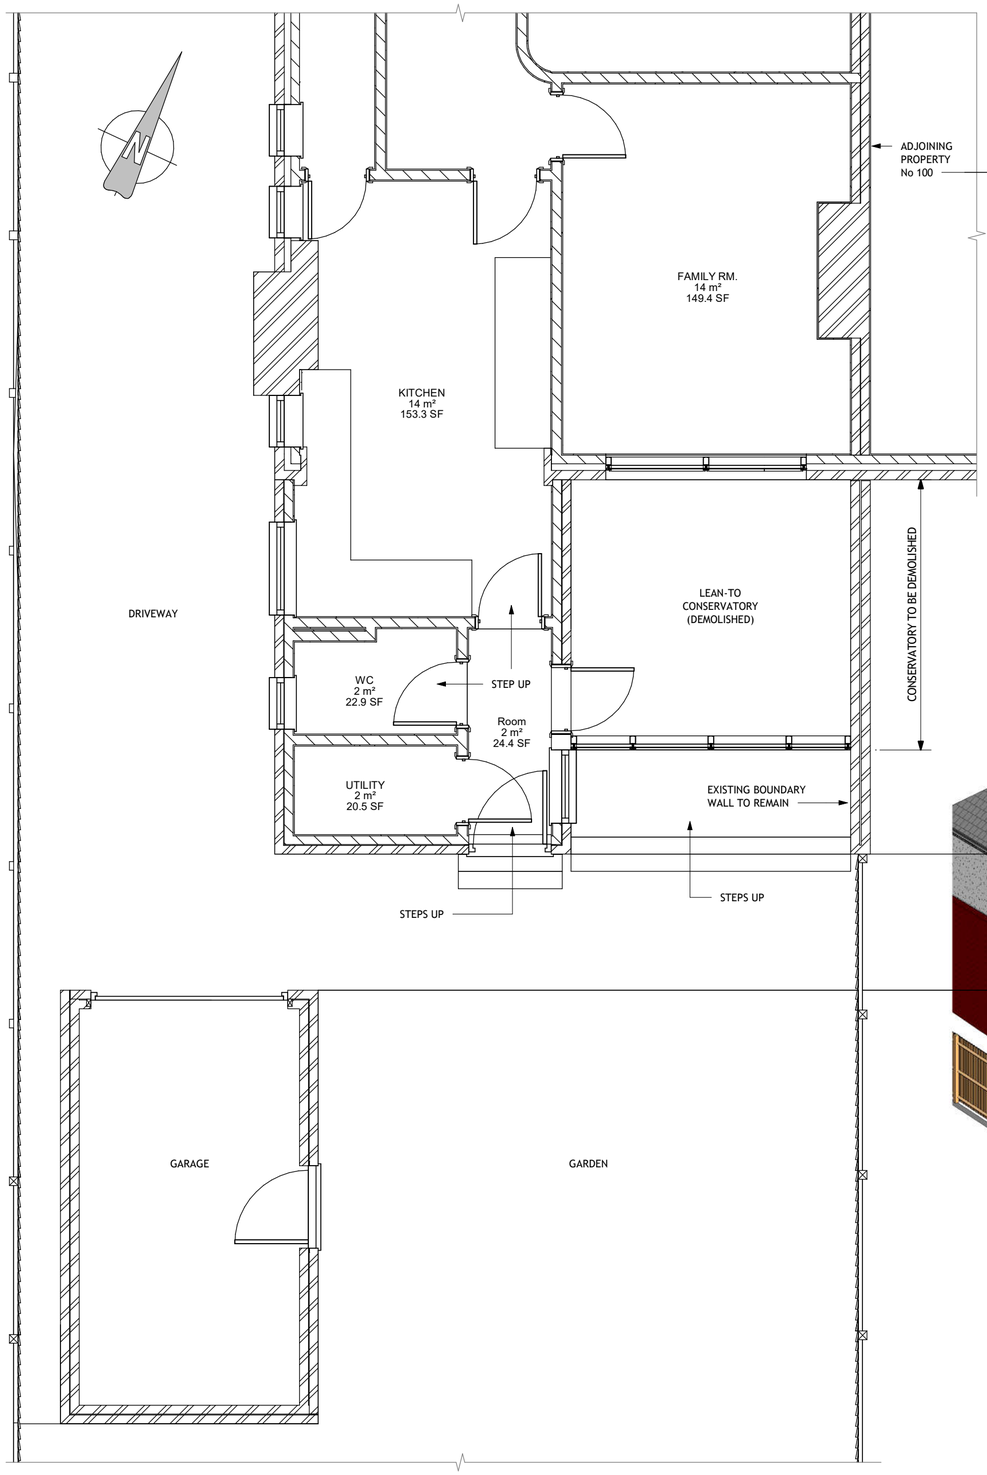



## 1 GROUND FLOOR PART PLAN
1 : 50




## 2 REAR ELEVATION
1 : 100




## 3 SIDE ELEVATION (DRIVEWAY)
1 : 100

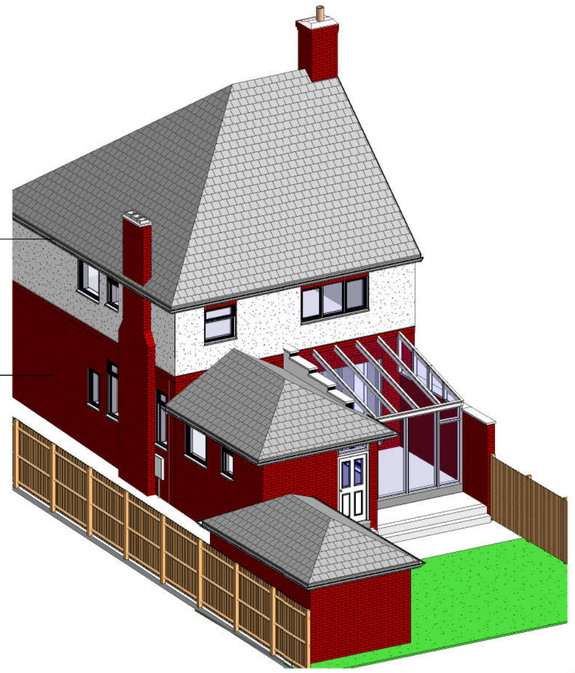

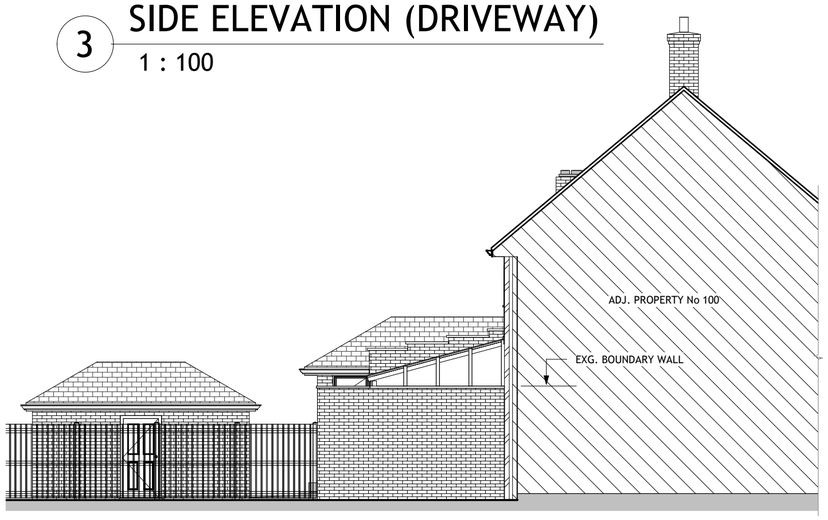


## 4 SIDE ELEVATION (No 100)
1 : 100

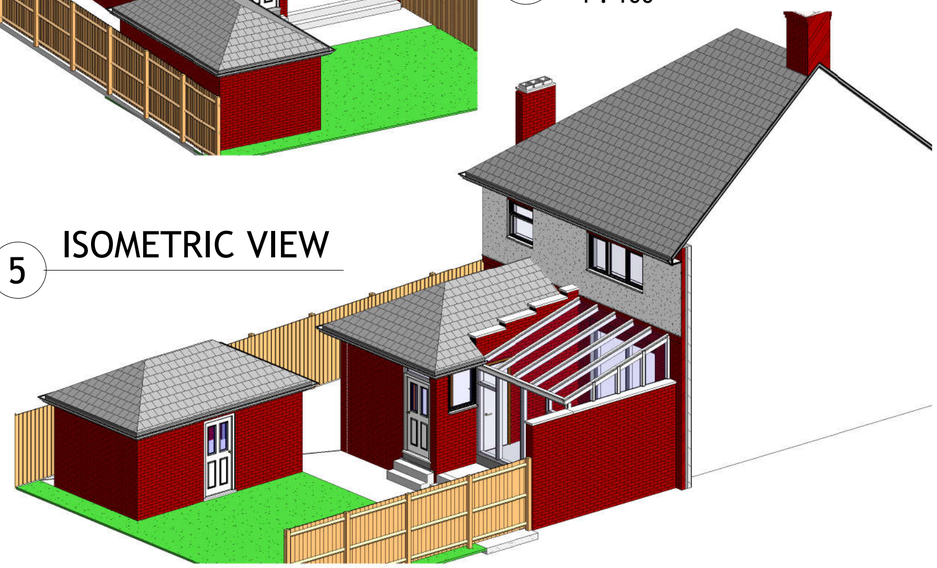

## 5 ISOMETRIC VIEW

| | | |
|---|---|---|
| P1 | ISSUED FOR PLANNING APPROVAL | 18/07/24 |

DRAWING STATUS: PLANNING APPROVAL

CLIENT: Mr & MRS J. JONES

PROJECT: PROPOSED REAR SINGLE STOREY EXTENSION, 98 RHOSNESNI LANE, WREXHAM. LL12 7NB

TITLE: PLANS AND ELEVATIONS AS EXISTING

| | DRAWN BY: | DATE: |
|---|---|---|
| | CAD | JUNE. '25 |

| SCALE: | DRAWING No: | REV: |
|---|---|---|
| @A2 As indicated | 01 | P1 |