

DO NOT SCALE

1m 10m

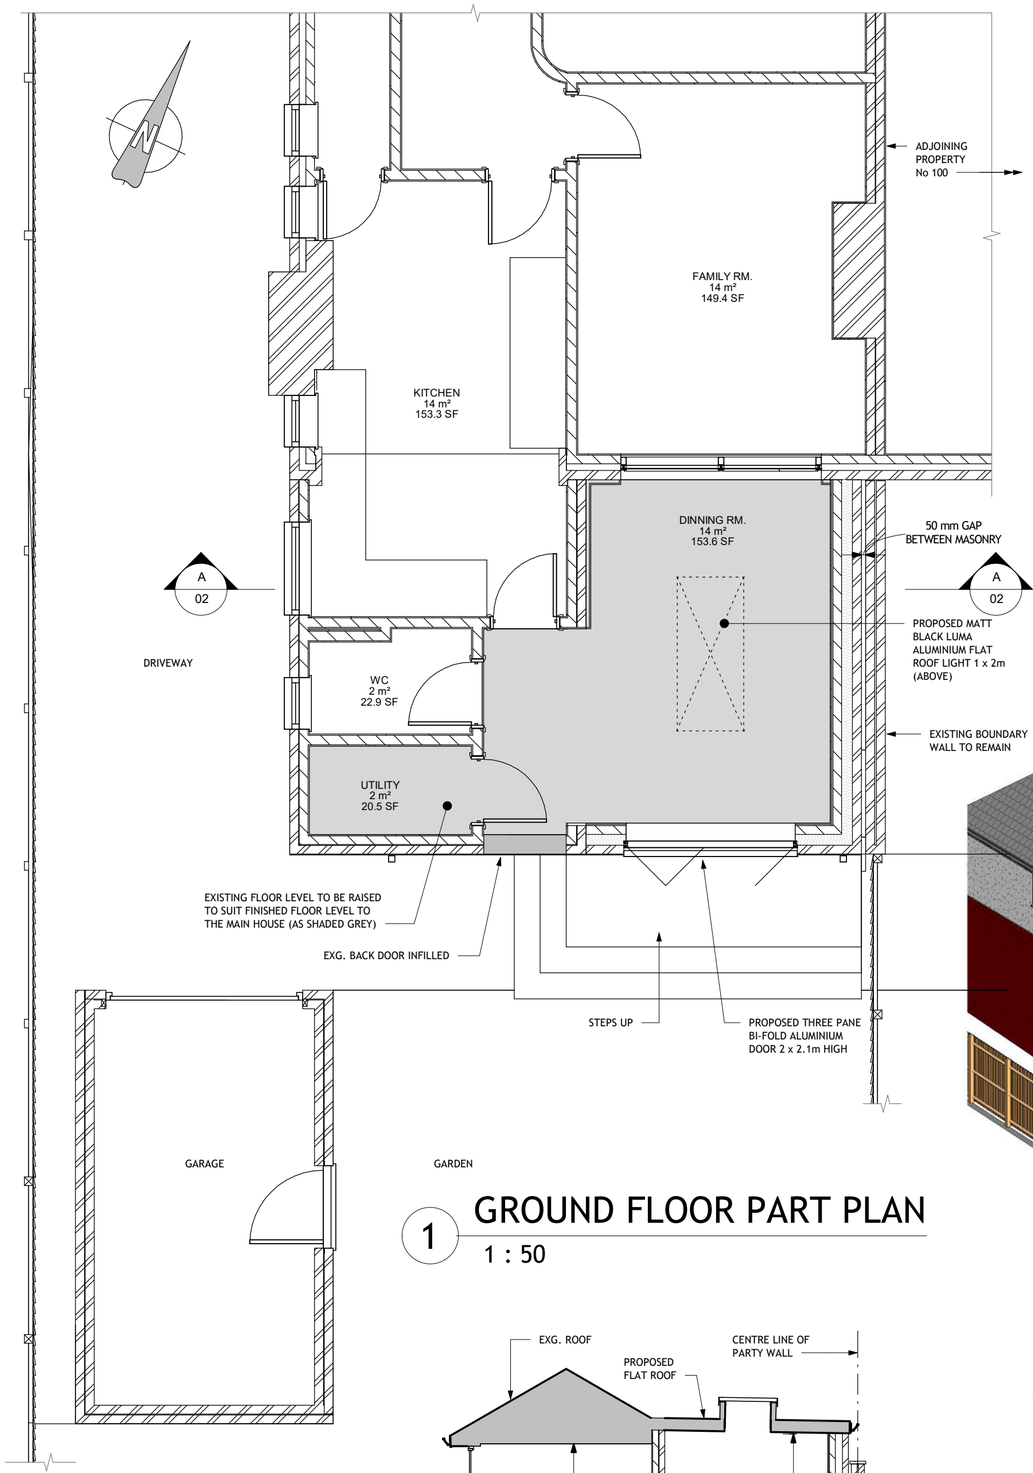


1 GROUND FLOOR PART PLAN
1 : 50

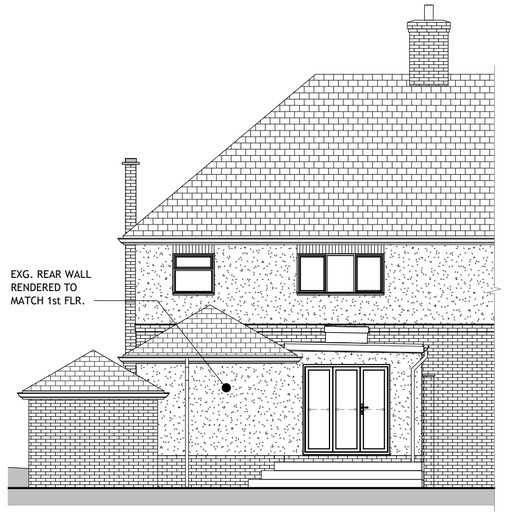


2 REAR ELEVATION
1 : 100




3 SIDE ELEVATION (DRIVEWAY)
1 : 100

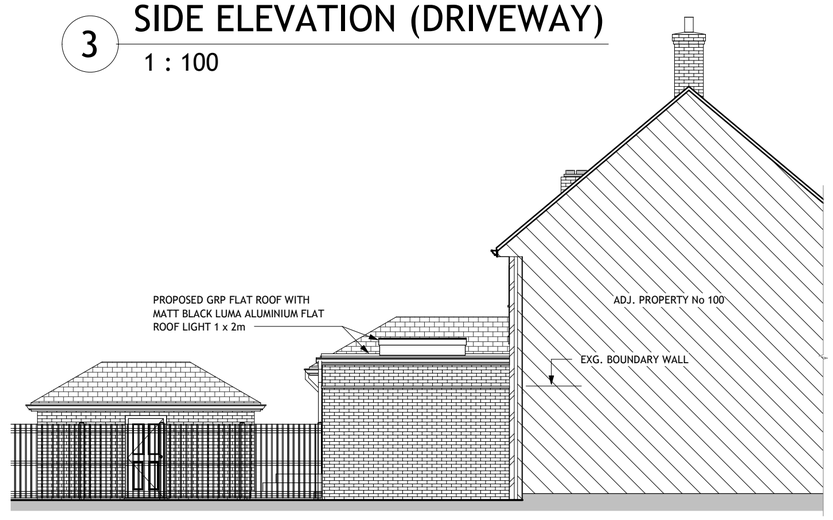


4 SIDE ELEVATION (No 100)
1 : 100

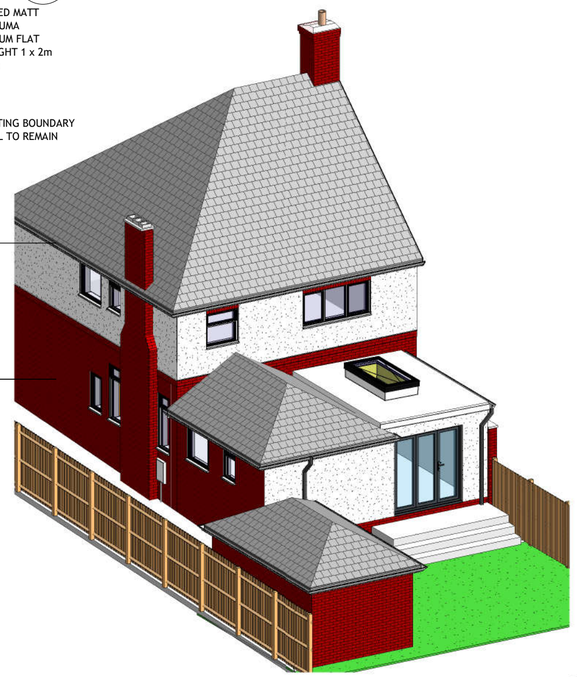

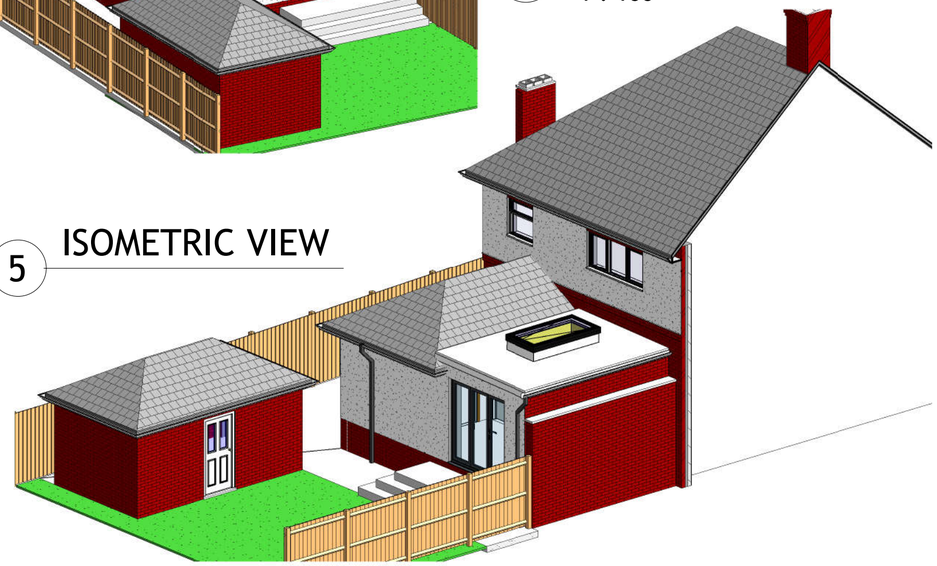

5 ISOMETRIC VIEW

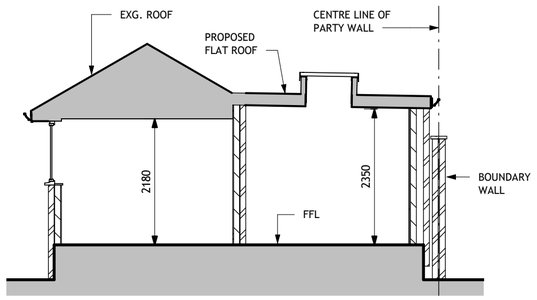

A SECTION A-A
1 : 75

P1	ISSUED FOR PLANNING APPROVAL	18/07/24

DRAWING STATUS: PLANNING APPROVAL

CLIENT: Mr & MRS J. JONES

PROJECT: PROPOSED REAR SINGLE STOREY EXTENSION, 98 RHOSNESNI LANE, WREXHAM. LL12 7NB

TITLE: PLANS AND ELEVATIONS AS PROPOSED

	DRAWN BY:	DATE:
	CAD	JUNE. '25

SCALE:	DRAWING No:	REV:
@A2 As indicated	02	P1