

Crown Copyright and database rights 2024
OS Licence no. 100019311

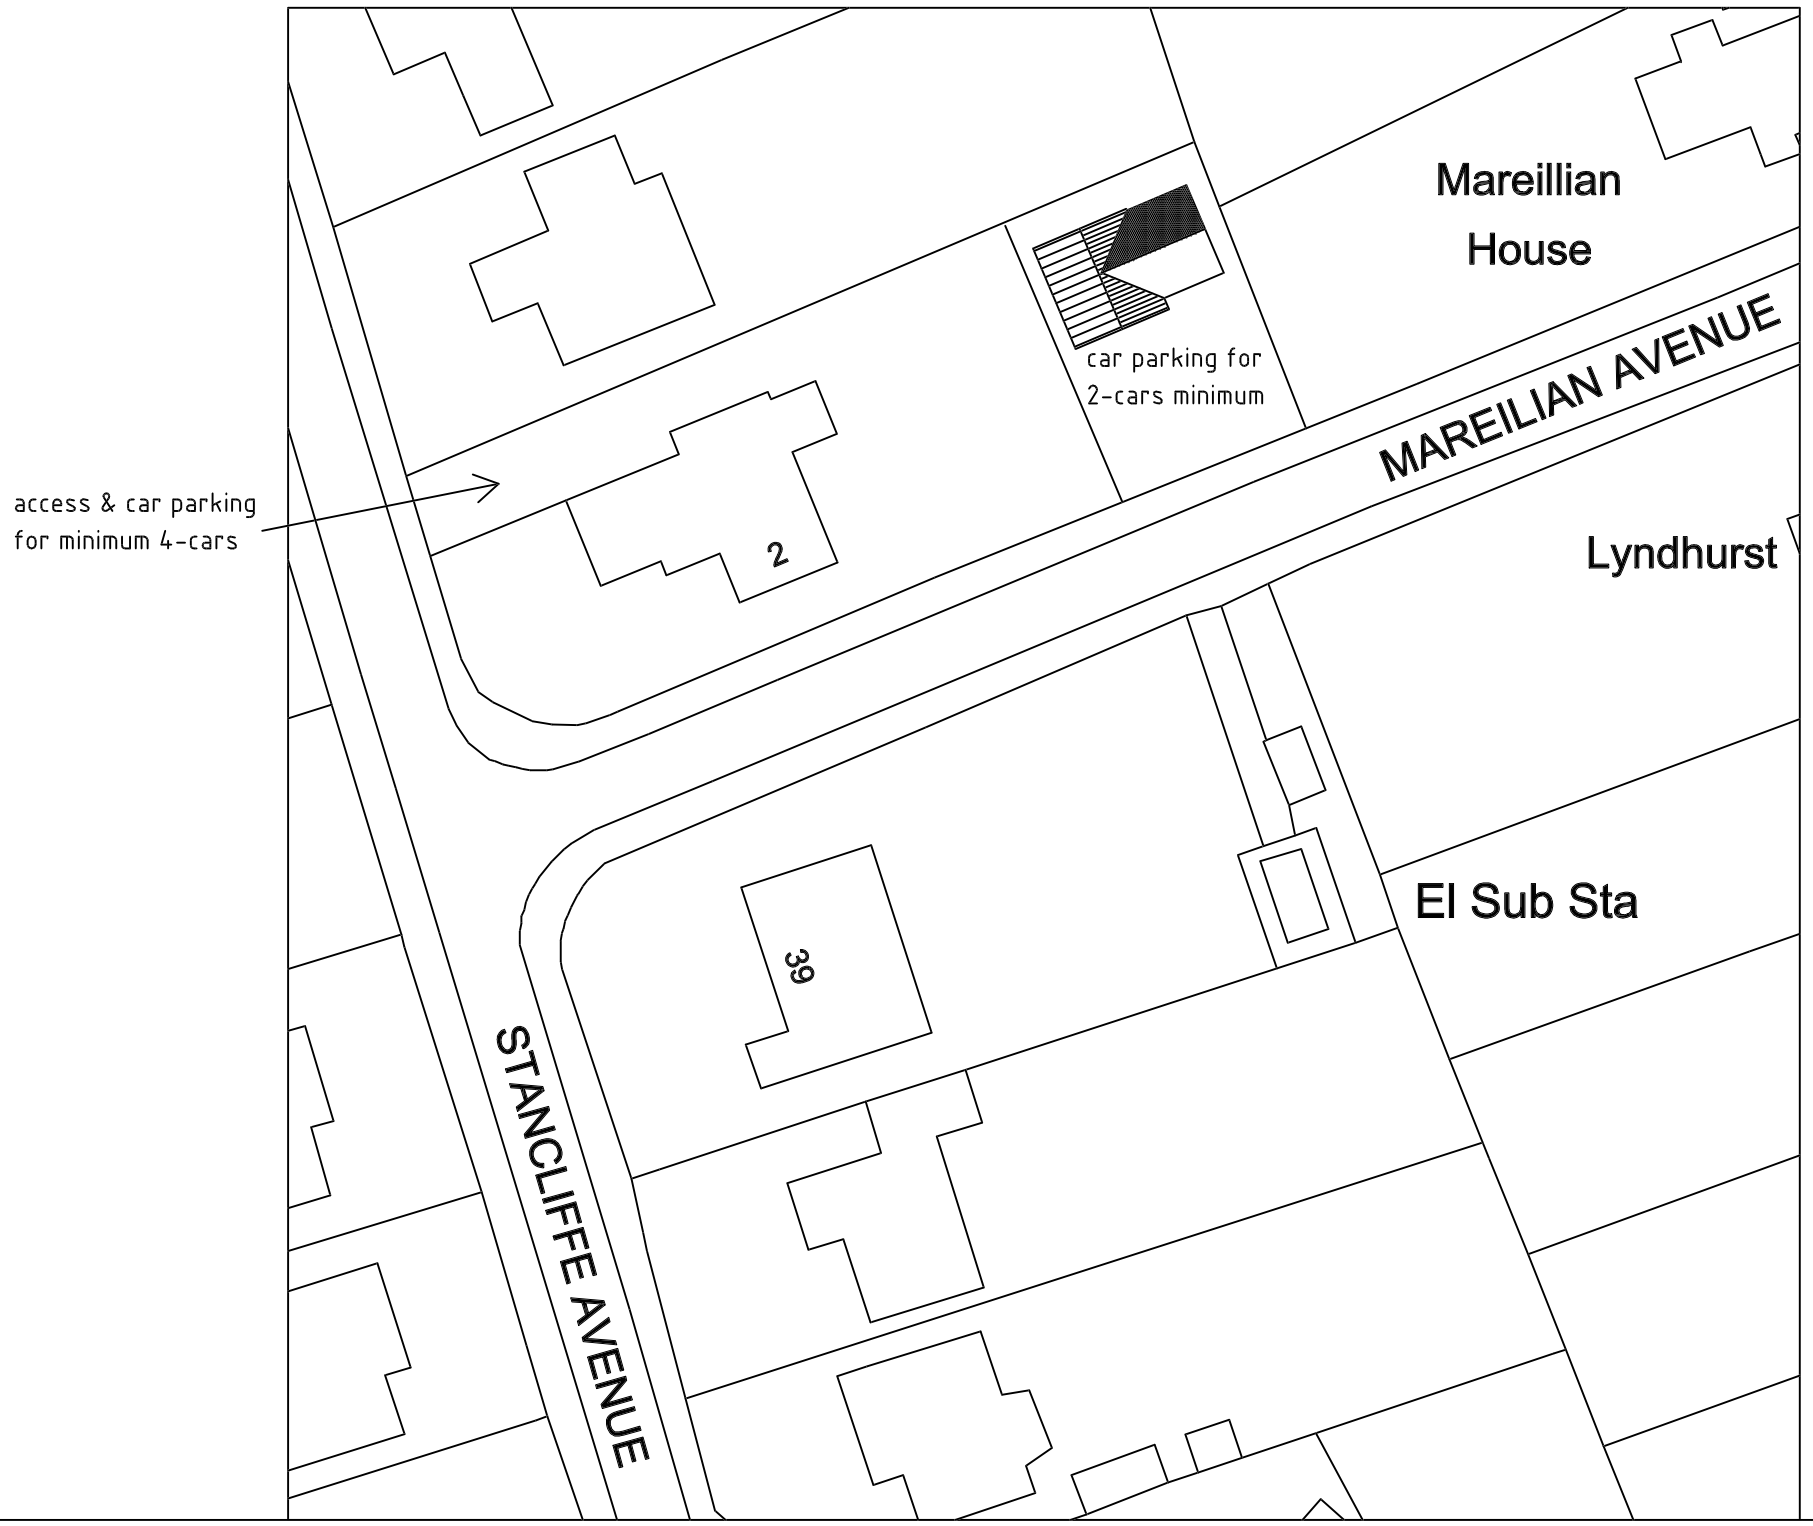

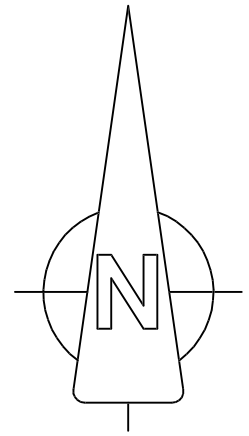

0 10 20 30 40 50 60

Metres at 1/500 scale

MICHAEL G BAYNTON & ASSOCIATES
12 LUDGATE AVENUE, KIDDERMINSTER
WORCS. DY11 6JP Tel. 01562 741838

CLIENT *Mr & Mrs Hudson*

PROJECT *2 Mareilian Avenue*
Marford, Wrexham LL12 8LL

DESCRIPTION
Site Plan

DATE July 2025 *DRAWN BY:*
SCALE 1:500 A3 paper
DRAWING No. 3697-2A *REVISION:*