

8 HEOL ABON, CEFN MAWR.

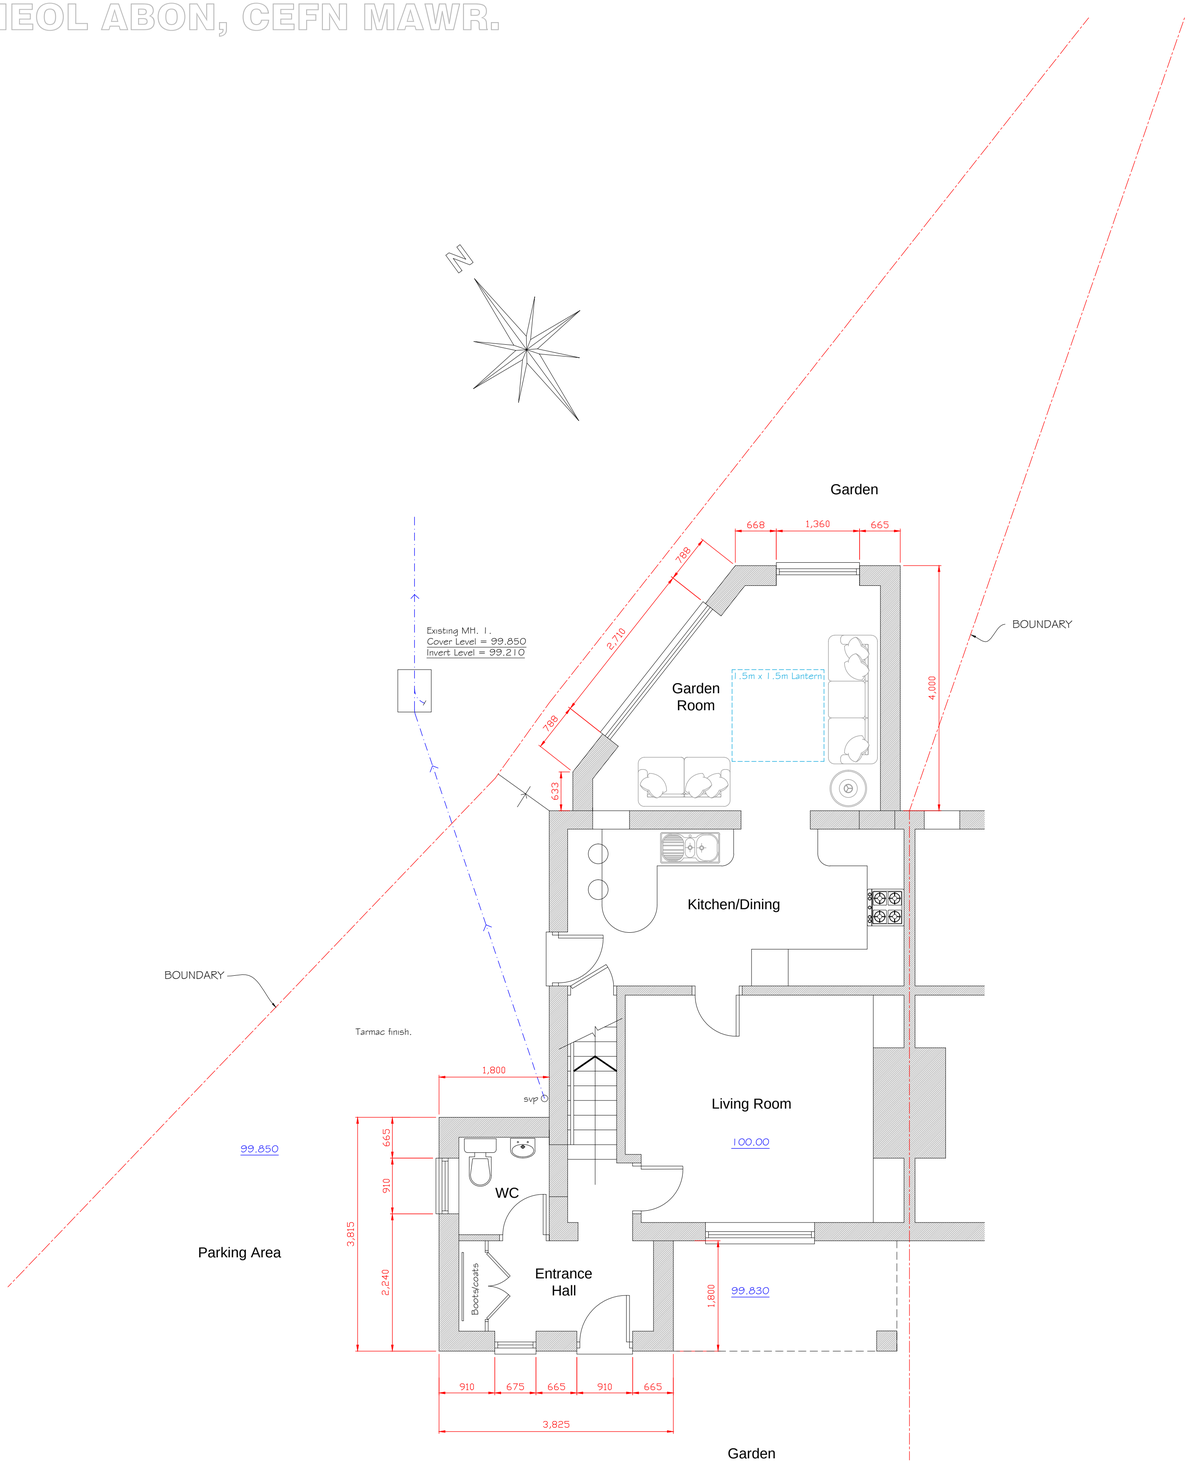

Proposed Ground Floor Plan

1:50

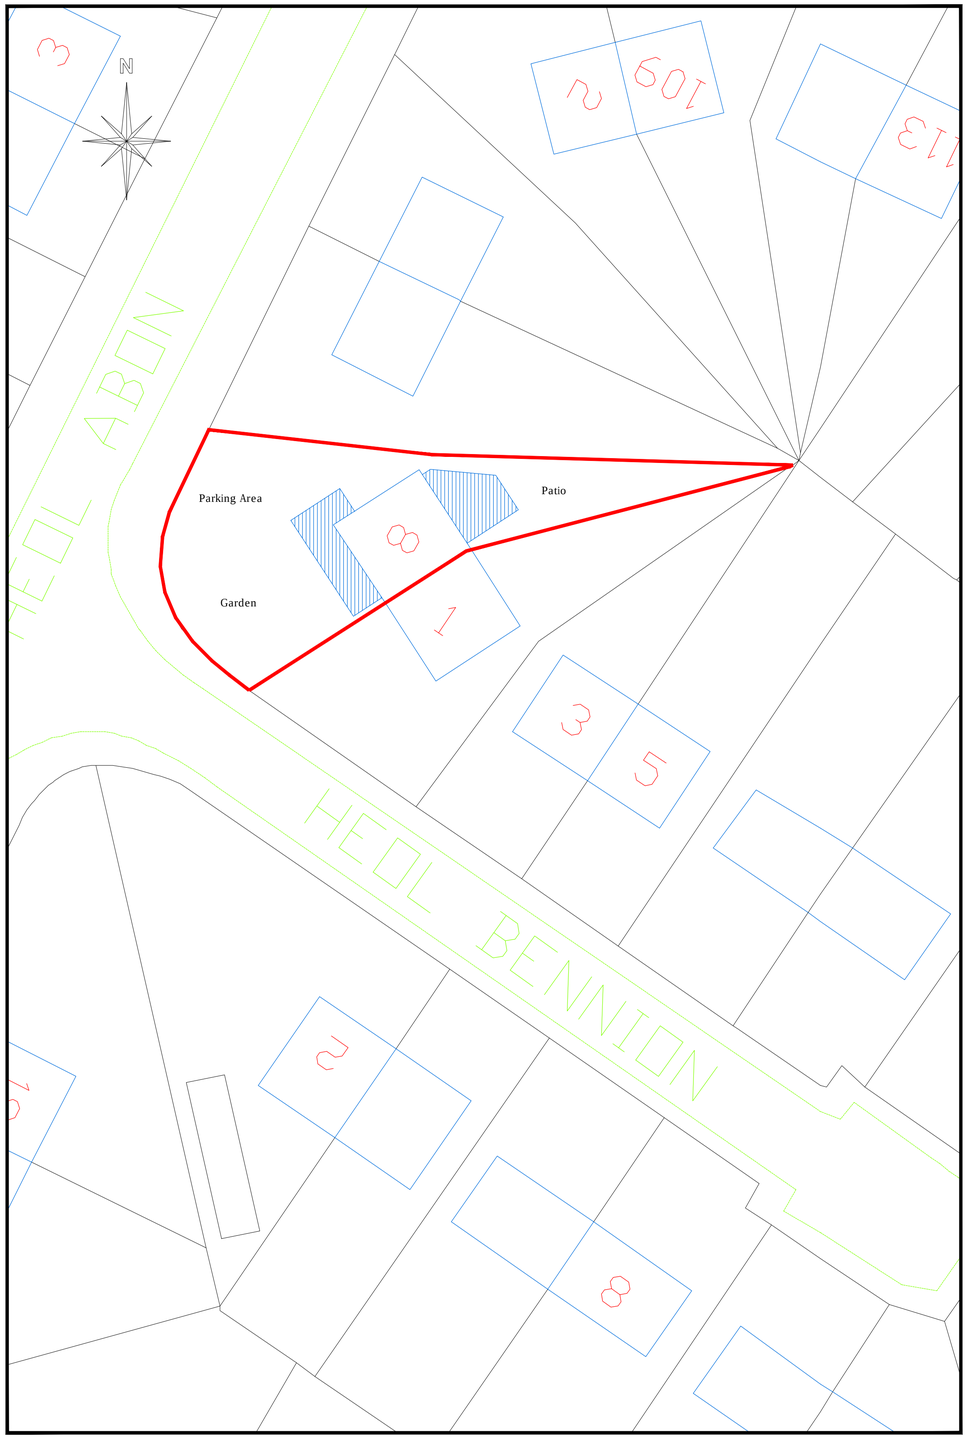

Proposed Site Plan

Scale 1:200

CULLIS
ARCHITECTURAL DESIGN
25 Sunningdale Close
Wrexham
LL13 9QU
M 07791 480768
E ajones540@btinternet.com

Client: Mr. & Mrs. Hopkins.

Drawing Title: Proposed Plan & Site Plan.

Job Title: Proposed Extension to 8 Heol Abon, Cefn Mawr, Wrexham.

Date:	Scale:	Rev:	Drg No:
July 2025	1:50 at A1		PD325/03