

8 HEOL ABON, CEFN MAWR.

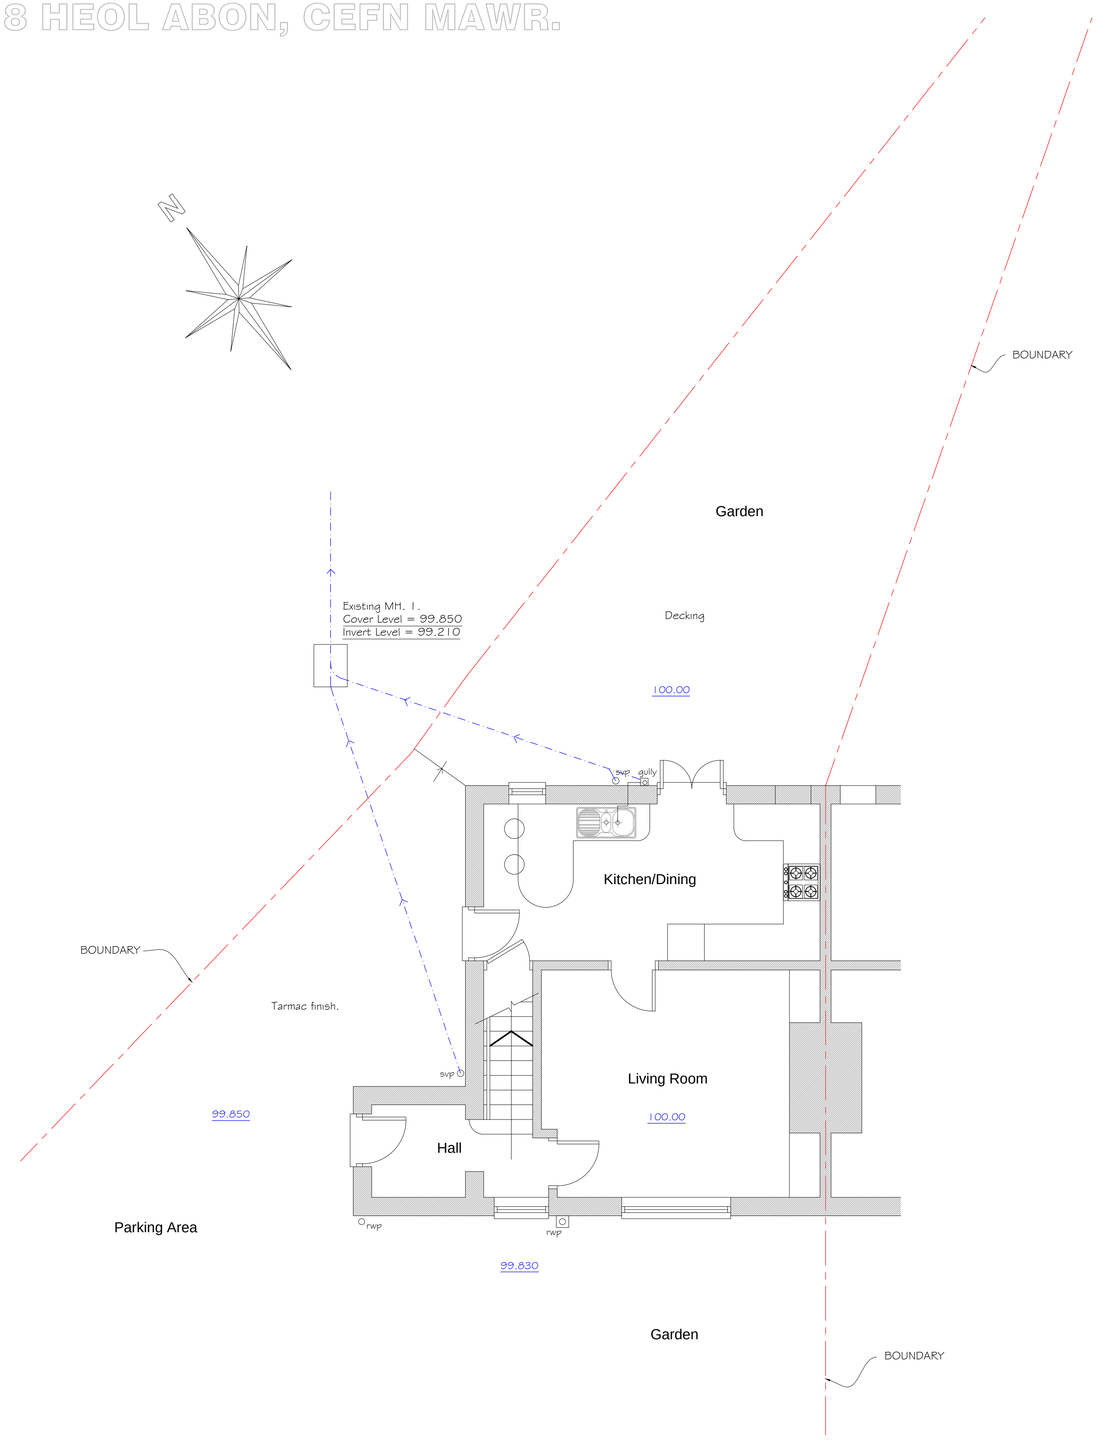


Existing Ground Floor Plan

1:50

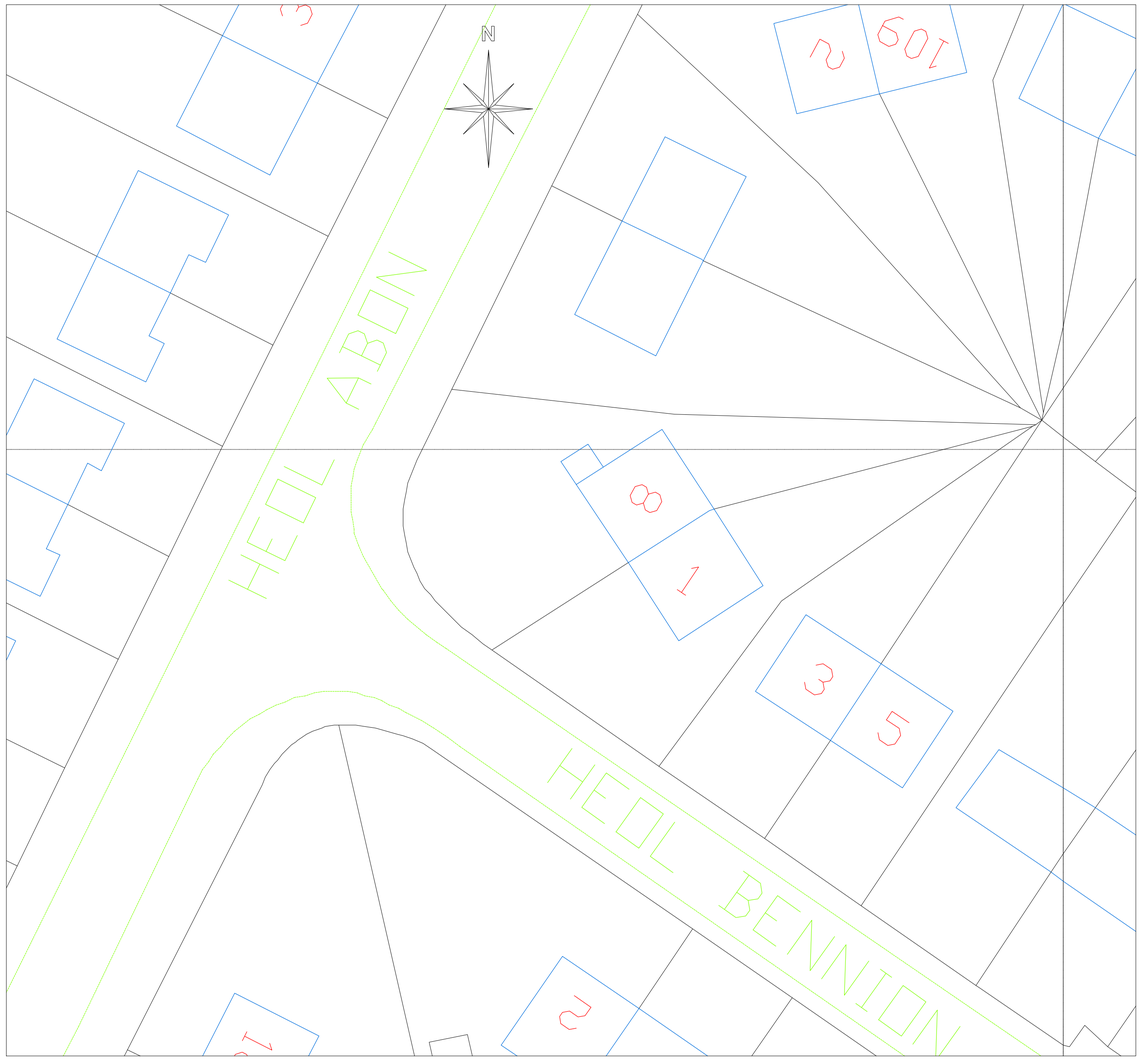

Site Plan

Scale 1:200

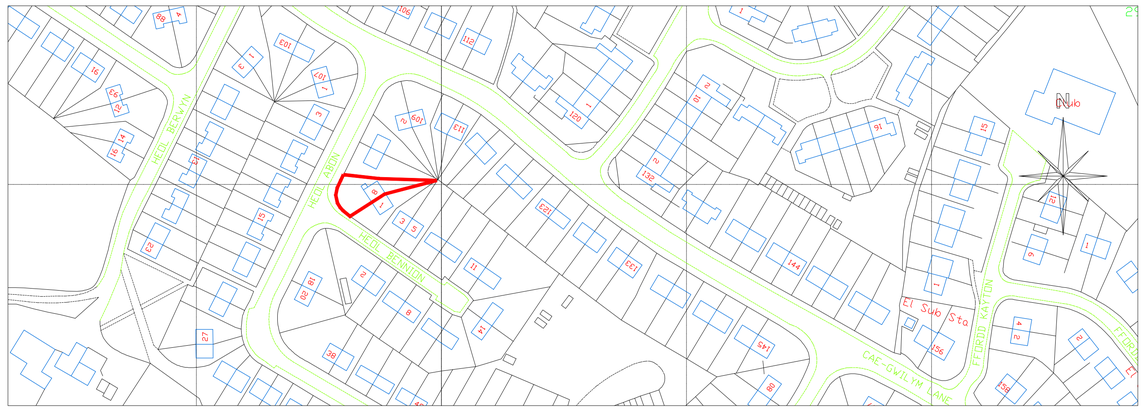

Location Plan

Scale 1:1250

CULLIS
ARCHITECTURAL DESIGN

partner LABC

25 Sunningdale Close
Wrexham
LL13 9QU

M 07791 480768
E ajones540@btinternet.com

Client: Mr. & Mrs. Hopkins.

Drawing Title: Existing Plans & Location Plan.

Job Title: Proposed Extension to 8 Heol Abon, Cefn Mawr, Wrexham.

Date:	Scale:	Rev:	Drg No:
July 2025	1:50, 1:200 & 1:1250 at A1		PD325/01