



SIDE ELEVATION EXISTING




REAR ELEVATION EXISTING

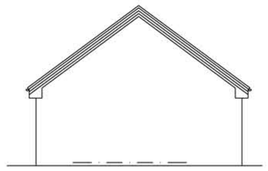


SIDE ELEVATION EXISTING

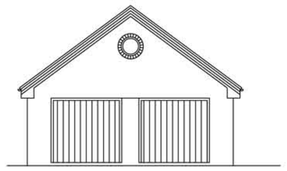


FRONT ELEVATION EXISTING

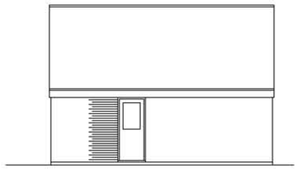

SIDE ELEVATION PROPOSED

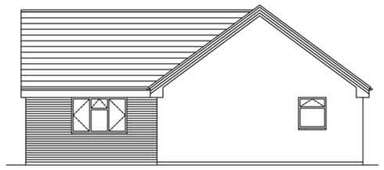

REAR ELEVATION PROPOSED

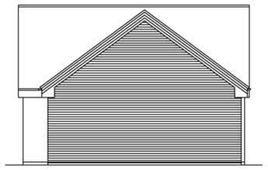


SIDE ELEVATION PROPOSED




FRONT ELEVATION PROPOSED

7 Solar Panels
roof tiles to match existing


render panels to infill exit garage doors
facing bricks to match existing

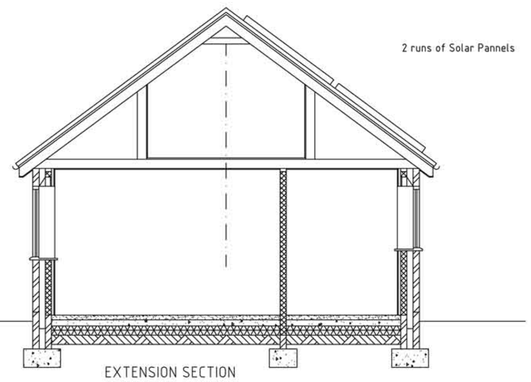


EXTENSION SECTION

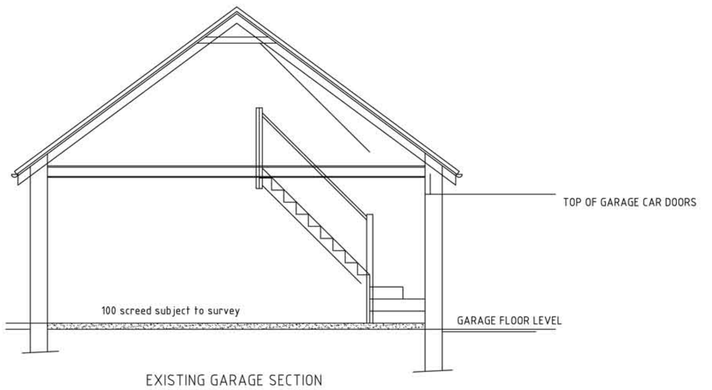

EXISTING GARAGE SECTION

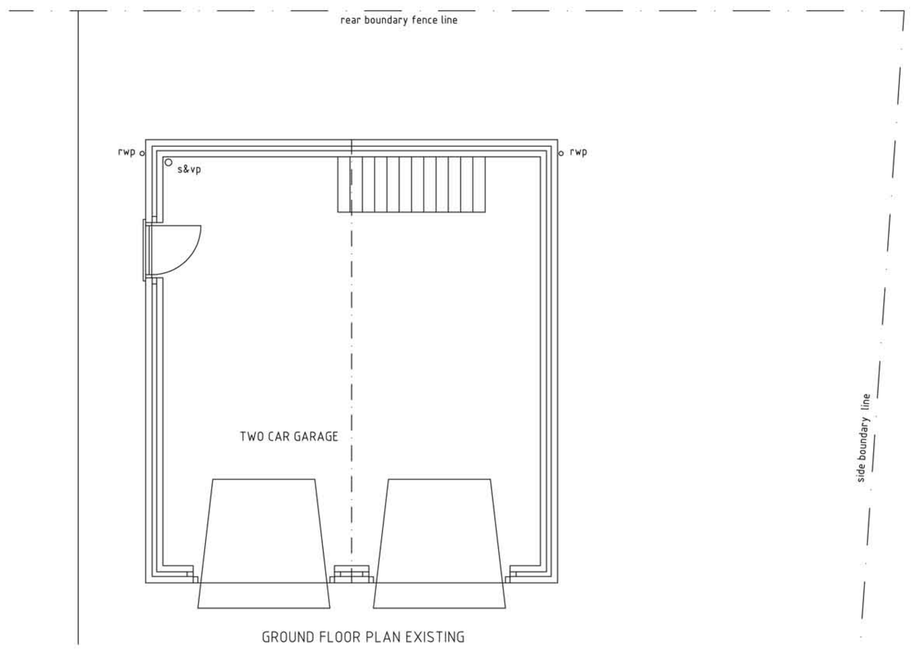

GROUND FLOOR PLAN EXISTING

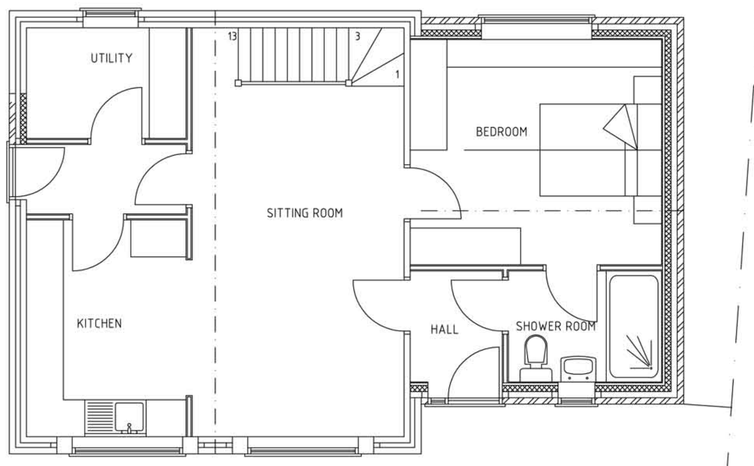

GROUND FLOOR PLAN PROPOSED

0 1 2 3 4 5 6

Metres at 1/50 scale

MICHAEL G BAYNTON & ASSOCIATES
12 LUDGATE AVENUE, KIDDERMINSTER
WORCS. DY11 6JP Tel. 01562 741838

CLIENT Mr & Mrs Hudson

PROJECT 2 Mareilian Avenue
Wrexham

DESCRIPTION Garage Conversion

DATE July 2025 DRAWN BY:

SCALE 1:50 1:100

DRAWING No. 3697–25 REVISION: