
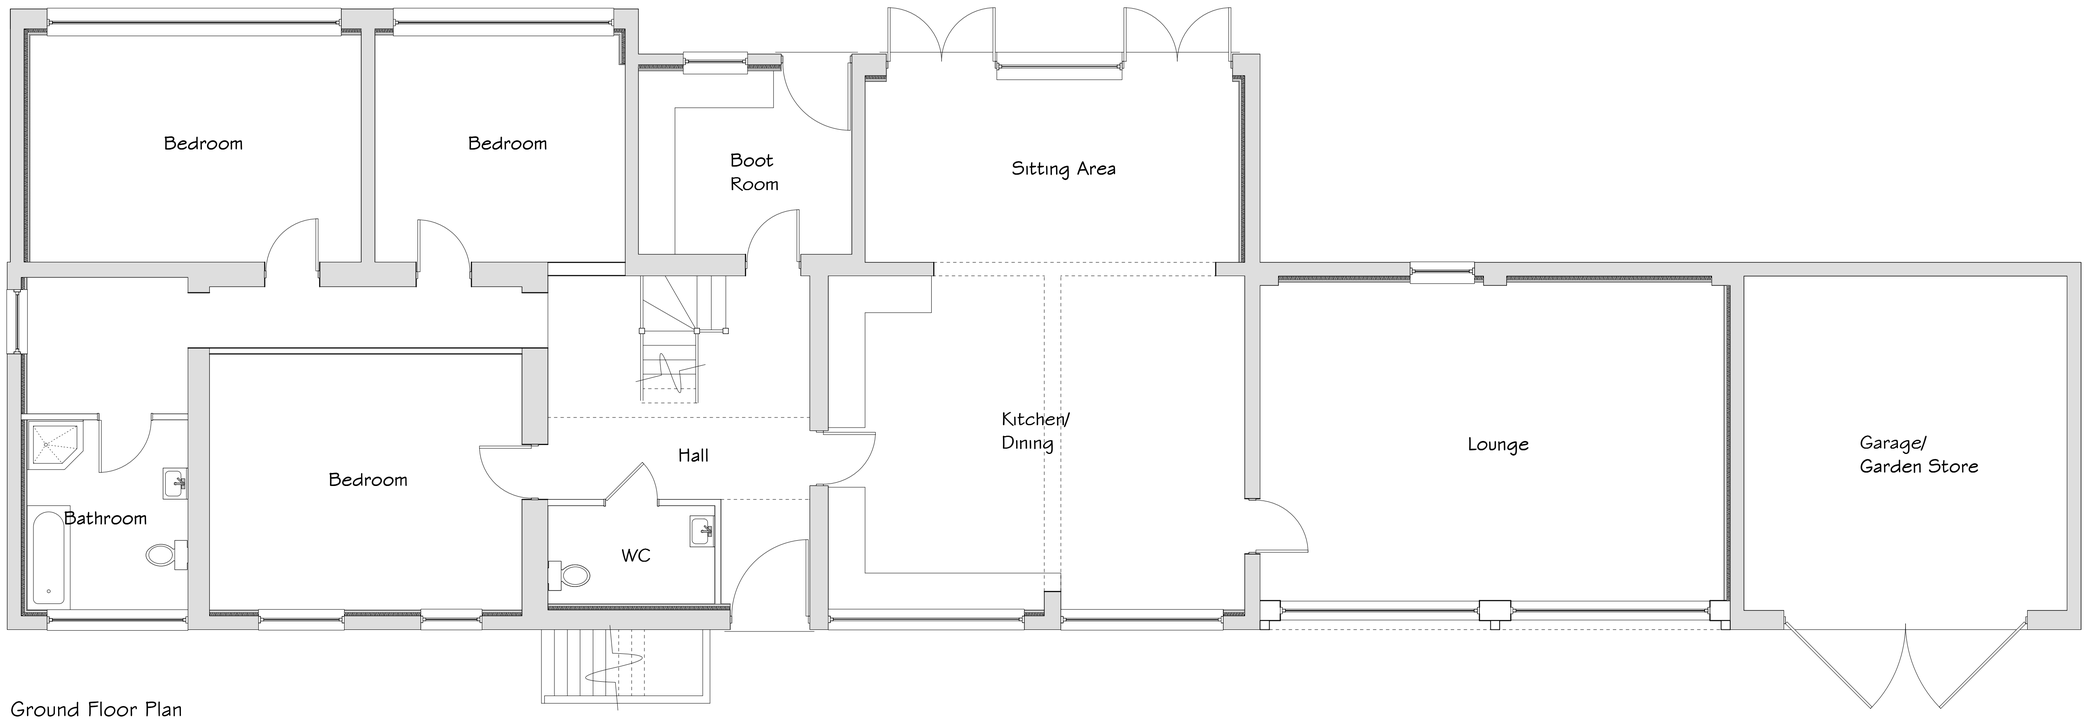


Ground Floor Plan

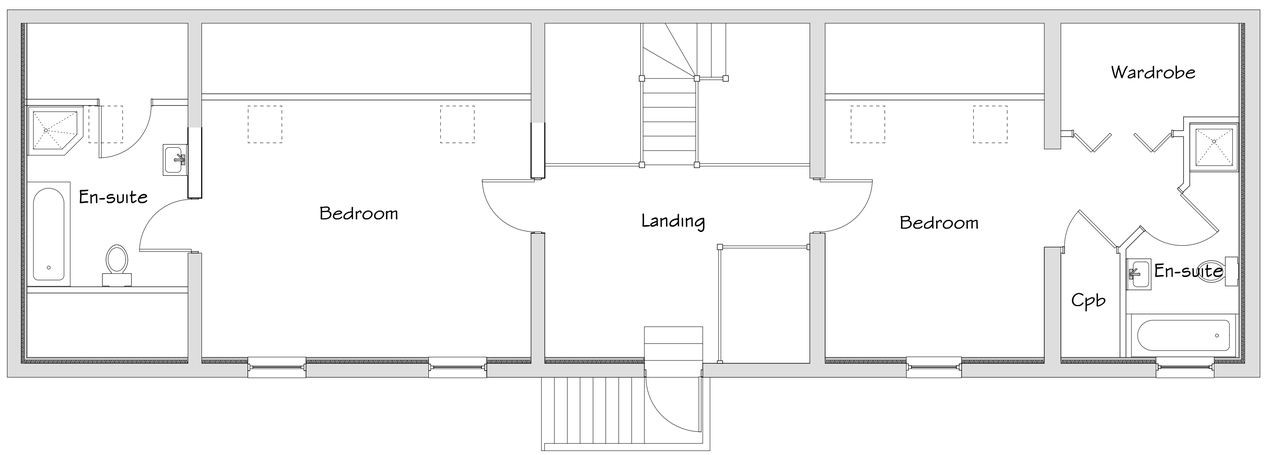

First Floor Plan

Rev	Date	Detail	Initial

Project:
Convert existing farm building to residential dwelling at Lower Farm, Bowling Bank, Wrexham

Title: Planning Floor Plans

Scale: (A1) 1:50

Drawn By: S Hatherall

Date: June 2021

Drawing No: W0178/001

Sheet: 1 of 1

blueprint
architectural services

partner LABC

Office 3K4,
Redwither Business Tower,
Wrexham. LL13 9XT
Tel: 01978 356500
www.blueprintarchitectural.com
© copyright all rights reserved