
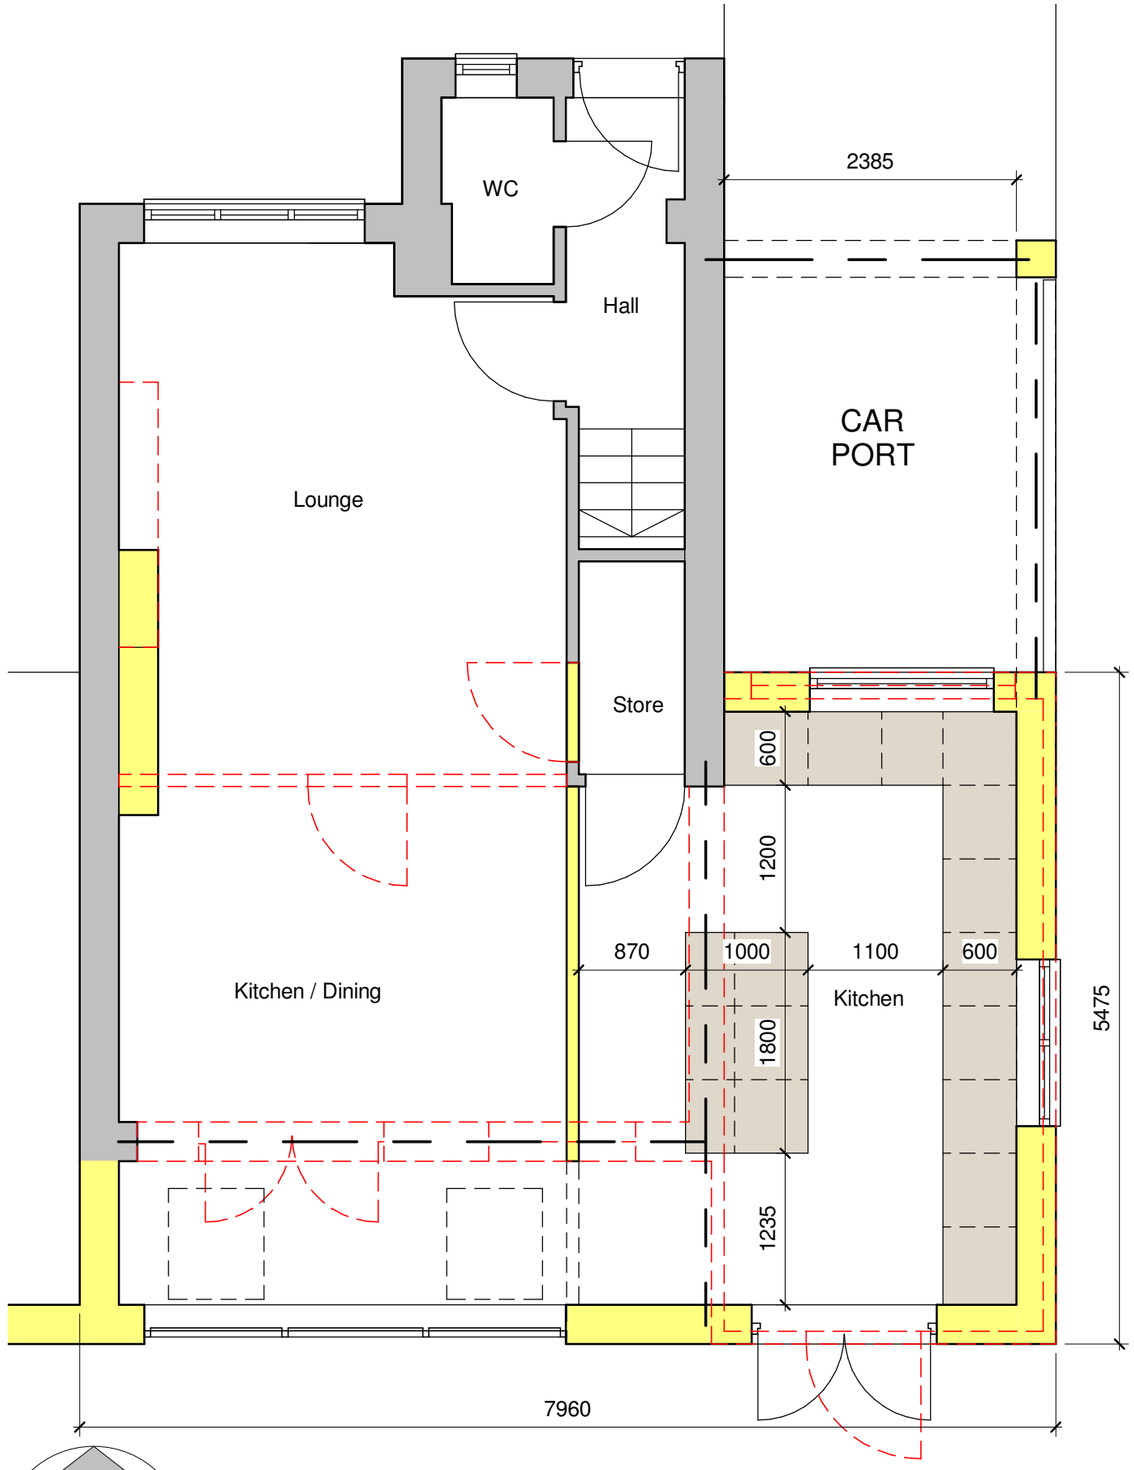


Ground Floor

1 : 50

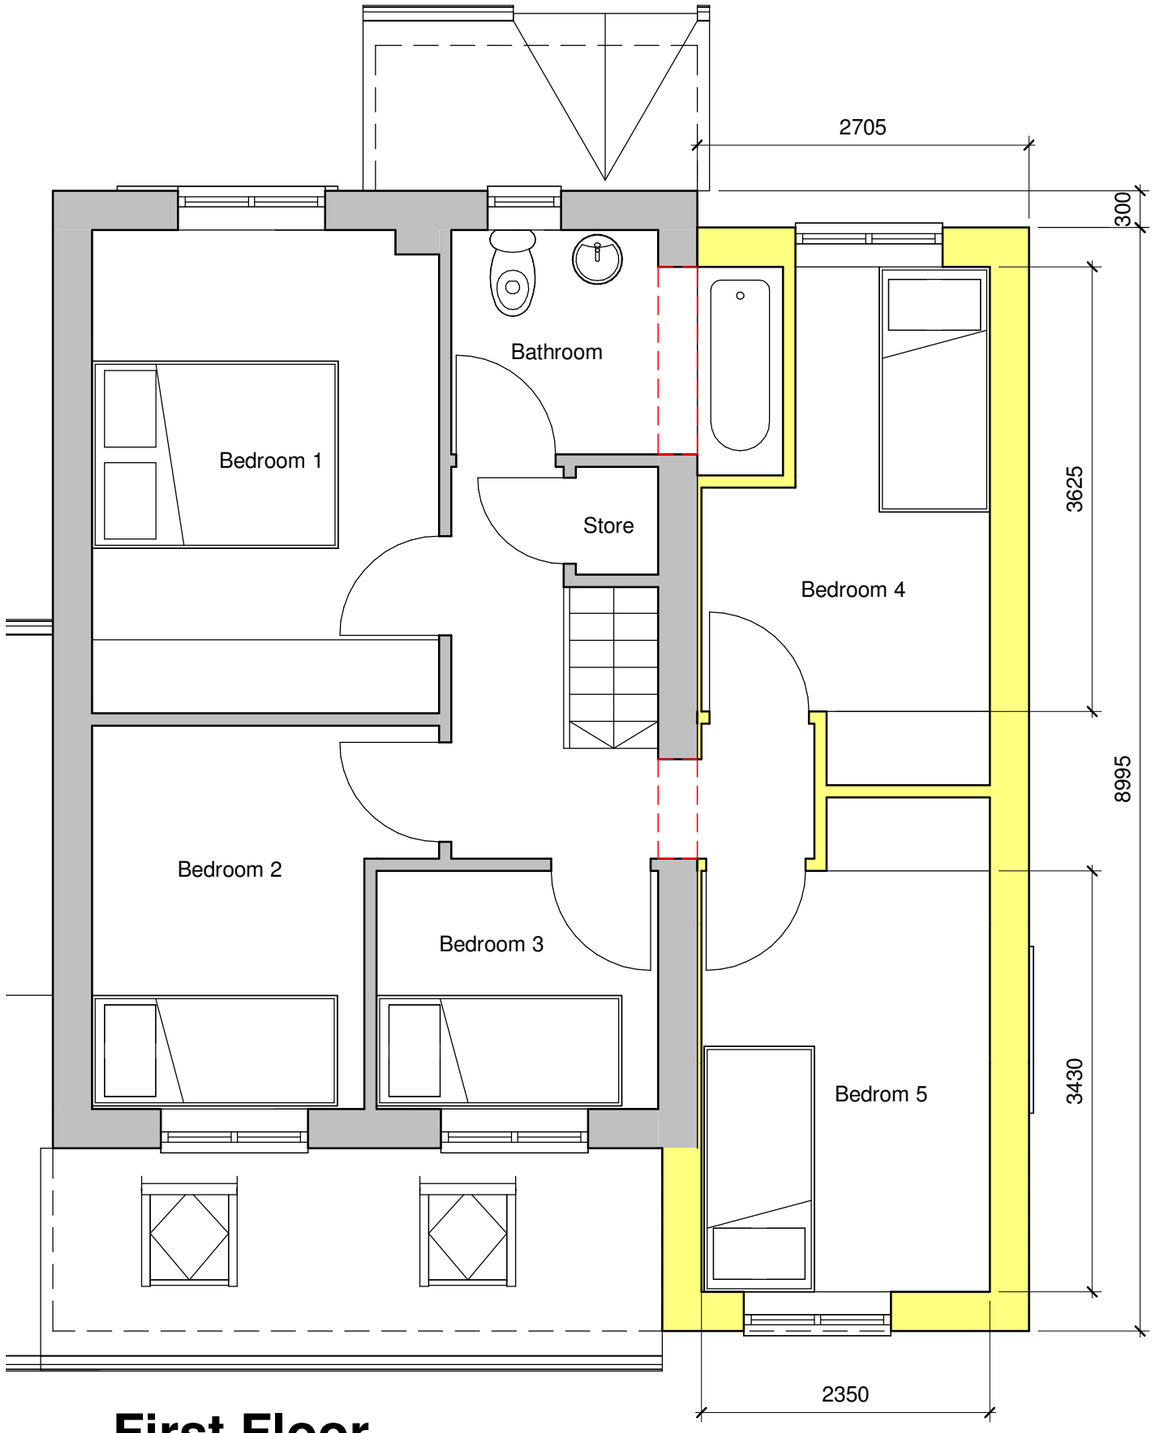

First Floor

1 : 50

North

0m 1m 2m 3m 4m 5m

FRAME
Architecture to frame your lives

36 Plas Tirion, Johnstown,
Wrexham LL14 1UR
07543968690
geraint@weareframe.co.uk
www.weareframe.co.uk
facebook.com/frame.architect
instagram.com/we_are_frame

Project:	23 Cilcoed, Lodgevale Park, Chirk				
Title:	Proposed Floor Plans				
Scale @ A3:	1 : 50	Author:	GE	Date:	15.02.21
Project Ref:	21-15	Drawing No:	A102	Rev.	B