



## 1 Proposed Ground Floor

1 : 50

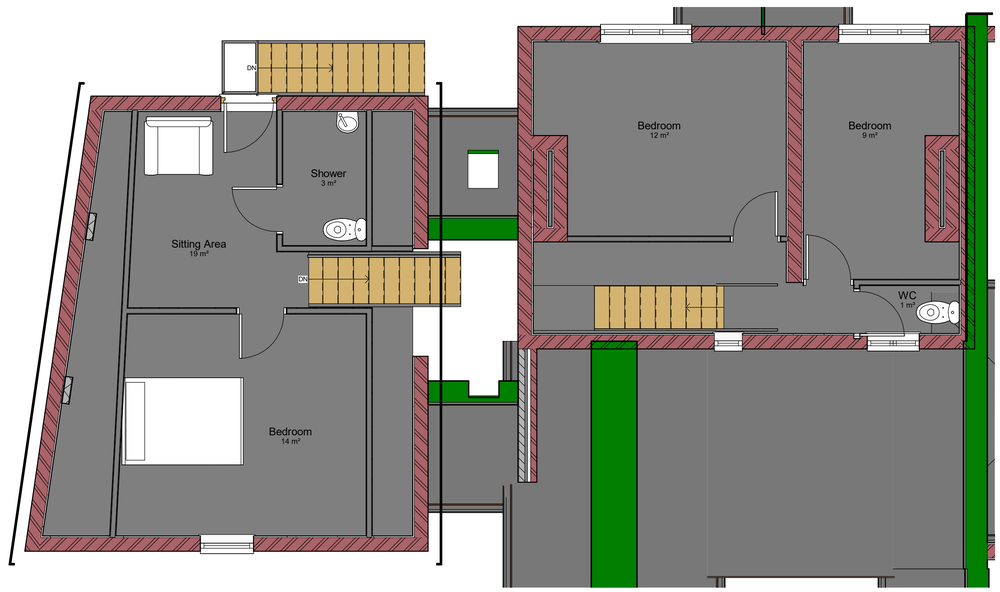


## 2 Proposed First Floor

1 : 50

CHESHIRE DESIGNS
'The BREA'
603 CREWE ROAD
WISTASTON
CREWE
CHESHIRE
CW2 6PU

01270481618
CHESHIREDESIGNS@HOTMAIL.COM

N

| No. | Description | Date |
|---|---|---|
| | | |

Miss J & Miss S Dutton

The Fields, Bronnington

# Proposed Floor Plans

| | |
|---|---|
| Project number | 196 |
| Date | 28/3/21 |
| Drawn by | MN |
| Checked by | MN |

A103

Scale 1 : 50

25/07/2021 09:19:13