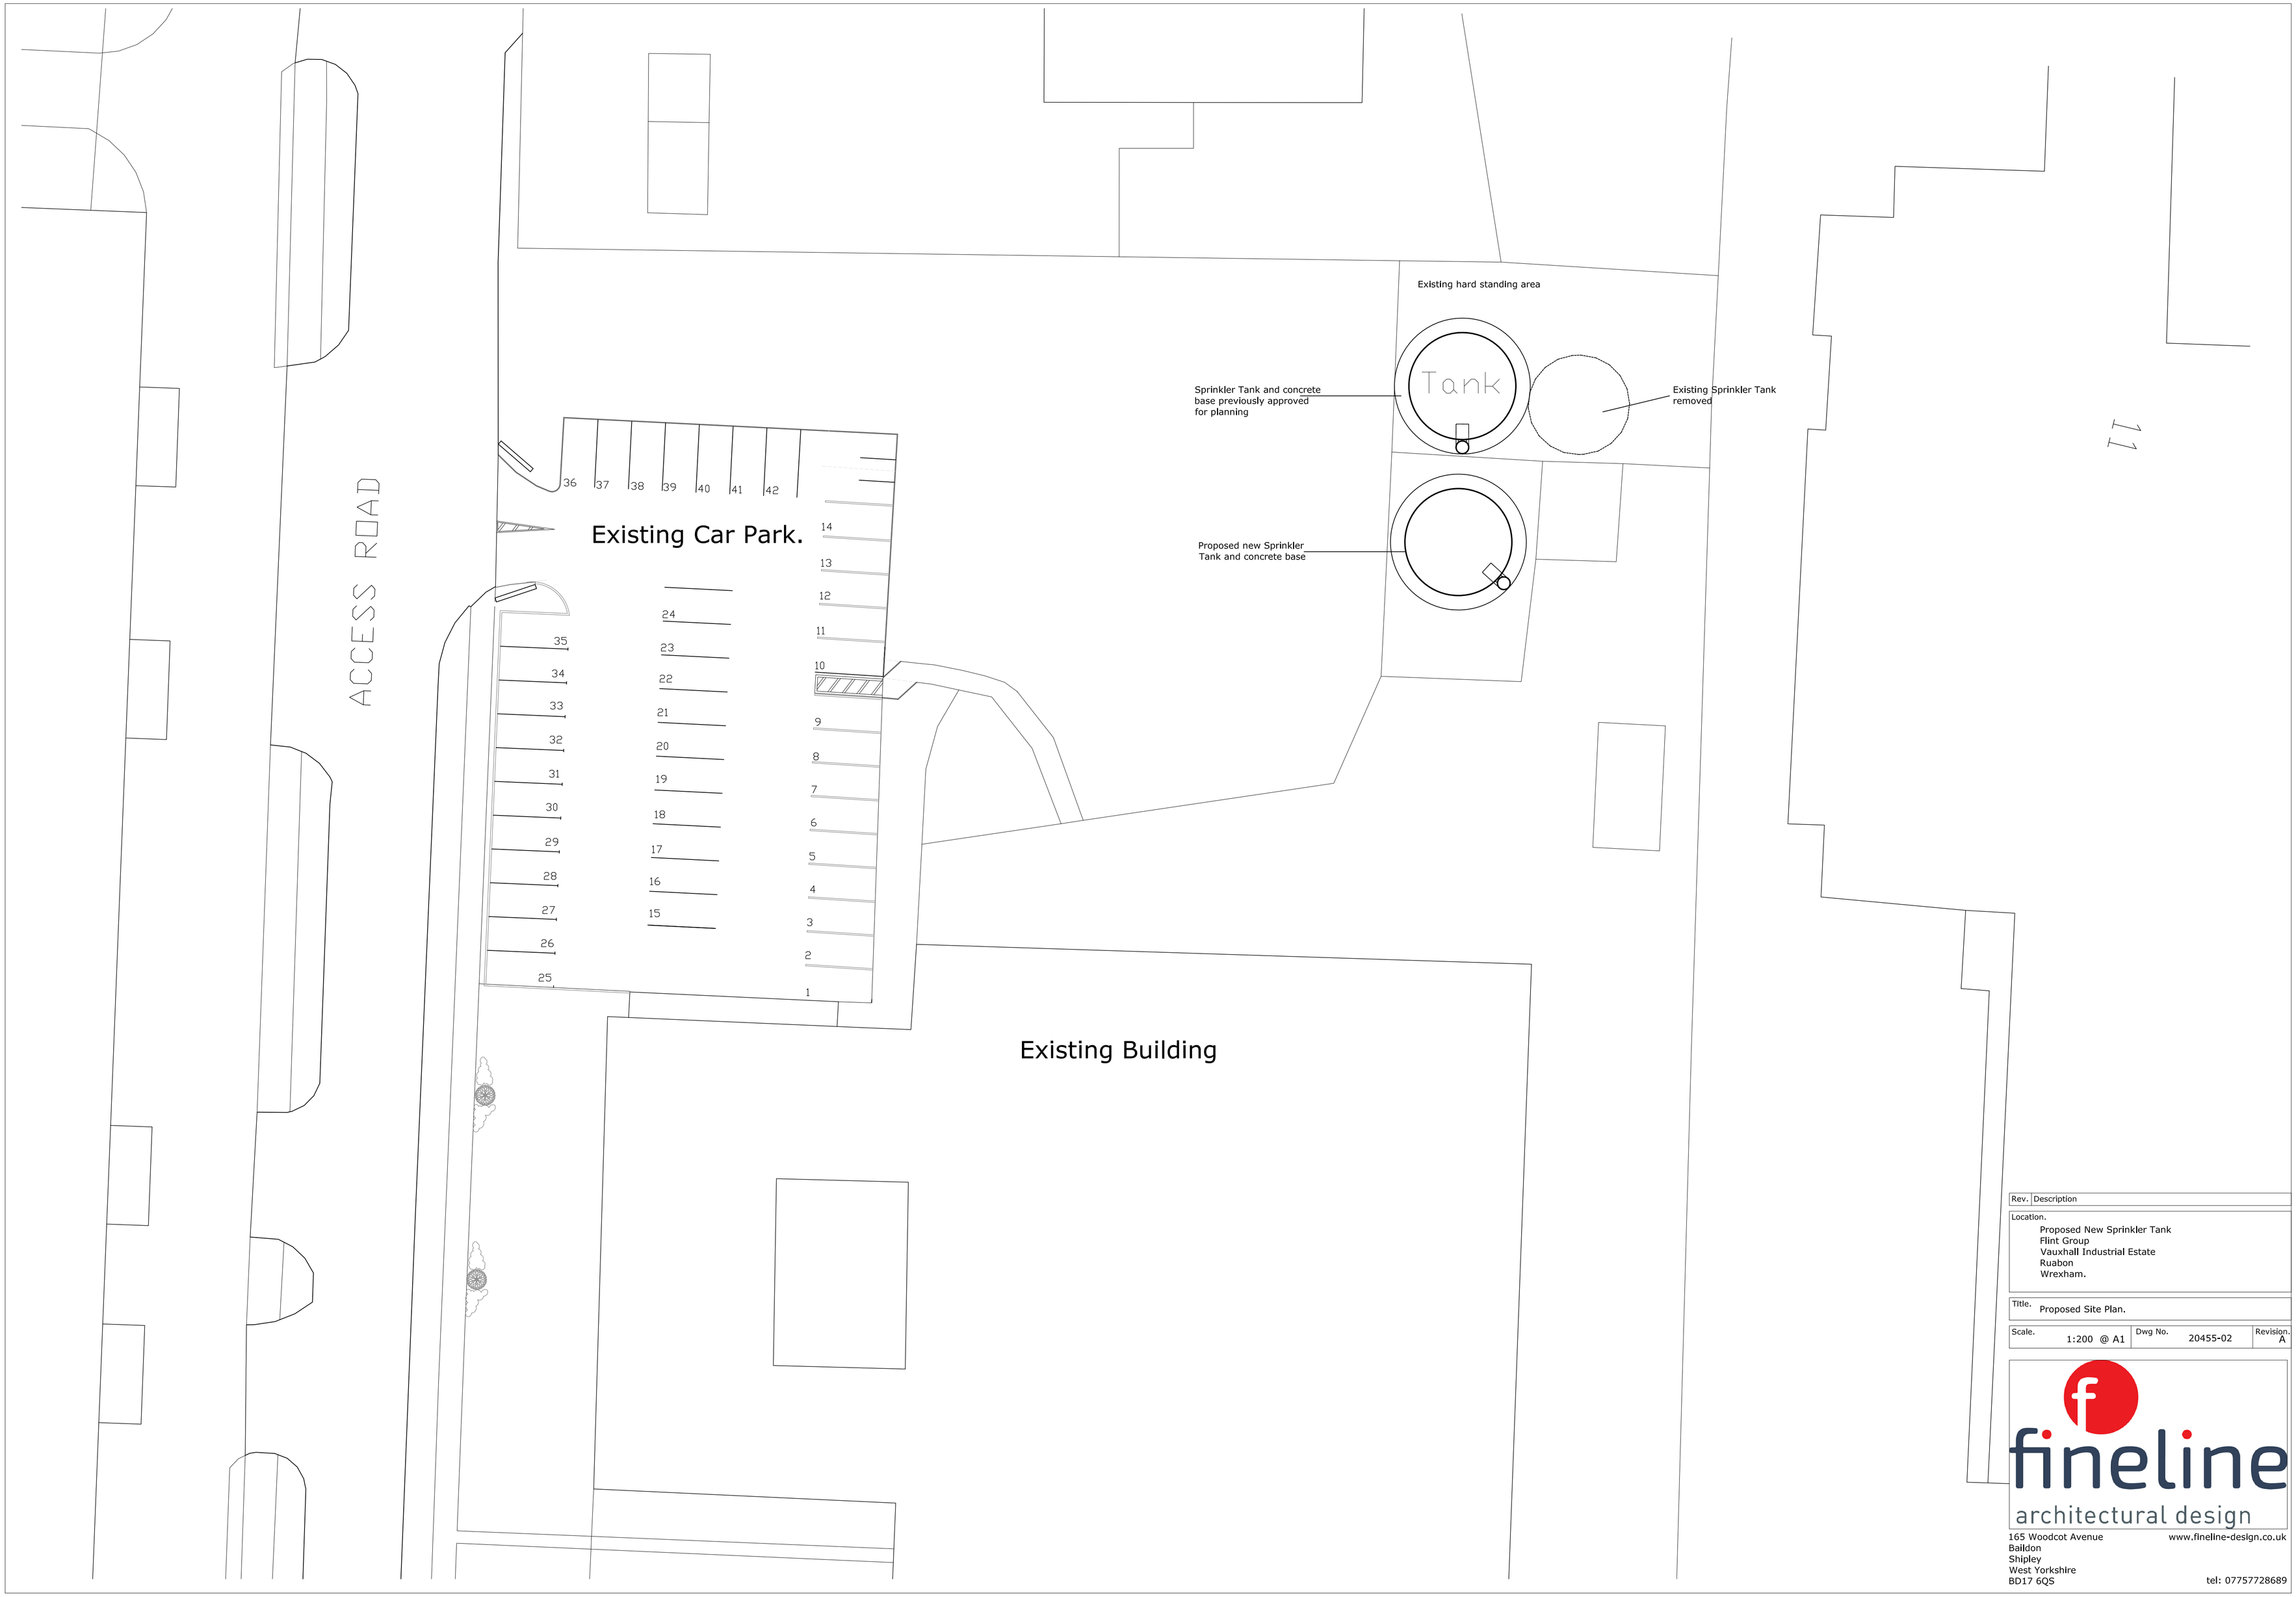


Rev.	Description

Location.
Proposed New Sprinkler Tank
Flint Group
Vauxhall Industrial Estate
Ruabon
Wrexham.

Title. Proposed Site Plan.

Scale.	Dwg No.	Revision.
1:200 @ A1	20455-02	A

fineline
architectural design
165 Woodcot Avenue
Baildon
Shipley
West Yorkshire
BD17 6QS
www.fineline-design.co.uk
tel: 07757728689