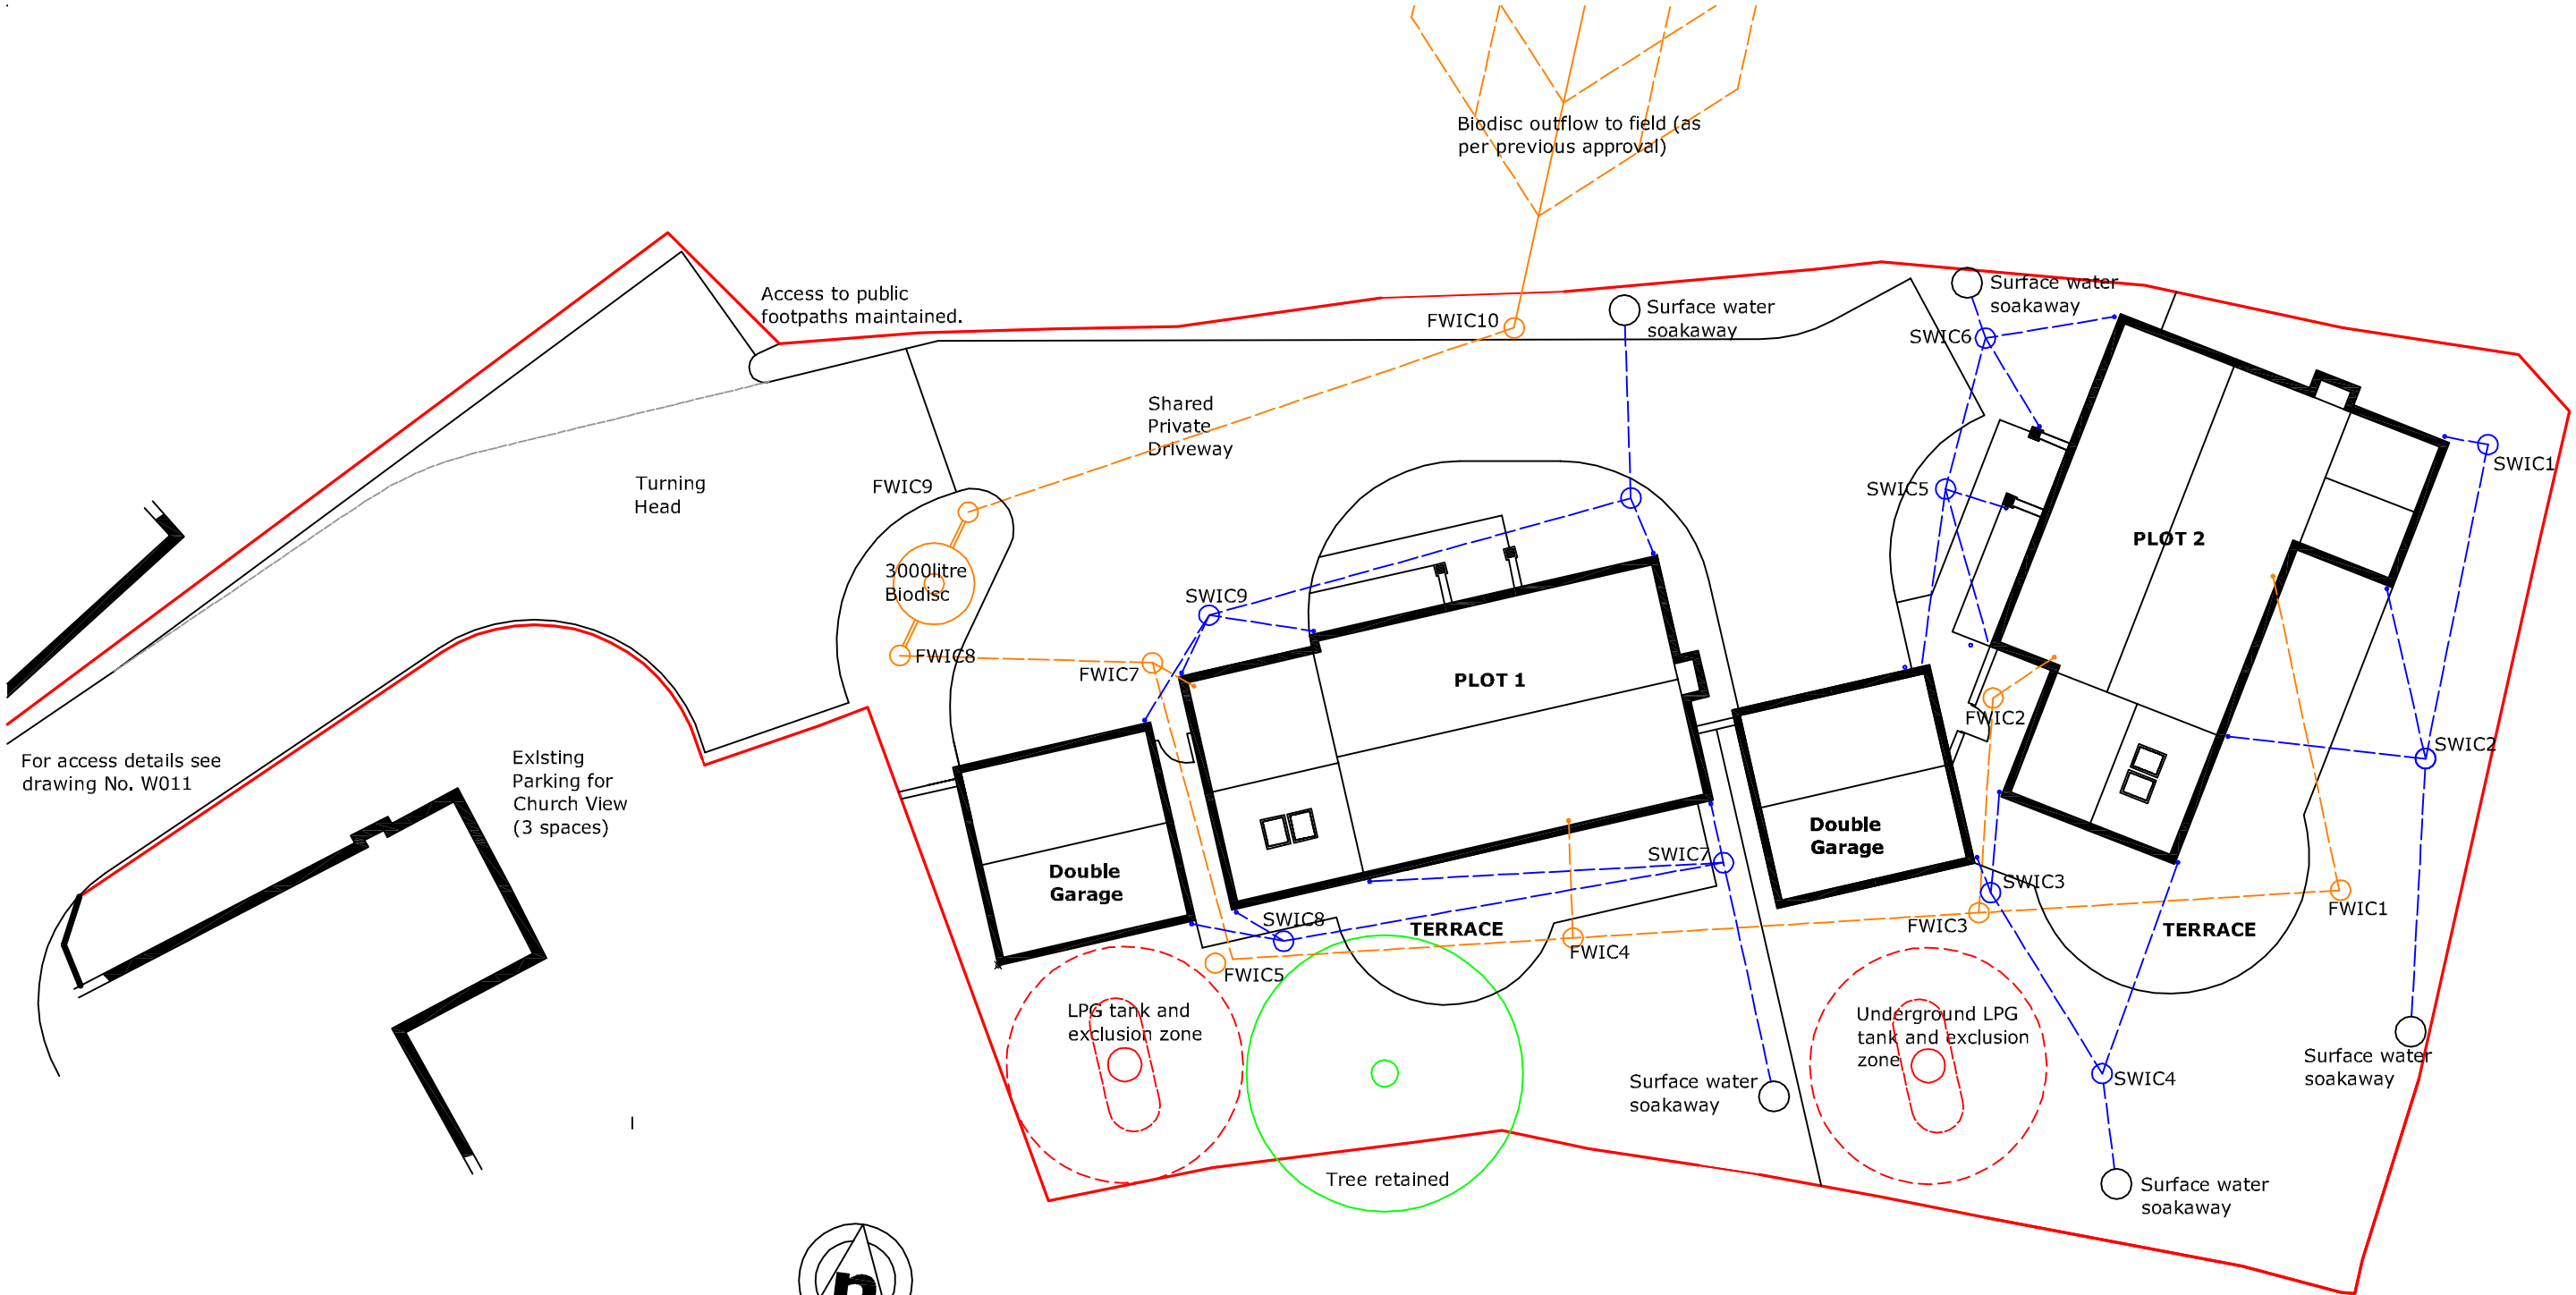



| | |
|---|---|
| CLIENT | Mr & Mrs McLoughlin |
| PROJECT | Land to the Rear of 1 Church View, Worthenbury |
| DRAWING | Site Plan<br>Drainage and Services |
| DATE 25/11/2020 | NUMBER W04 / REV E |
| SCALE 1:200 at A3 | |