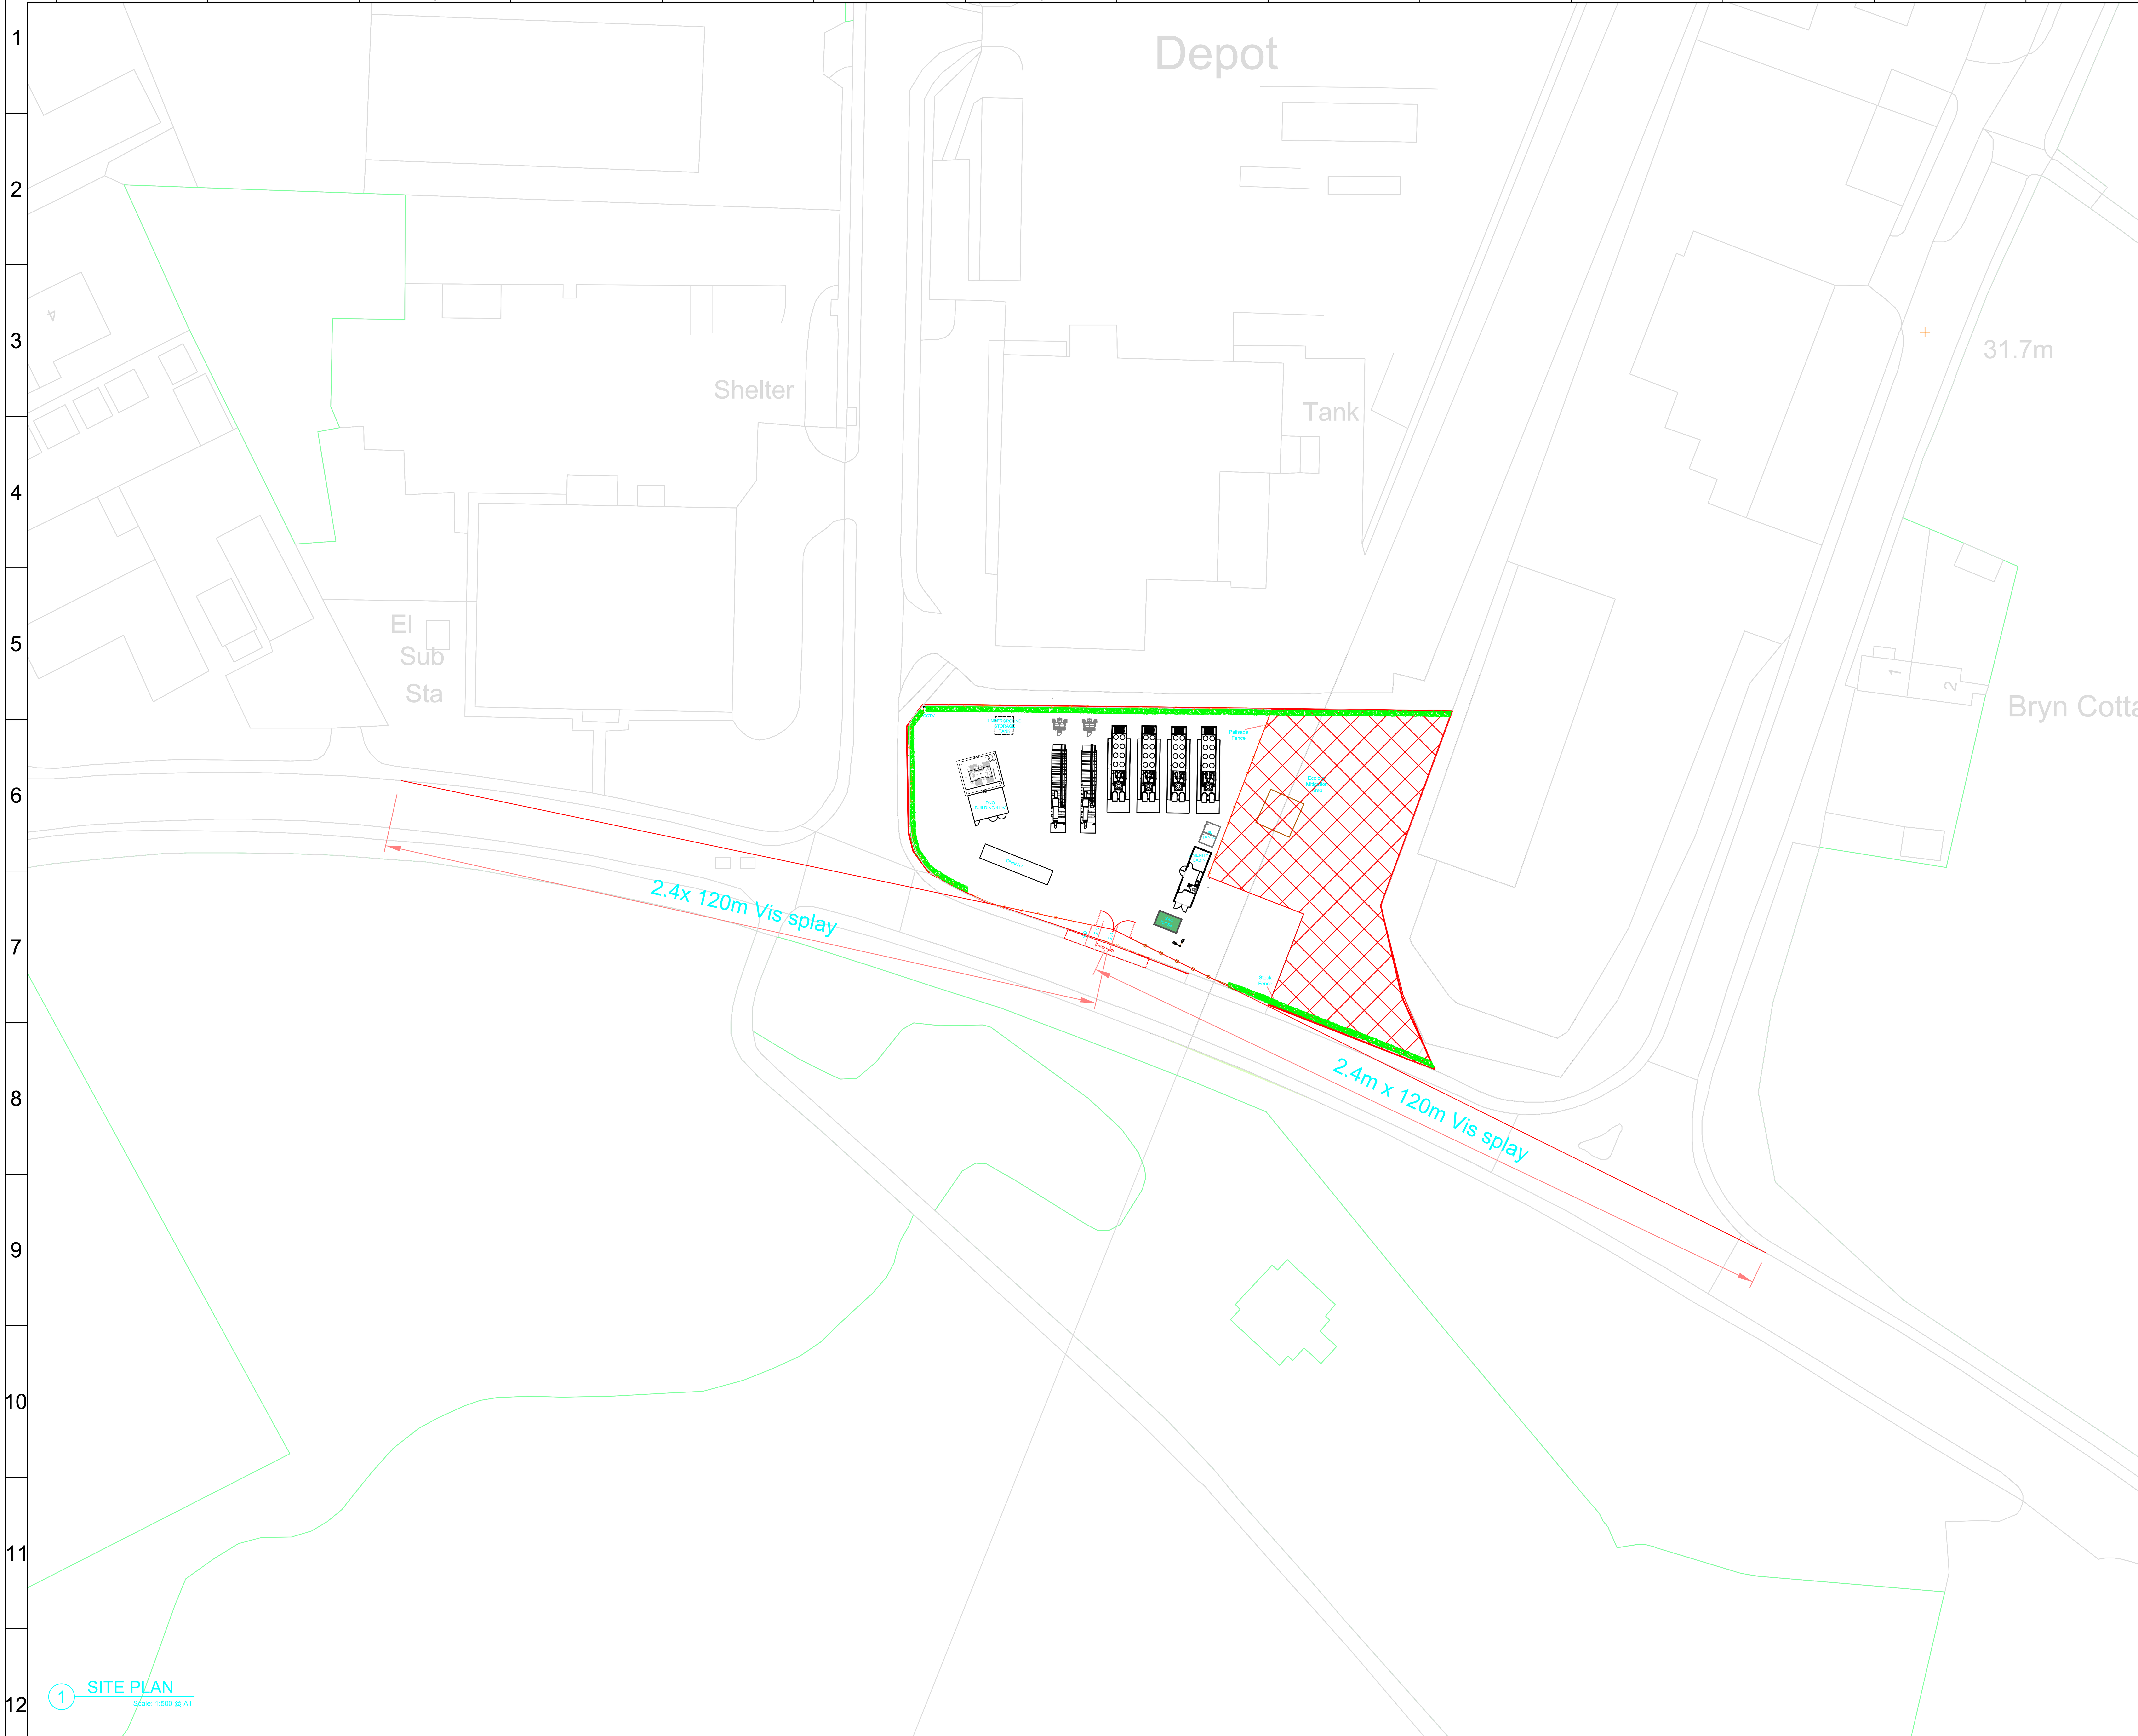


1 SITE PLAN

Scale: 1:500 @ A1

Contains OS data © Crown copyright and database rights 2019 0100031673

Revision	Rev Date:	Revision Description:	Drn	Ckd	Appd
G	21.04.2021	Gate repositioned with splay	JS	EB	CM

Revisions Schedule

Do not scale from this drawing

THIS DOCUMENT IS THE PROPERTY OF CONRAD ENERGY LTD. IT CONTAINS PROPRIETARY AND CONFIDENTIAL INFORMATION WHICH MUST NOT BE DUPLICATED, USED OR DISCLOSED OTHER THAN AS EXPRESSLY AUTHORIZED BY CONRAD ENERGY LTD OR ITS REPRESENTATIVE ©2019

© 2019 Copyright of Conrad Energy Limit. All Rights Reserved.

CONRAD ENERGY LIMITED
UNITS D & E, WINDRUSH COURT, BLACKLANDS WAY, ABINGDON OX21 1SY
T: +44(0)1865 338166 E: info@conradenergy.co.uk W: www.conradenergy.co.uk
Registered in England No. 09866059. Registered office: 71 - 75 Shelton Street, Covent Garden, London, WC2H 9JQ

Project Number: N/A

Project Title: Wrexham

Client(s): Conrad Energy

Project Issue Date:

Drawn By: JS | Checked By: JA | Approved By: SC

Drawing Number: WXM-GA-01 | Rev: G

Drawing Name: Site Layout

Sheet Print Stamp:

Scale: As Shown @ Paper Size: A1

Drawing Status:

CONSTRUCTION