

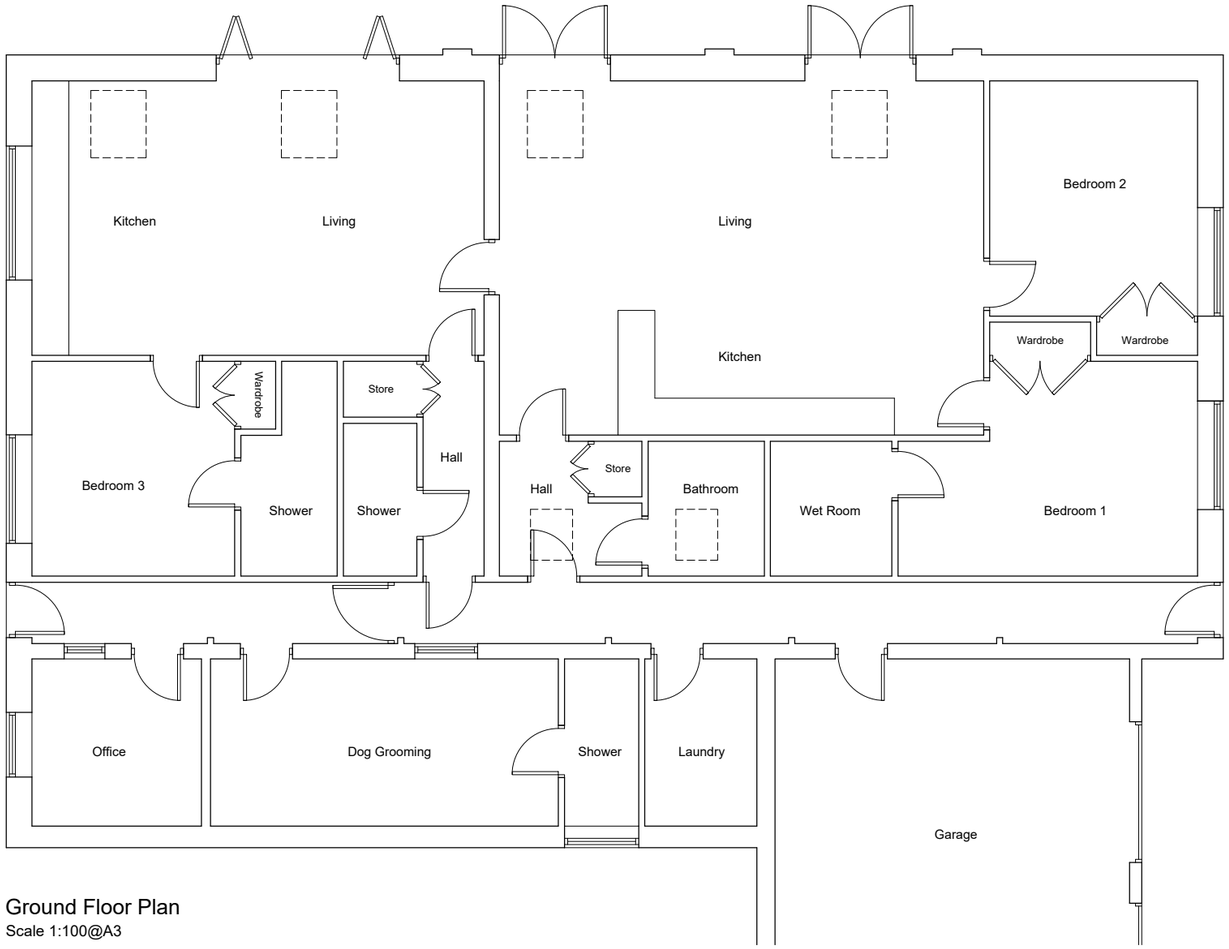



Ground Floor Plan
Scale 1:100@A3

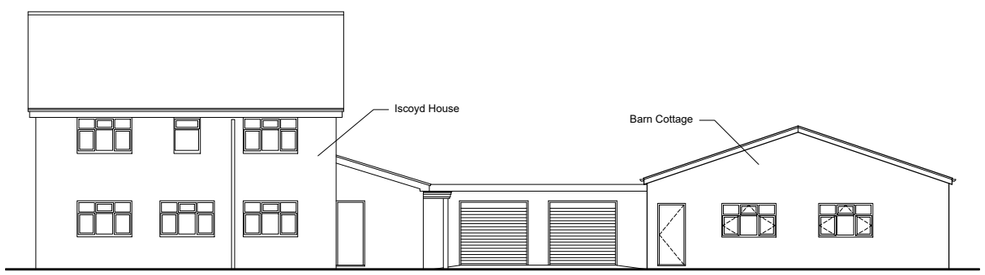

South Elevation
Scale 1:200@A3

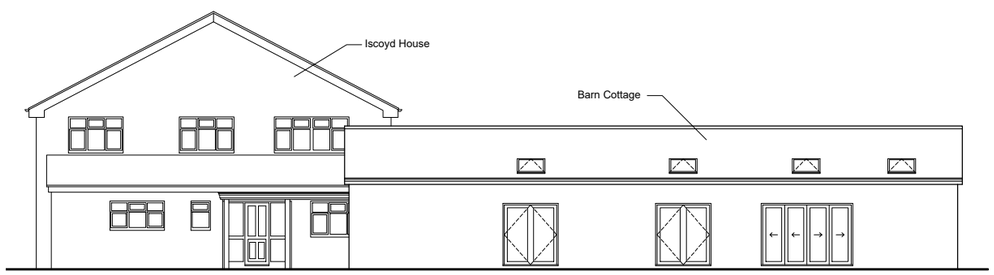

East Elevation
Scale 1:200@A3

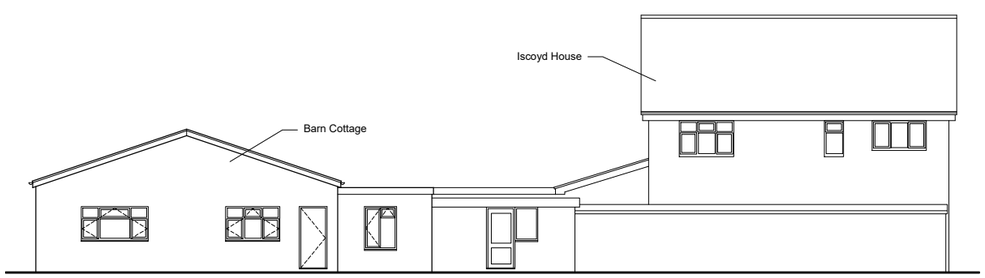

North Elevation
Scale 1:200@A3

0m 5m

Halls 1845

NOTES
Any discrepancies found should be immediately communicated to the designer for further consideration. Any boundaries shown on the drawing are indicative only and should not be used to signify ownership.

DO NOT SCALE FROM THIS DRAWING.

@ COPYRIGHT HALL'S HOLDINGS LTD 2025

Rev	Comments	Drawn	Date

Agent

Halls Holdings Ltd
Halls Holdings House
Bowman Way
Battlefield
Shrewsbury
SY4 3DR
Tel: 01743 450700
Fax: 01743 443759
web: www.hallsgb.com

Project
Change of Use to Open Market Dwelling House

Site Address
Barn Cottages, Broomers Lane, Iscoyd, Whitchurch, SY13 3AR

Client
Ms A Warren

Contact
Lyndsey Fisher
lyndsey.fisher@hallsgb.com

Title
Existing Floor Plan & Elevations

Drawn by
Jack Neale
jneale@hallsgb.com

Status
Planning

Scale	Date
1:100@A3	**12.02.2025**
Dwg. No.	Rev.
12605 - 100	**-**