





Proposed Rear Elevation.

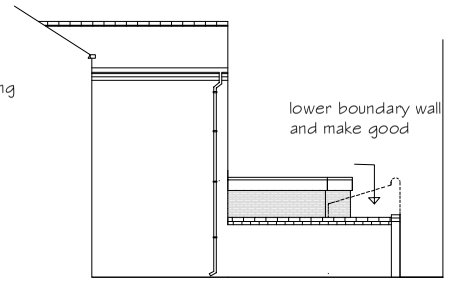


Proposed Rear Elevation.

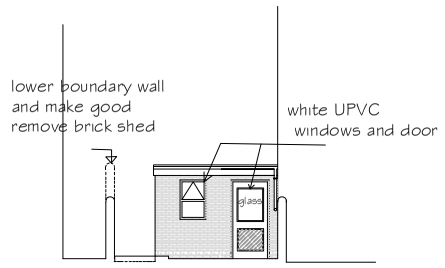



Proposed Front Elevation.
Scale 1;100

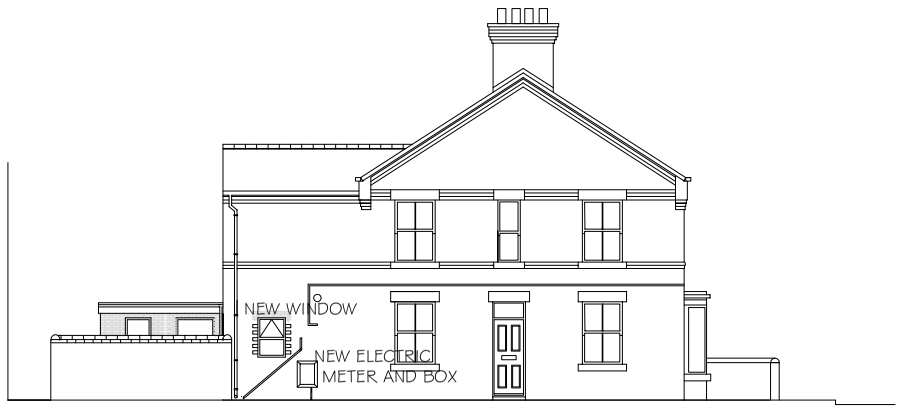



Proposed Front Elevation.
Scale 1;100





Proposed Side Elevation.

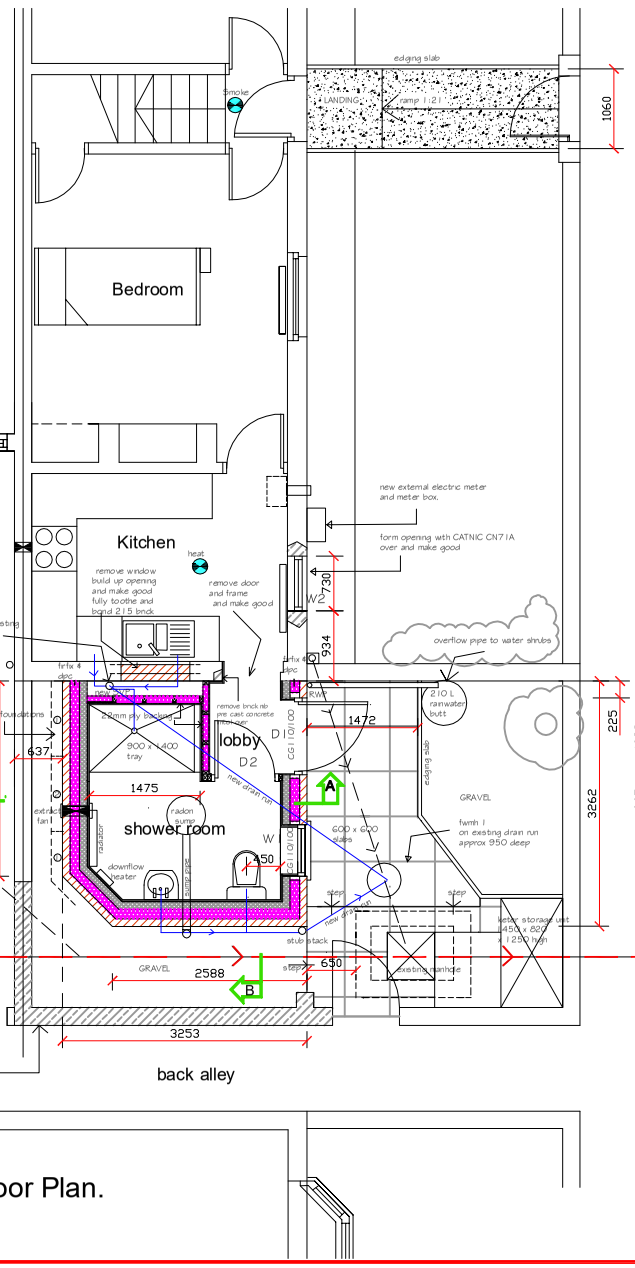



Proposed
Part Ground Floor Plan.
Scale 1:50

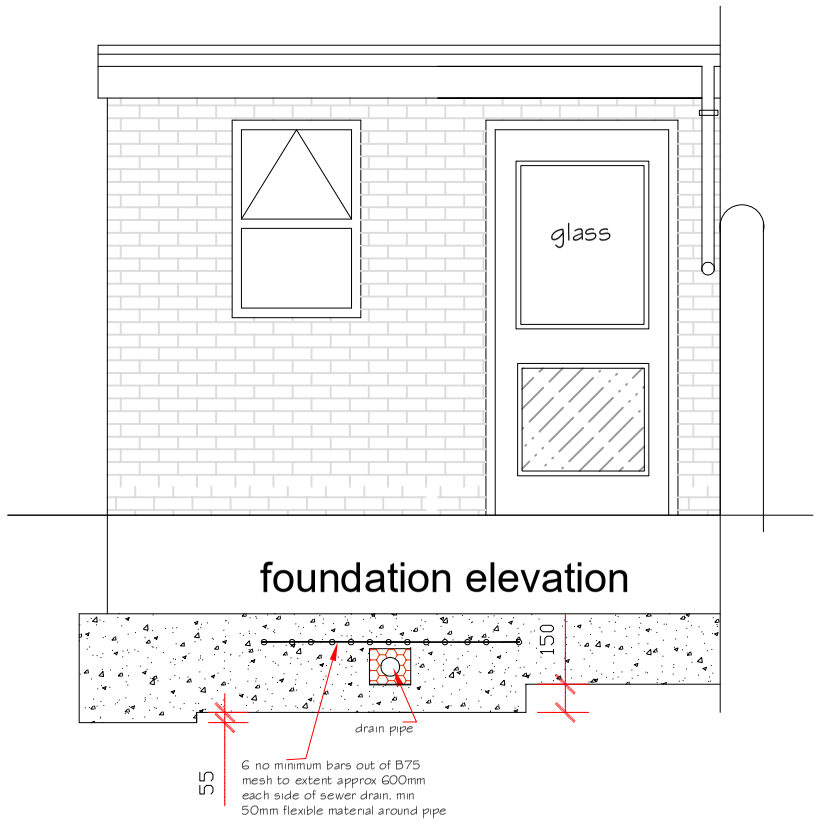


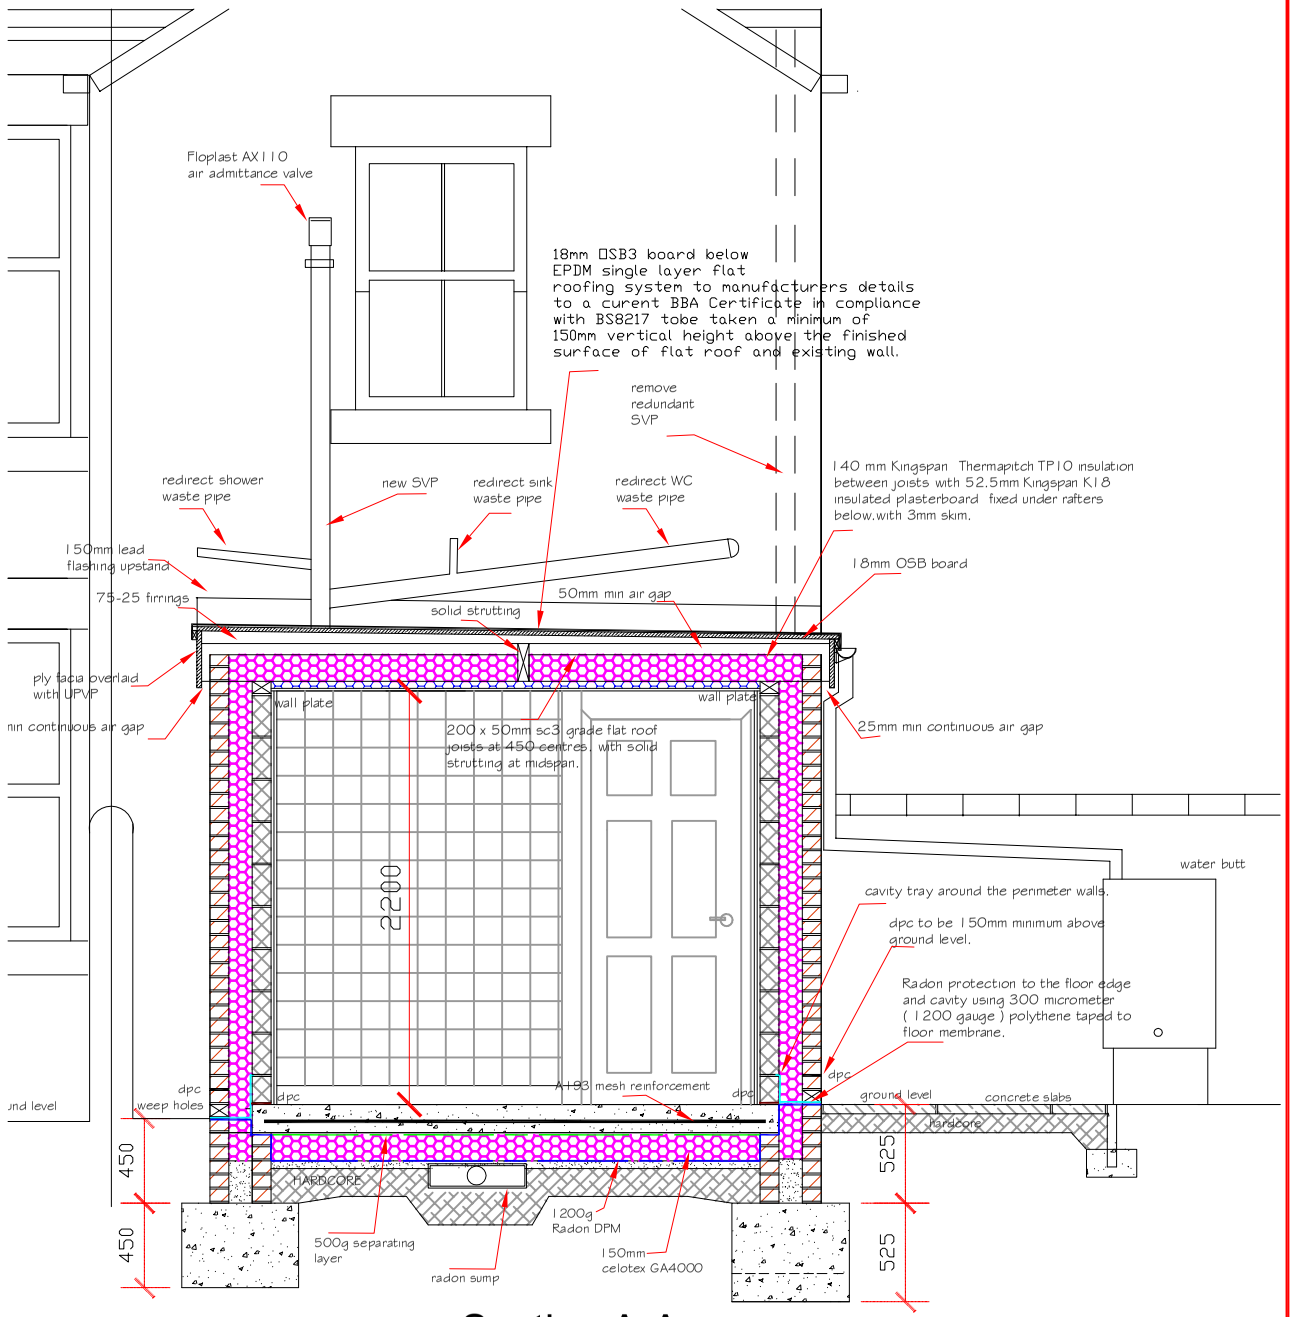
Section A-A
scale 1:20

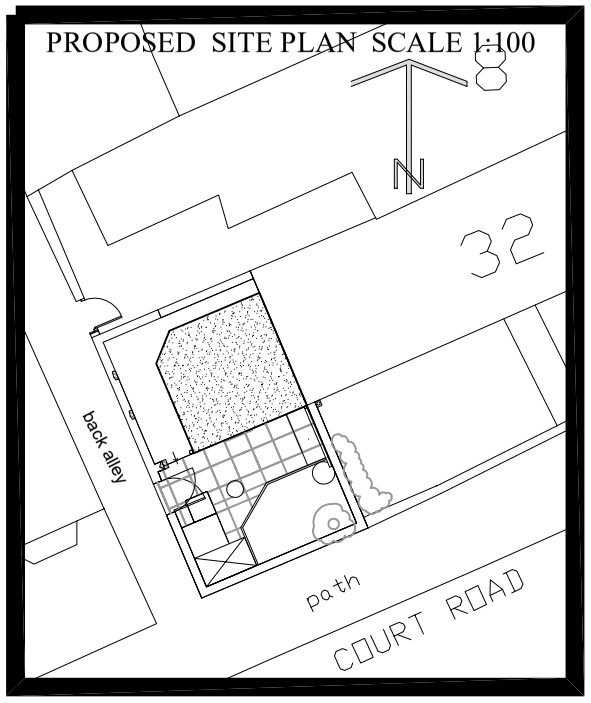


WELSH WATER DRAIN DETAIL

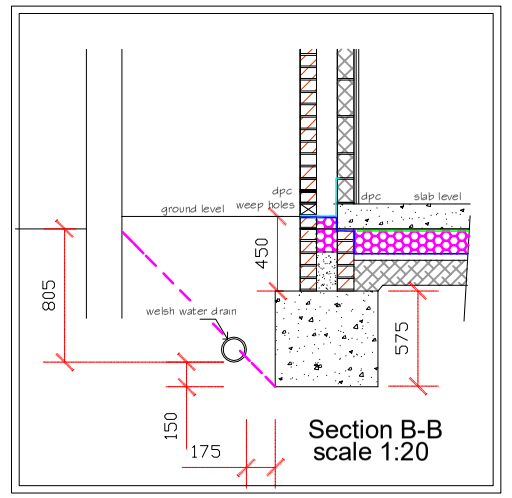


Section B-B
scale 1:20

WREXHAM COUNTY BOROUGH COUNCIL.

STEPHEN. T. BAYLEY
HEAD OF HOUSING AND ECONOMY,
HOUSING AND ECONOMY DEPARTMENT, RUTHIN ROAD
WREXHAM. LL13 7TU

| | | |
|---|---|---|
| Project: D.F.G. 32 COURT WREXAM LL13 7RH | | |
| Detail: WORKING DRAWINGS OPTION B | | |
| Drawn / Checked: P.H. | Date: DECEMBER 2020 | AutoCad File Ref: |
| Scale: 1:50 1:100 1:20 | Project No: PD 2020/06 | Dwg No: 02 Rev: |