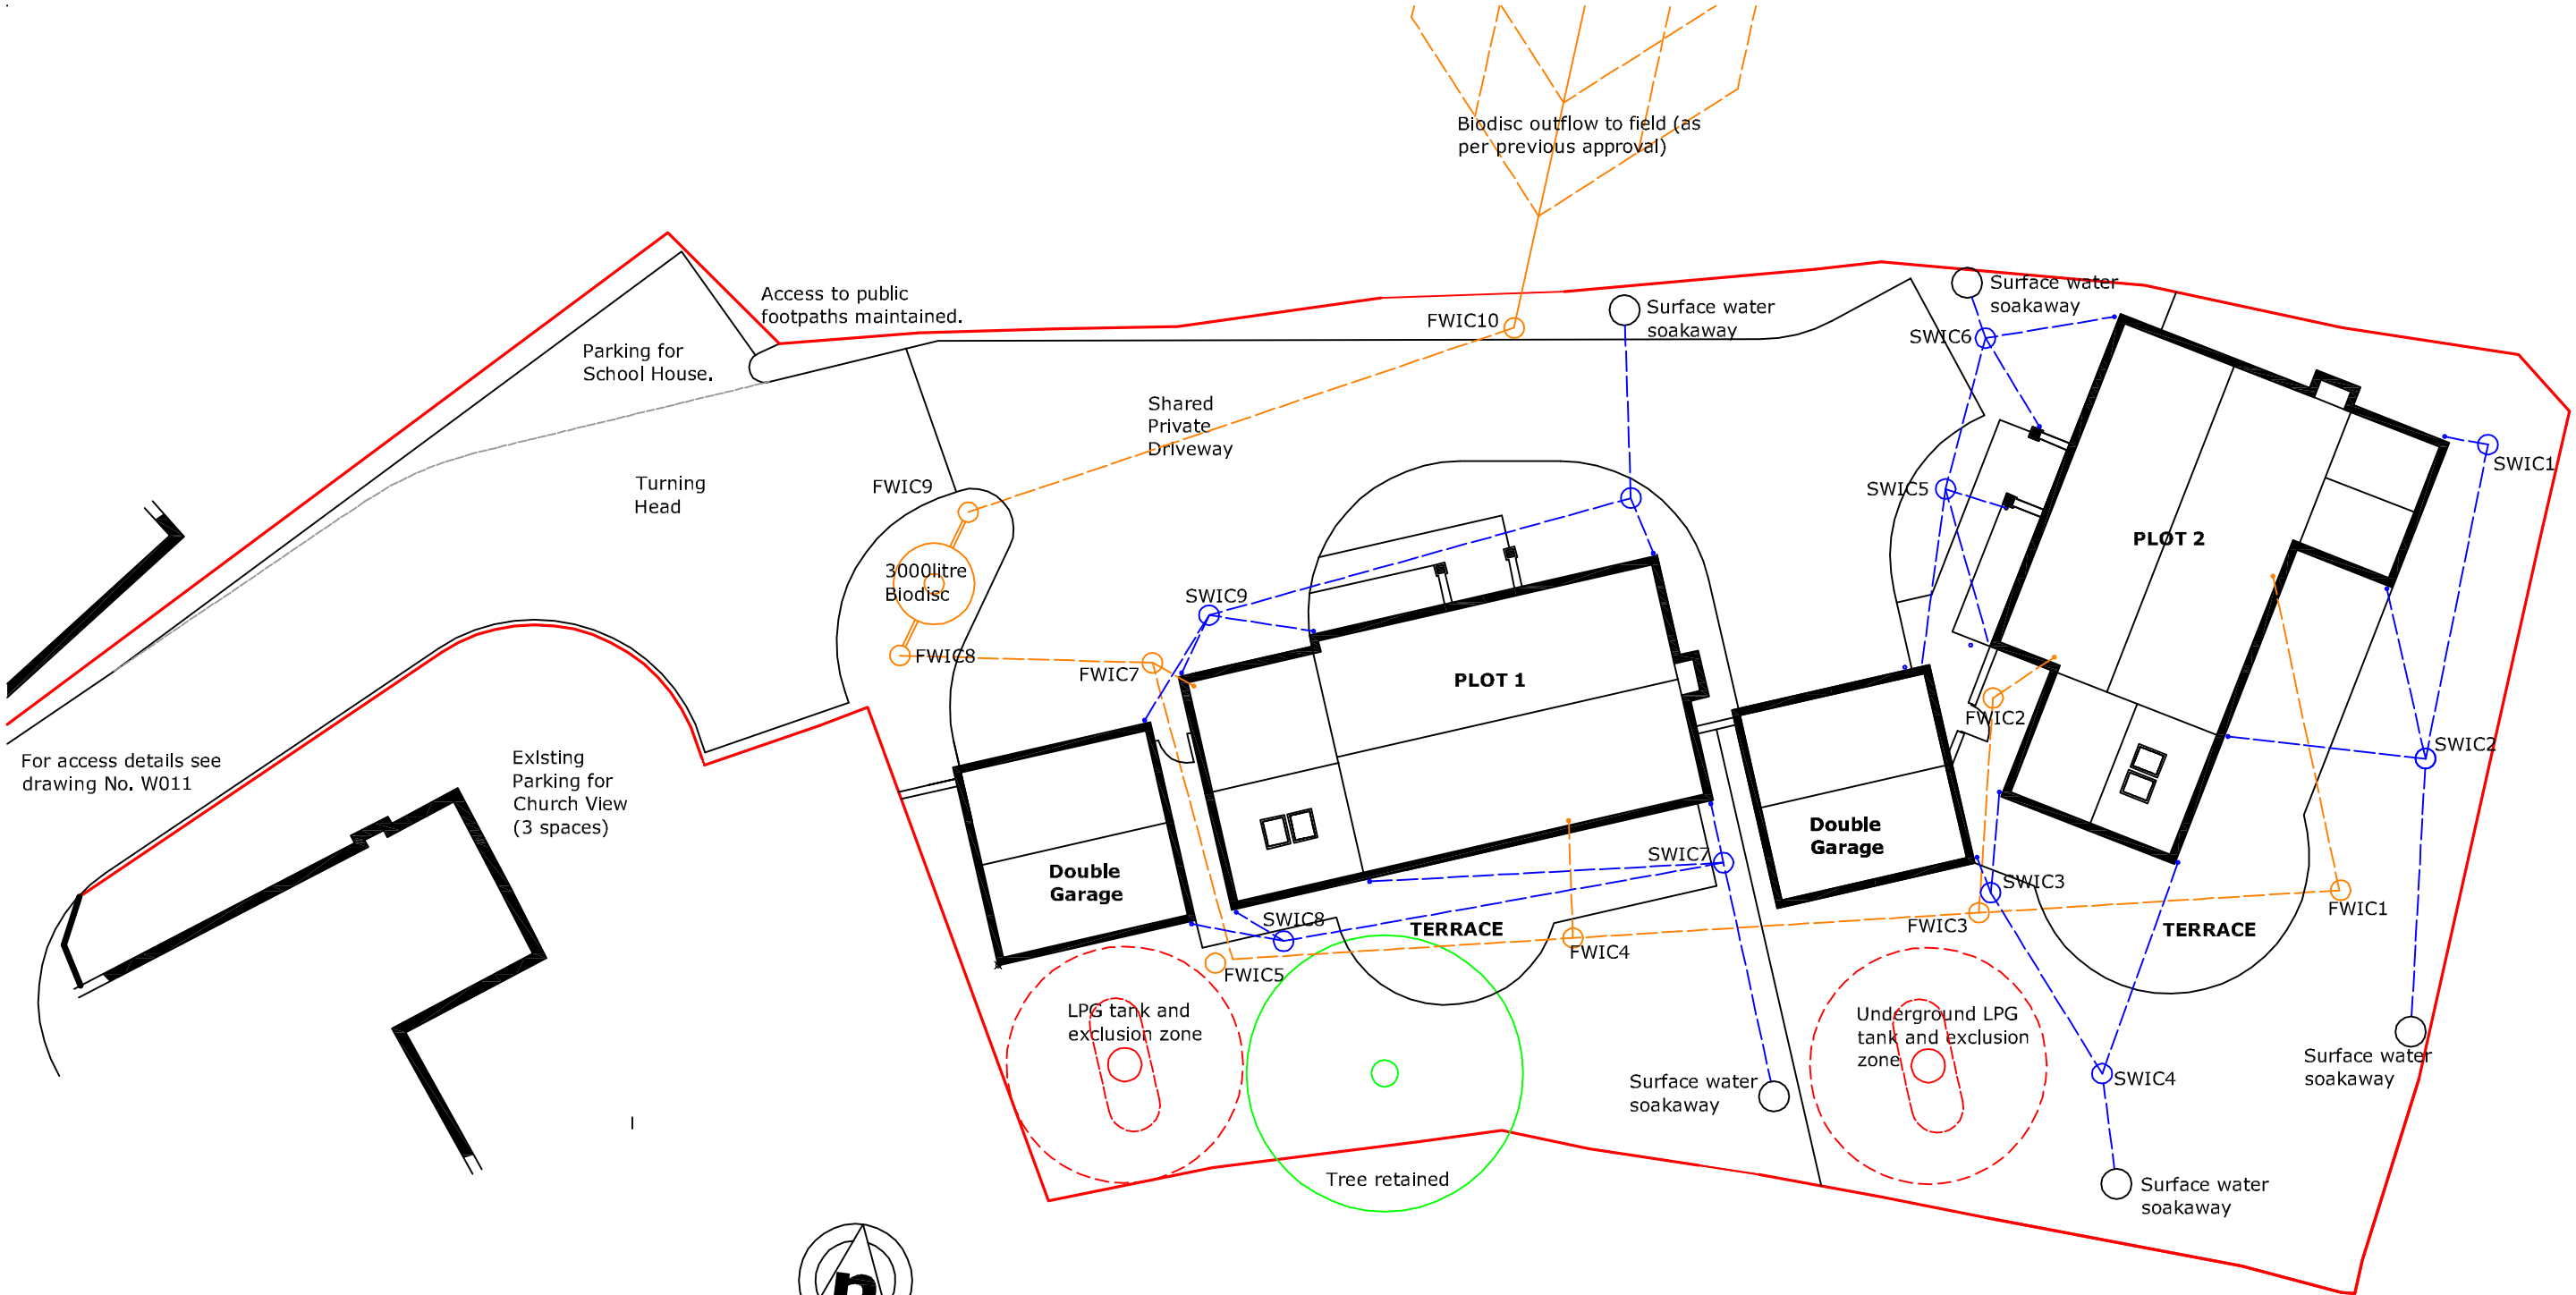


CLIENT	Mr & Mrs McLoughlin
PROJECT	Land to the Rear of 1 Church View, Worthenbury
DRAWING	Site Plan Drainage and Services
DATE 25/11/2020	NUMBER W04 / REV D
SCALE 1:200 at A3	