



Proposed Rear Elevation.

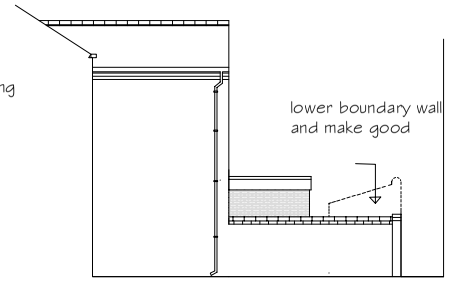

Proposed Rear Elevation.

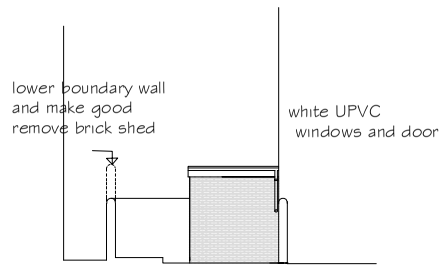


Proposed Front Elevation.
Scale 1;100




Proposed Front Elevation.




Proposed Side Elevation.

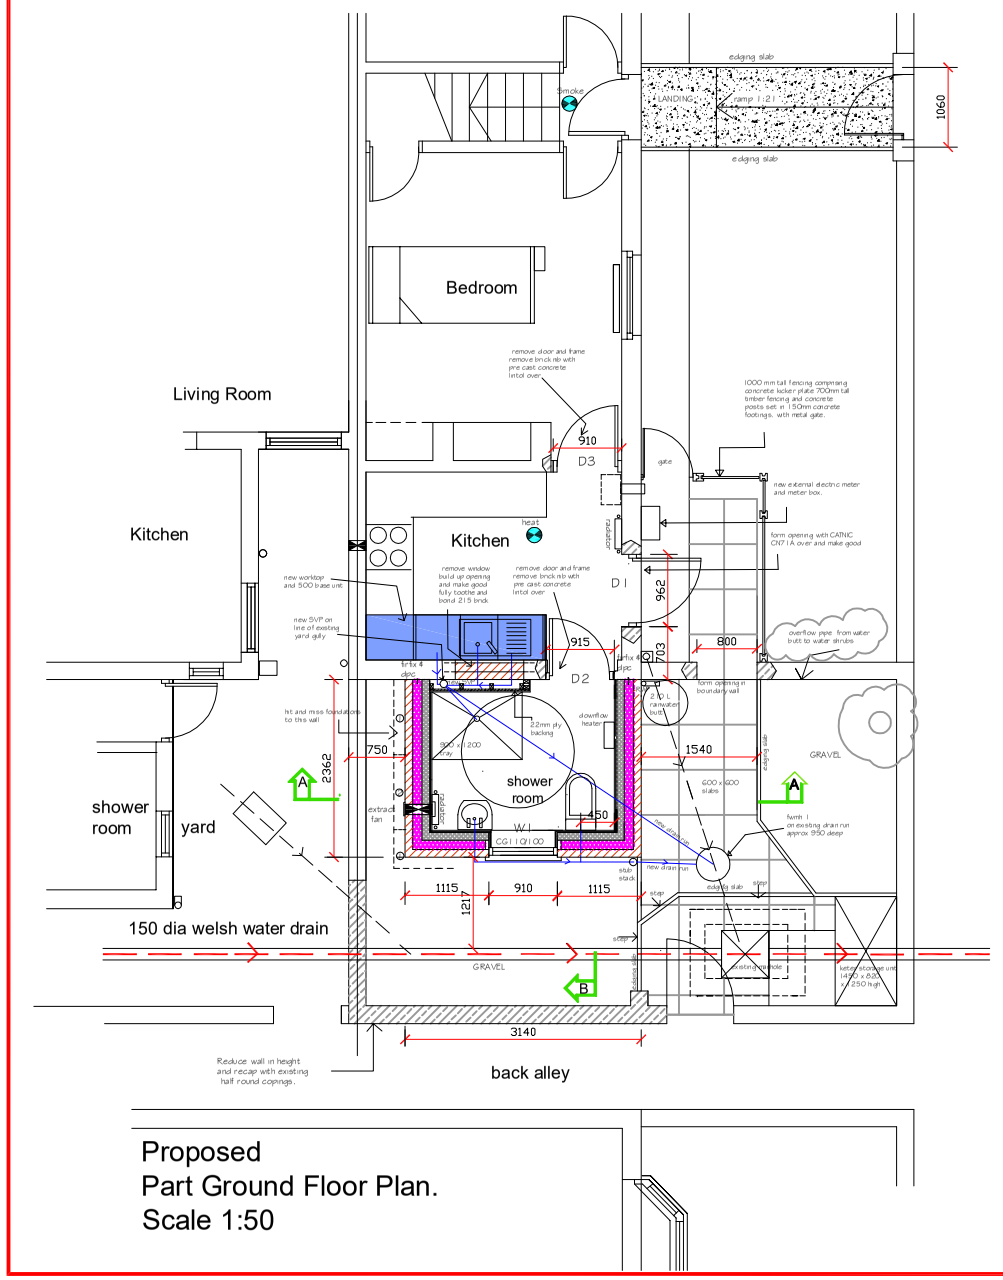

Proposed
Part Ground Floor Plan.
Scale 1:50

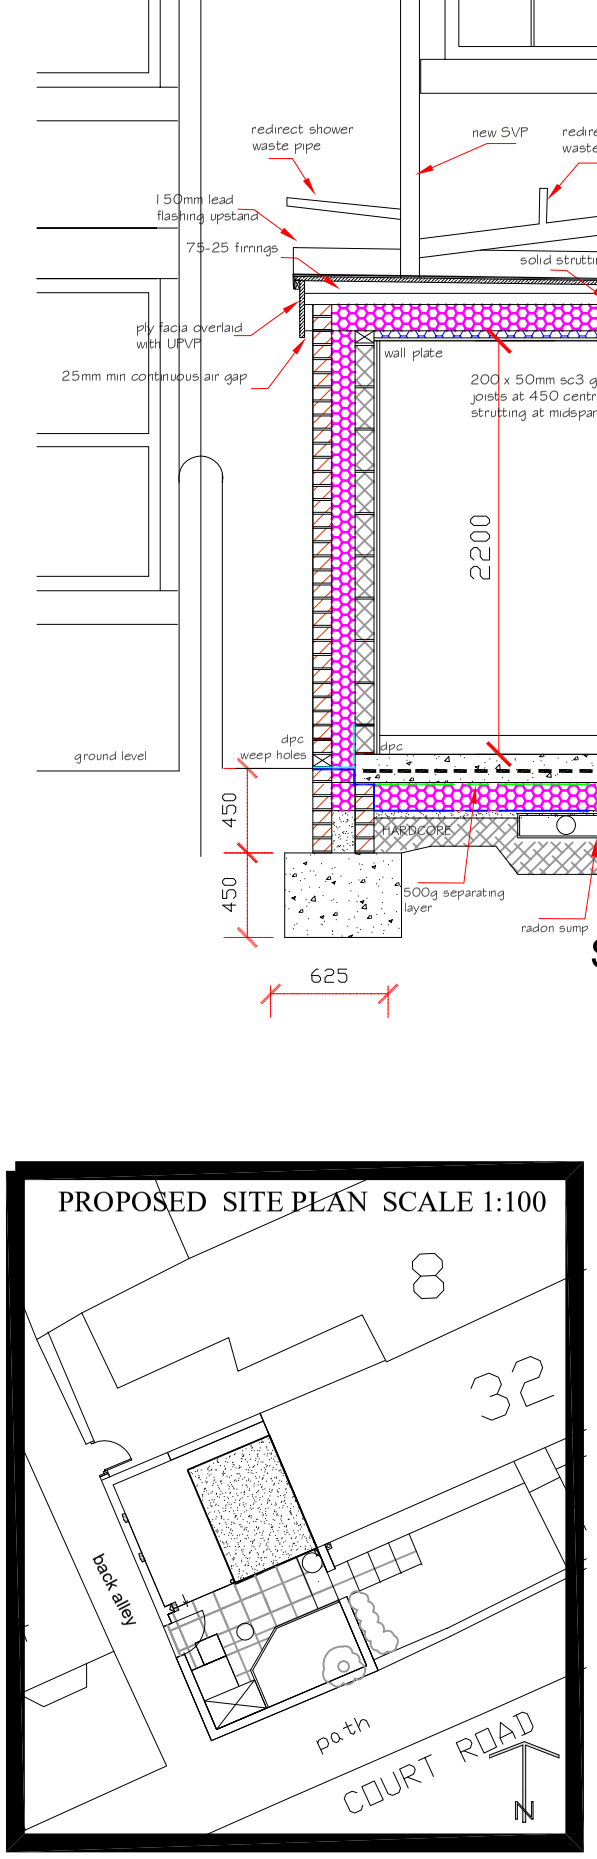

Section A-A
scale 1:20

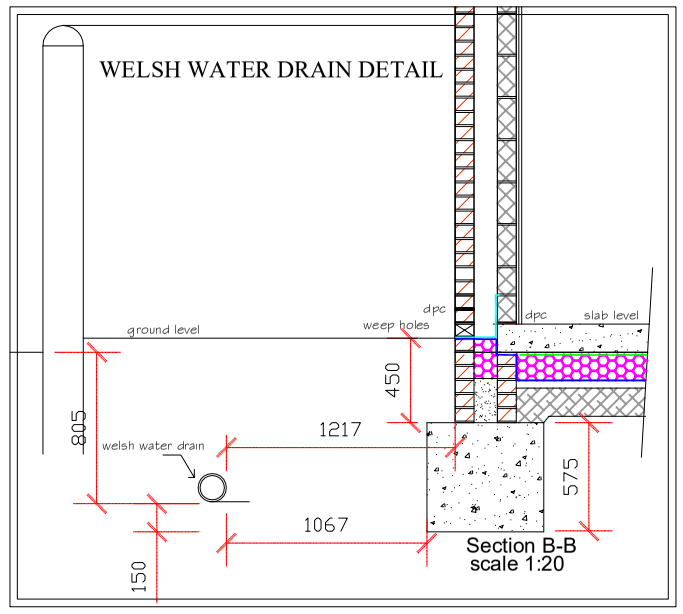

Section B-B
scale 1:20

WREXHAM COUNTY BOROUGH COUNCIL.

STEPHEN. T. BAYLEY
HEAD OF HOUSING AND ECONOMY,
HOUSING AND ECONOMY DEPARTMENT, RUTHIN ROAD
WREXHAM. LL13 7TU

Project: D.F.G. 32 COURT WREXAM LL13 7RH			
Detail: WORKING DRAWINGS OPTION D			
Drawn / Checked: P.H.	Date: DECEMBER 2020	AutoCad File Ref:	
Scale: 1:50 1:100 1:20	Project No: PD 2020/06	Dwg No: 02	Rev: