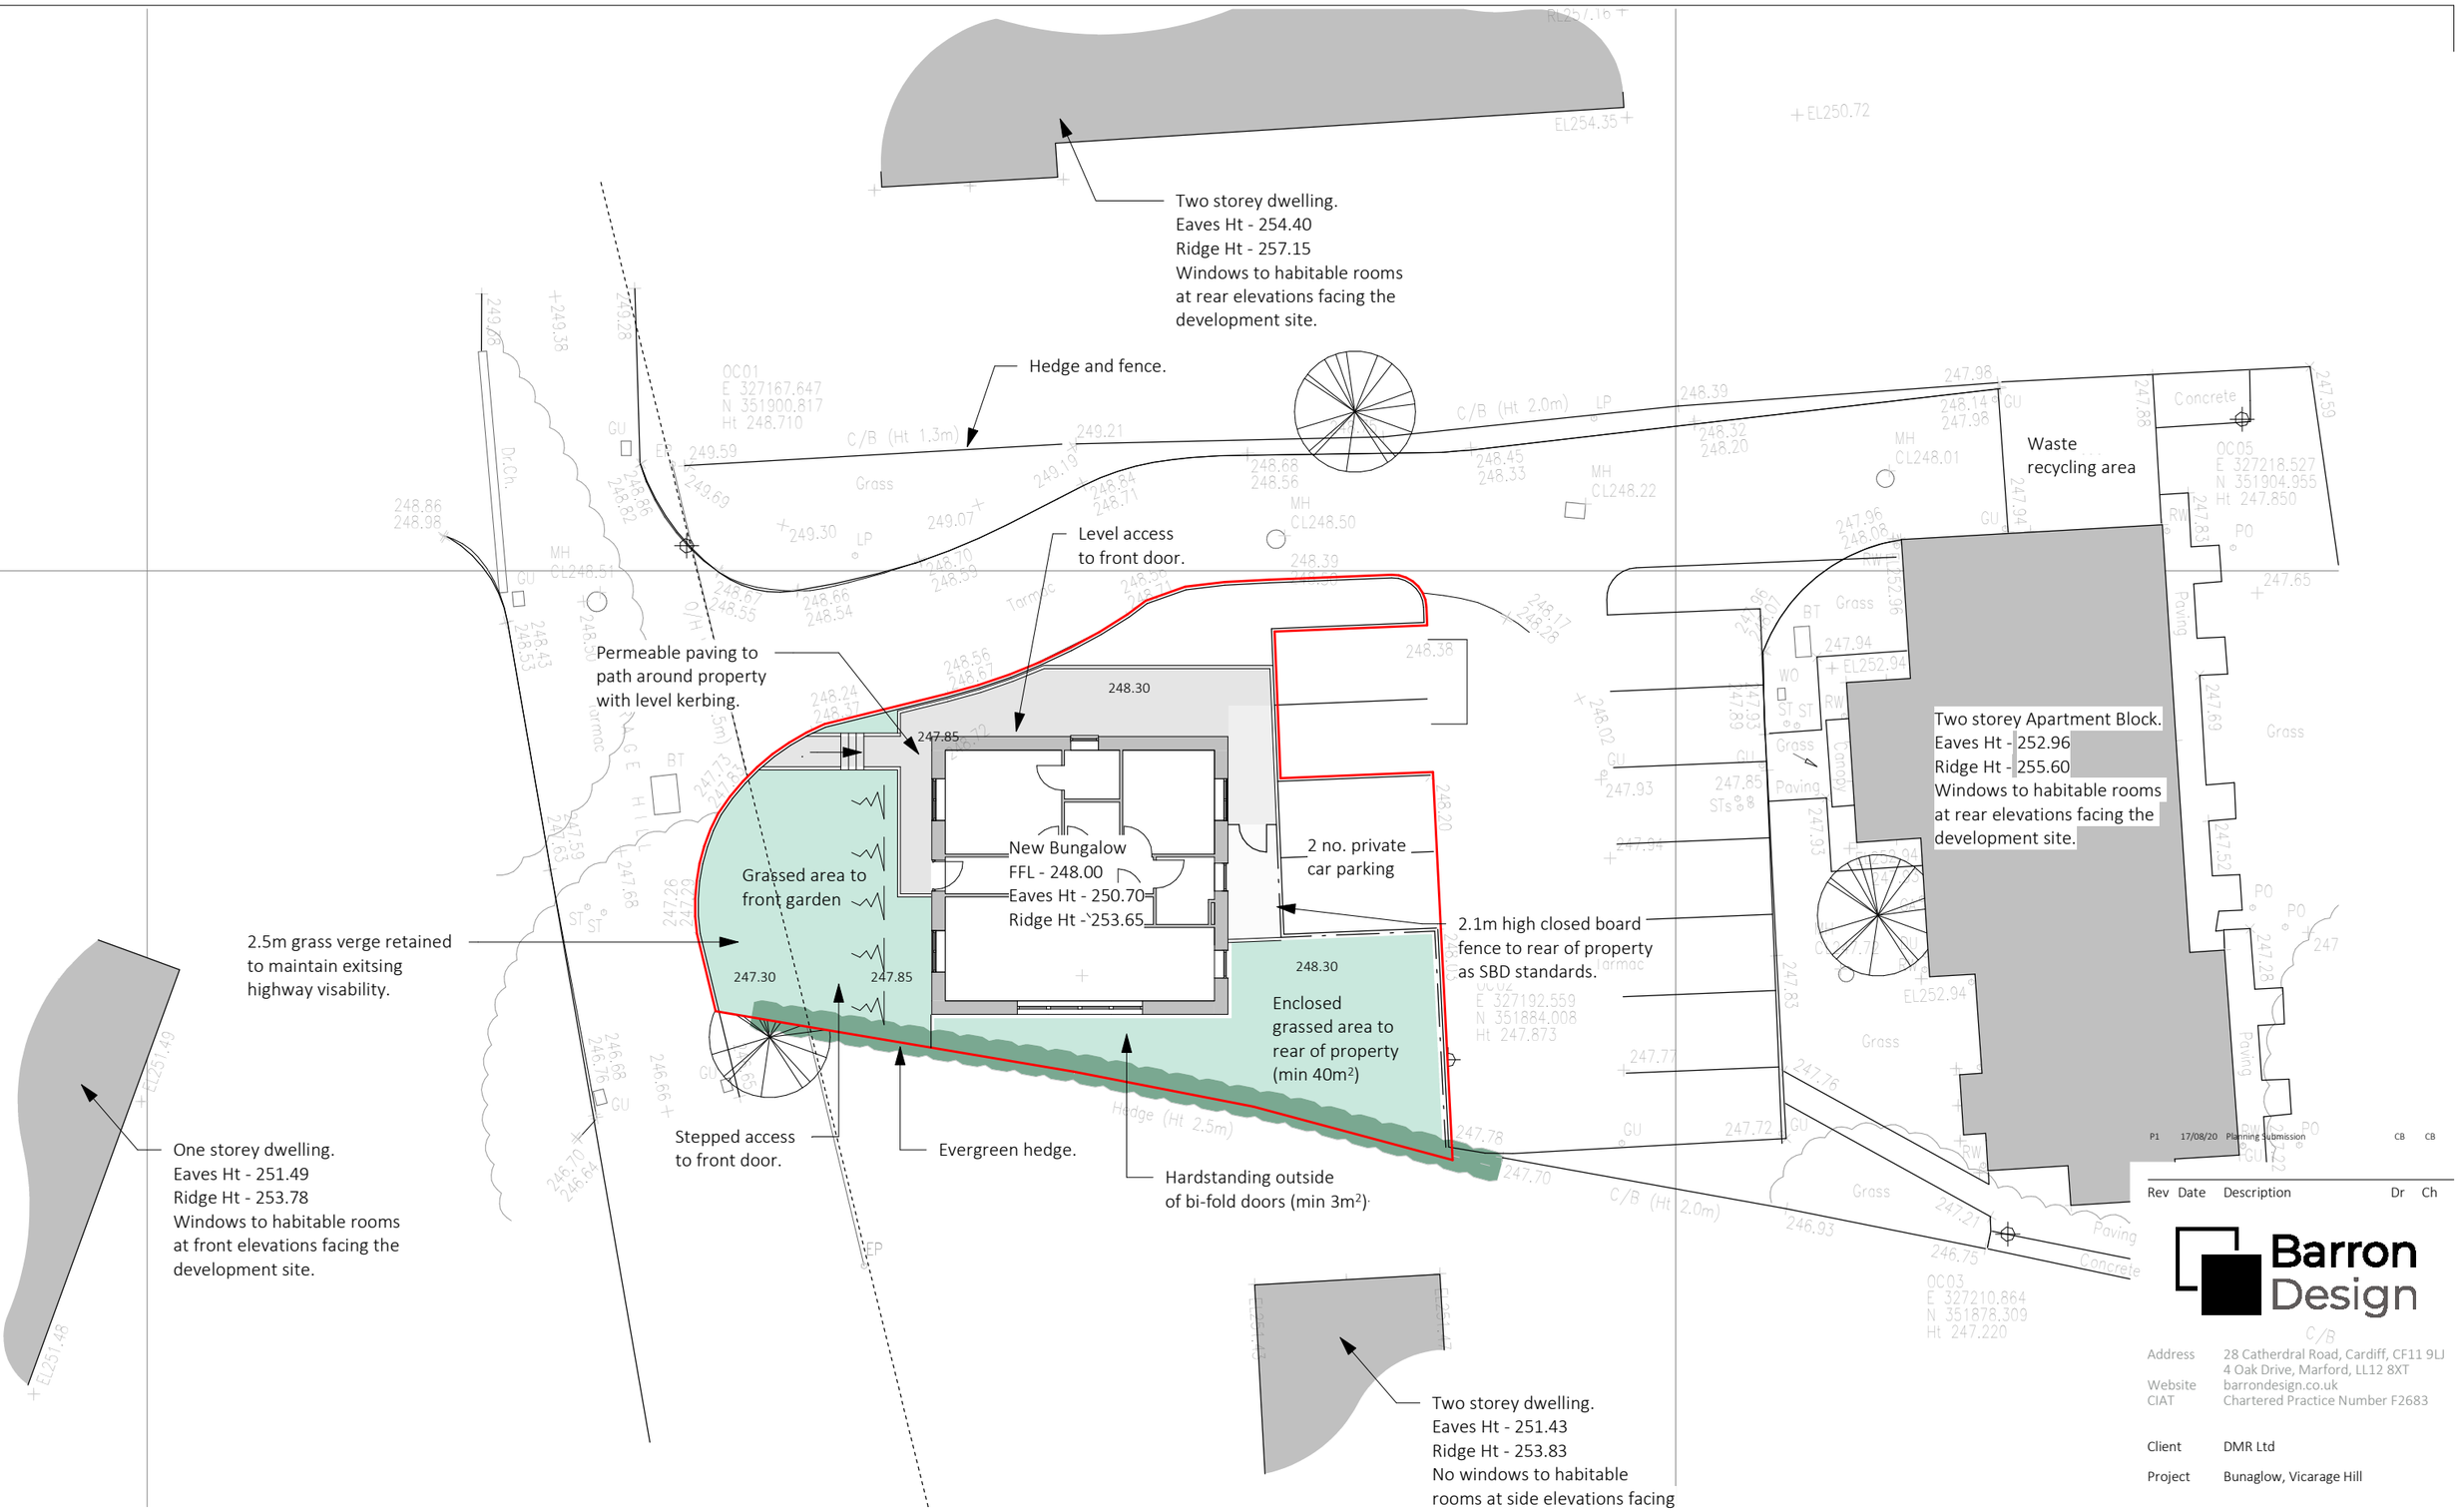


1 Proposed Site Plan

1 : 200

Rev	Date	Description	Dr	Ch
P1	17/08/20	Planning Submission	CB	CB

Barron Design

Address 28 Catherdral Road, Cardiff, CF11 9LJ
4 Oak Drive, Marford, LL12 8XT
Website barrondesign.co.uk
CIAT Chartered Practice Number F2683

Client DMR Ltd

Project Bunaglow, Vicarage Hill

Project No P578

Drawing Proposed Site Plan

Issue Status Planning

A3 1 : 200

Drawing No 200 Rev P1