
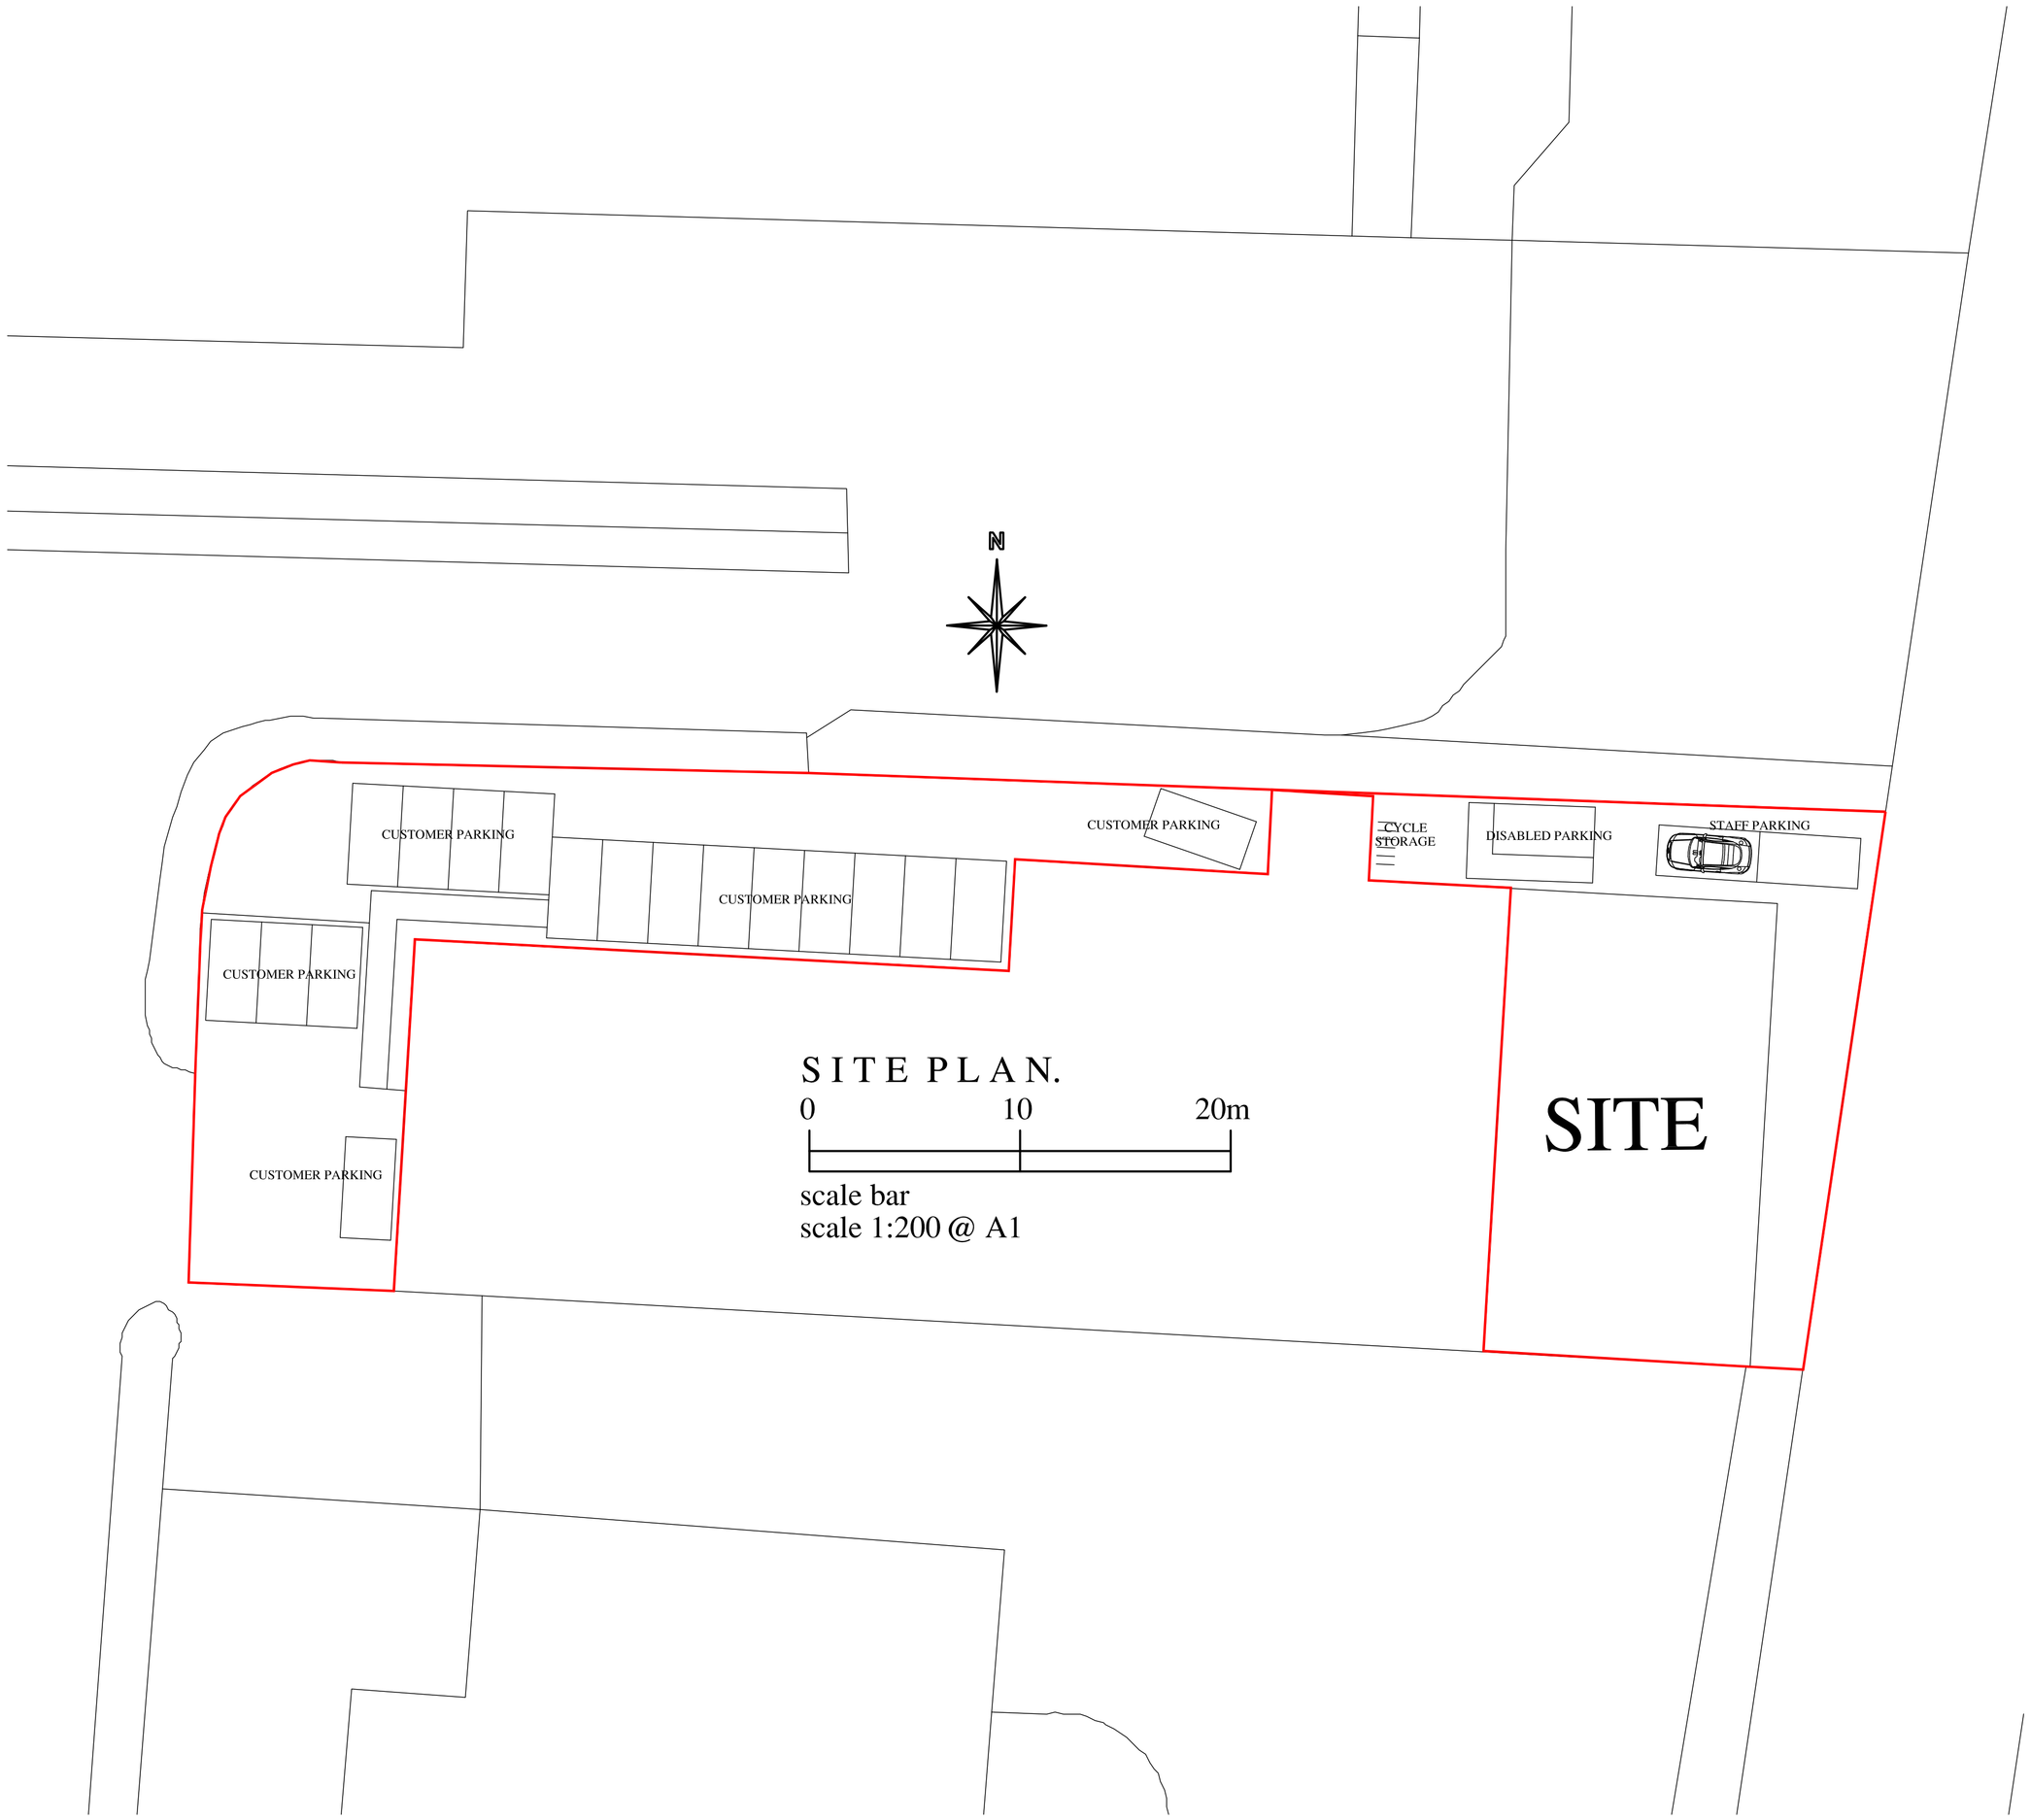


SITE PLAN.

0 10 20m

scale bar
scale 1:200 @ A1

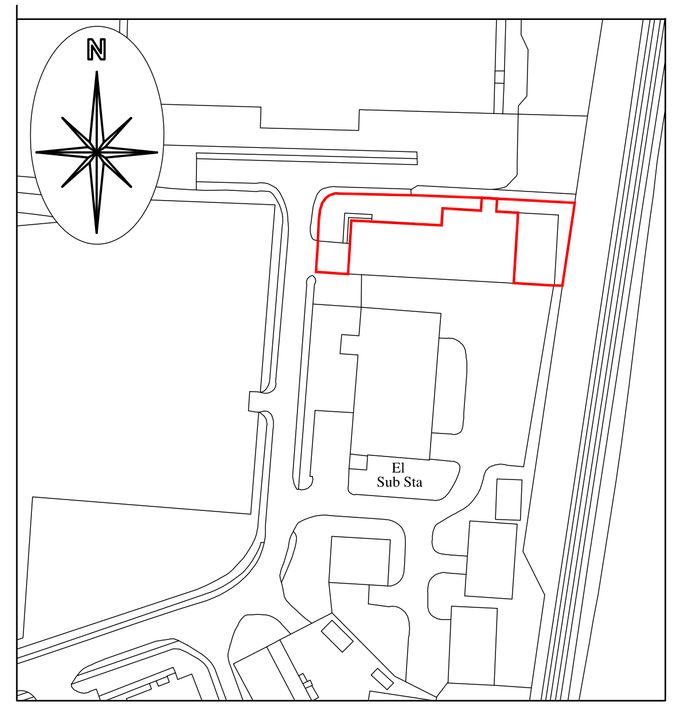

LOCATION PLAN.

0 50m 100m

scale bar
scale 1:1250 @ A1

Ph/Rev.	Revision Details	Rev.by	Chk.by	Date

andrew hannett limited
civil | structural | architectural

Office 14, Redwither Business Centre, Wrexham. LL13 9XR.
Tel. **01978 664256** Mobile **07761 346542** e-mail **ah.ltd@talktalk.net**

Client:
Mr. P. Newell.

Project:
Proposed Change of Use
At Unit 4, Zone 1, Vauxhall Industrial Estate,
Ruabon, Wrexham.

Site & Location Plan.

-

-

partner LABC

Drawn by:	A Hannett	Date:	August 2020	Sheet 3 of 3
Scales: As shown @ A1	Drawing No: 2020/12/03			Phase/Rev: -