Key:

- ▬ Privacy Fencing
- ▨ Decking to Pods
- ■ Hedgerow
- Hot Tub
- Hedging / Tall scrubs to raised deck area to be planted for privacy
- Excavation / Mounding to reduce the impact of pods

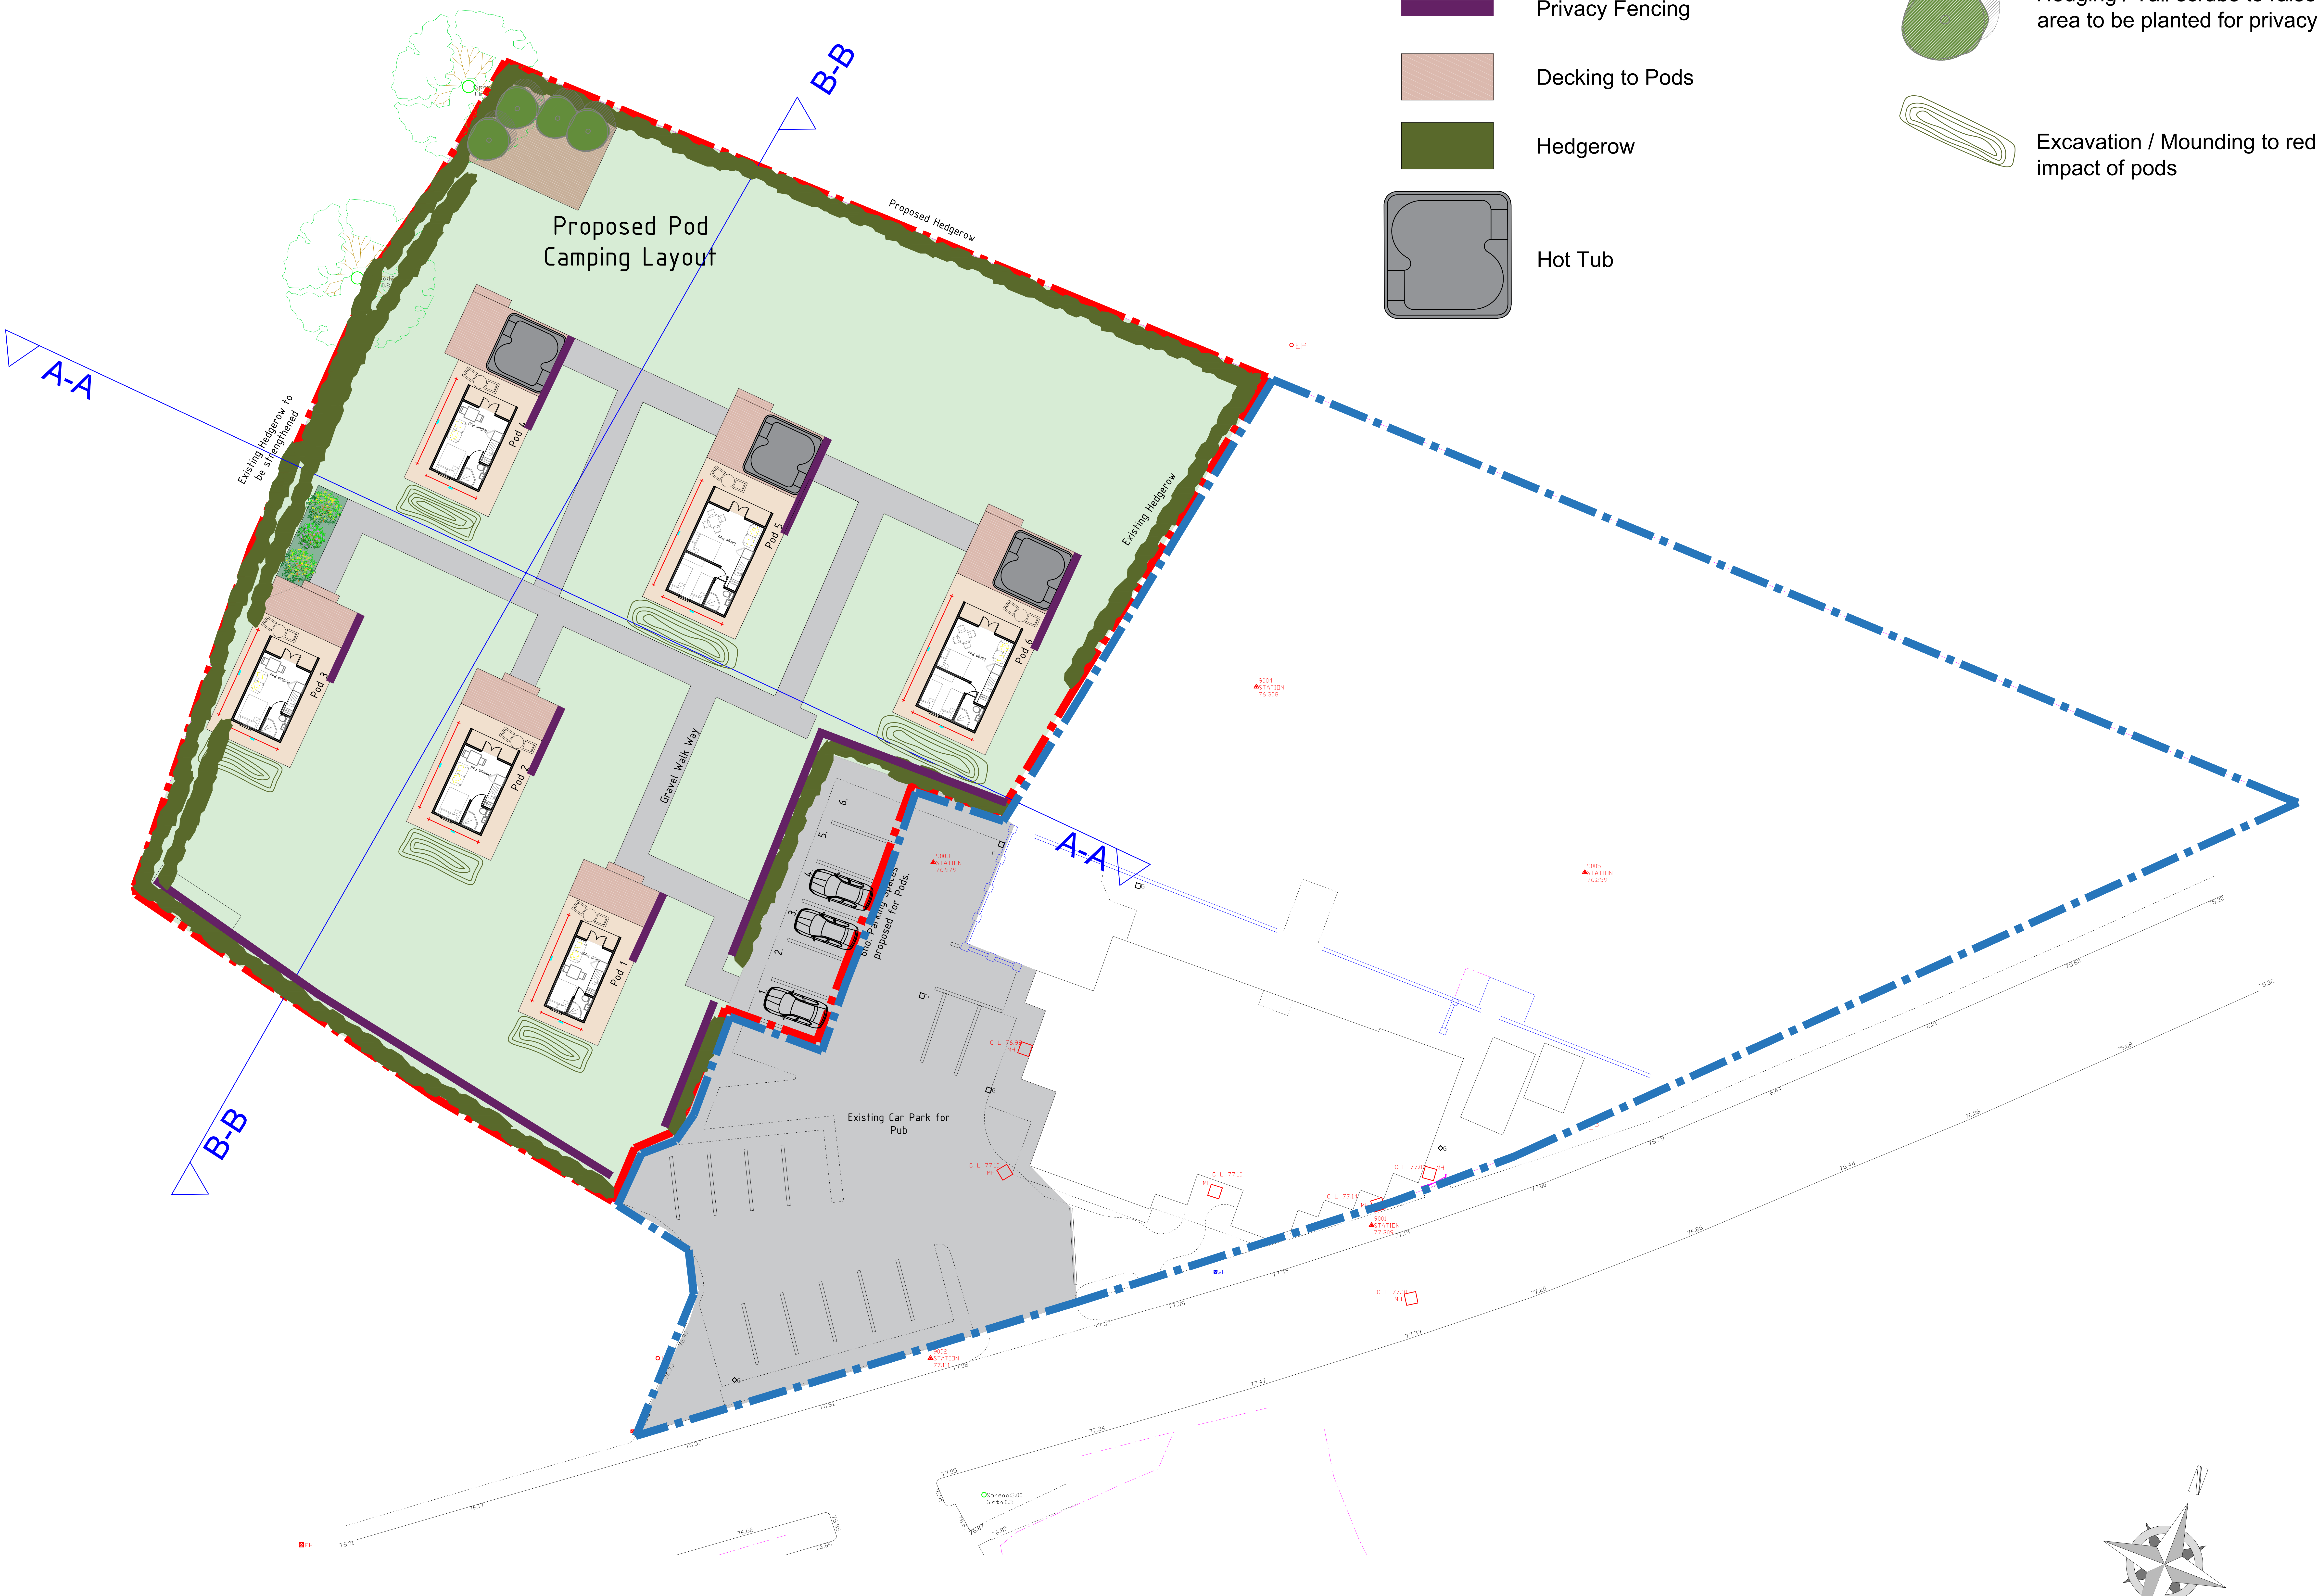

As Existing Site plan 1:200

HDS ARCHITECTURAL SERVICES
HDS Architectural Services, The Foundry,
15 Yorke Street, Wrexham
LL13 8LW
Tel (01978) 345250
www.hdsarchitectural.co.uk

Project;
Croes Howell Restaurant and Bar, Straight Mile, Rossett, Wrexham, LL12 0NY

Title;
05-Proposed Site Plan

Scale (A1);
1:200

Dwg No;
CH/PD/05

Date;
February 2021

Revision;
REV A - updated to clients comments (01-03-21).
REV B - updated to clients comments (04-03-21).
REV C - extra hedging to western boundary (09-03-21).
REV D - excavation / mounding added to behind pods - requested by planning consultant (11-03-21).