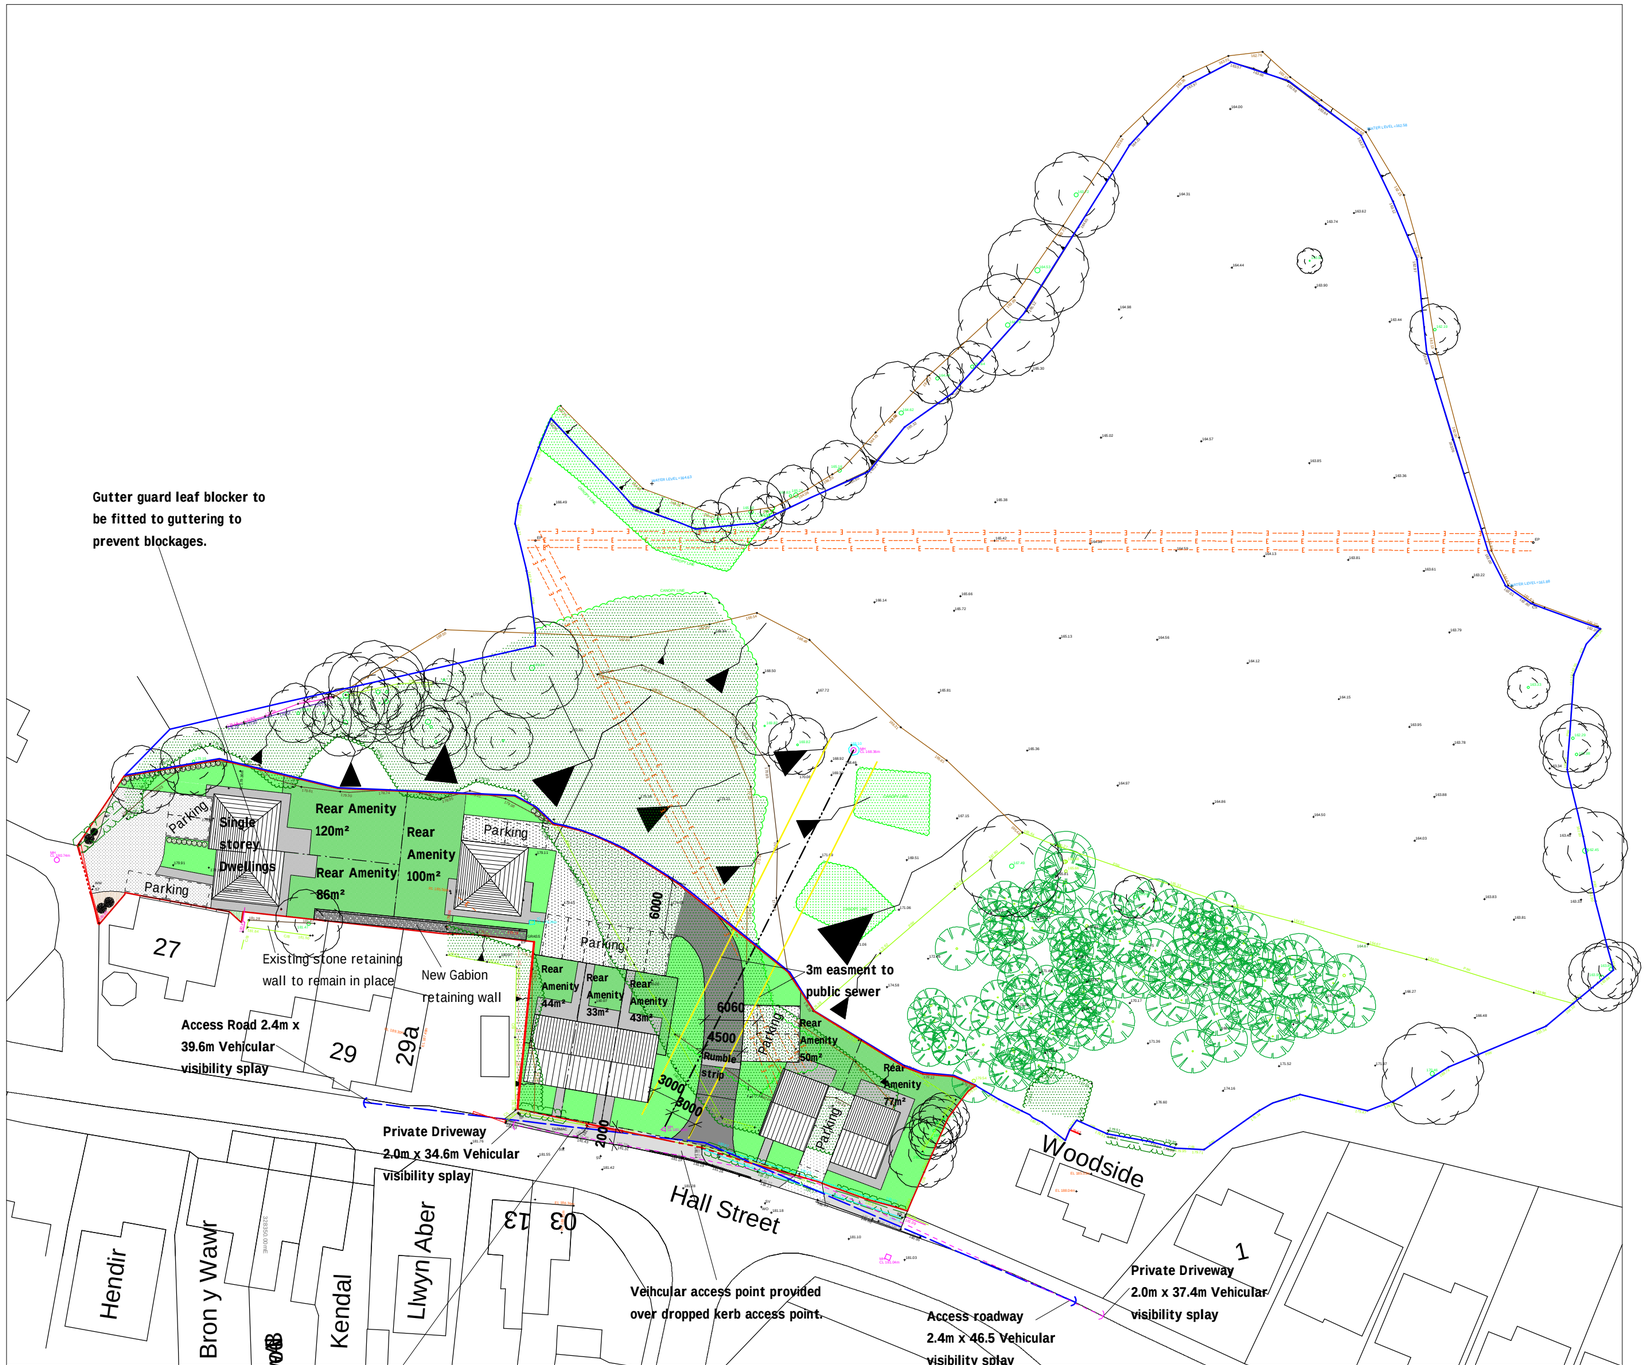


Site Plan 1:500

Building Parameters	Minimum (mm)	Maximum (mm)
Depth	7150	8800
Width	5620	15000
Height	4300	7515

Rev	Date	Detail	Initial

Project:
Proposed residential development at Wrights Garage, Hall Street, Penycae, LL14 2RU

Title:
Proposed Site Plan

Scale: (A2)
1:500

Drawn By:
D.J.Edwards

Date:
Sept 2020

Drawing No:
W170/002

Sheet:
1 of 1

blueprint
architectural services

partner LABC

Office 3K4, Redwither Tower,
Redwither Business Park,
Wrexham. LL13 9XT
Tel: 01978 356500
www.blueprintarchitectural.com