
1 SITE PLAN
SCALE: 1: 1,750 @ A1

N

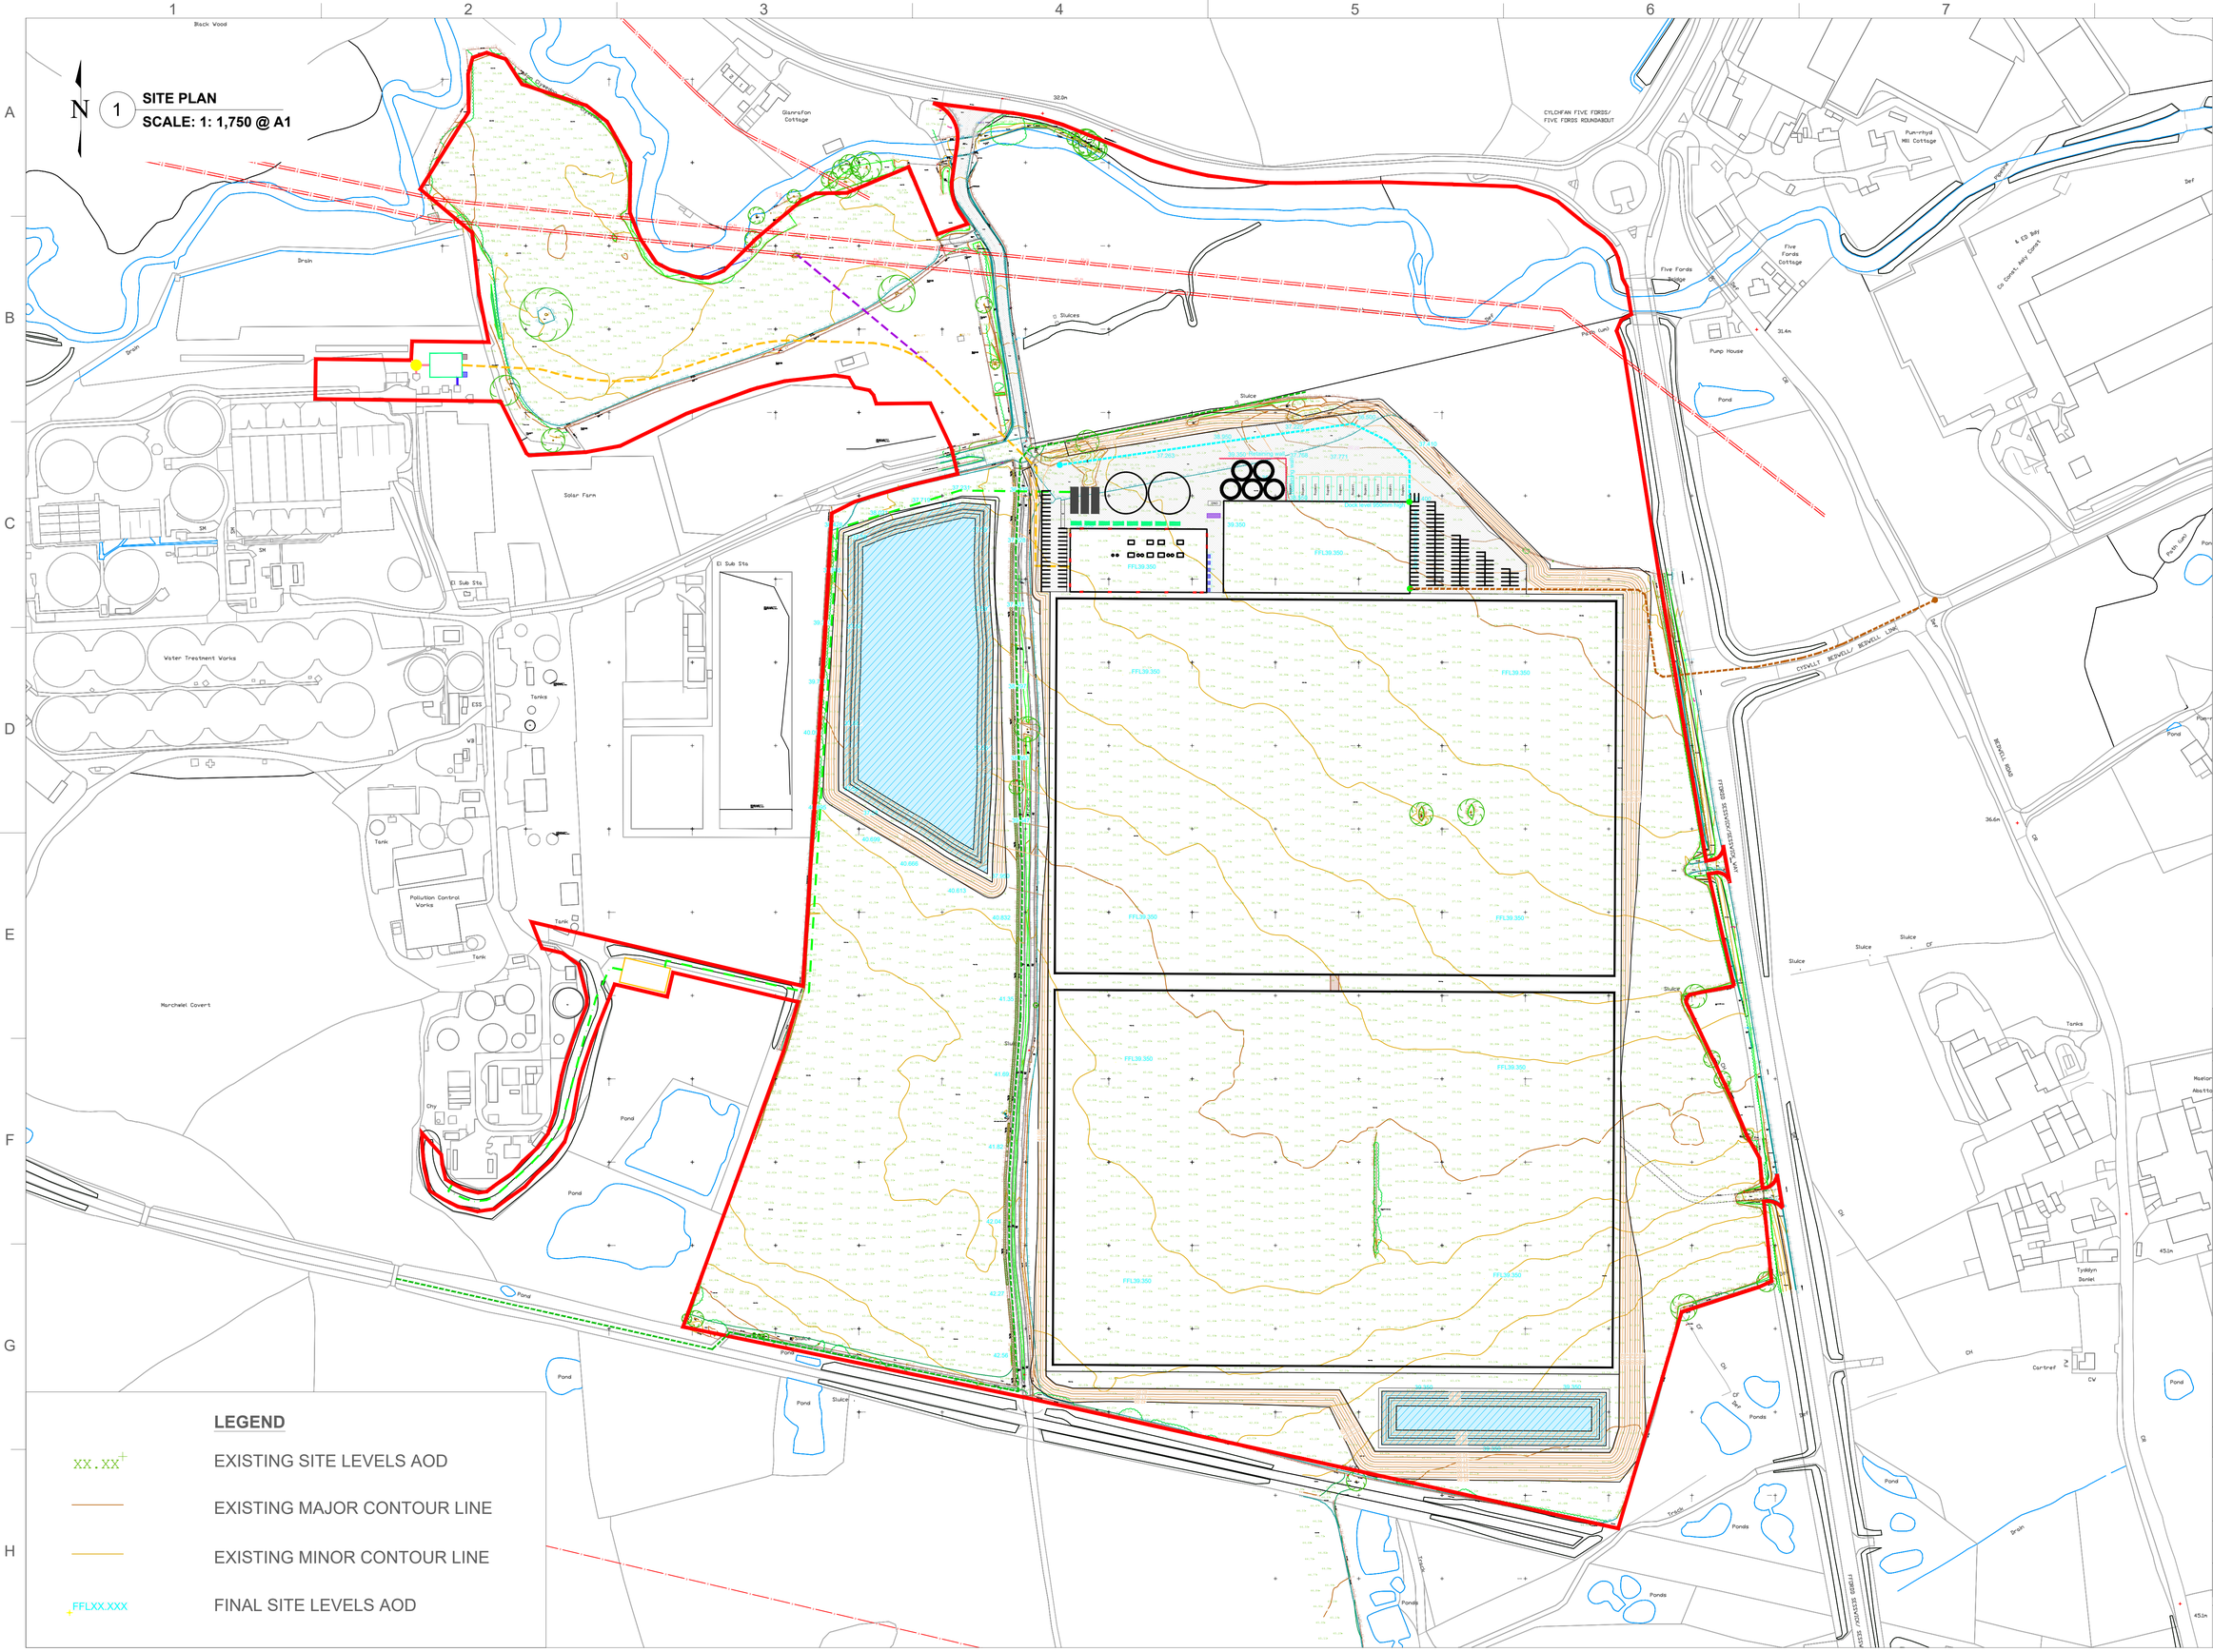

LEGEND

- XX.XX+ EXISTING SITE LEVELS AOD
- EXISTING MAJOR CONTOUR LINE
- EXISTING MINOR CONTOUR LINE
- +FFLXX.XXX FINAL SITE LEVELS AOD

LOW CARBON FARMING

PRELIMINARY FOR PLANNING

GENERAL EXISTING & FINISHED SITE LEVELS

Low Carbon Farming - Five Fords
Wrexham

REV	DATE	DESCRIPTION	DWN	CHKD
01	14/08/20	EXISTING & FINISHED SITE LEVELS	RR	ER
02	19/03/21	APPEAL UPDATE	RR	AA

LATITUDE:
53.025°
LONGITUDE:
-2.941°

SCALE
AS SHOWN

ORIGINAL SIZE: ISO A1

DRAWING NO:
00165-20-111 Rev02