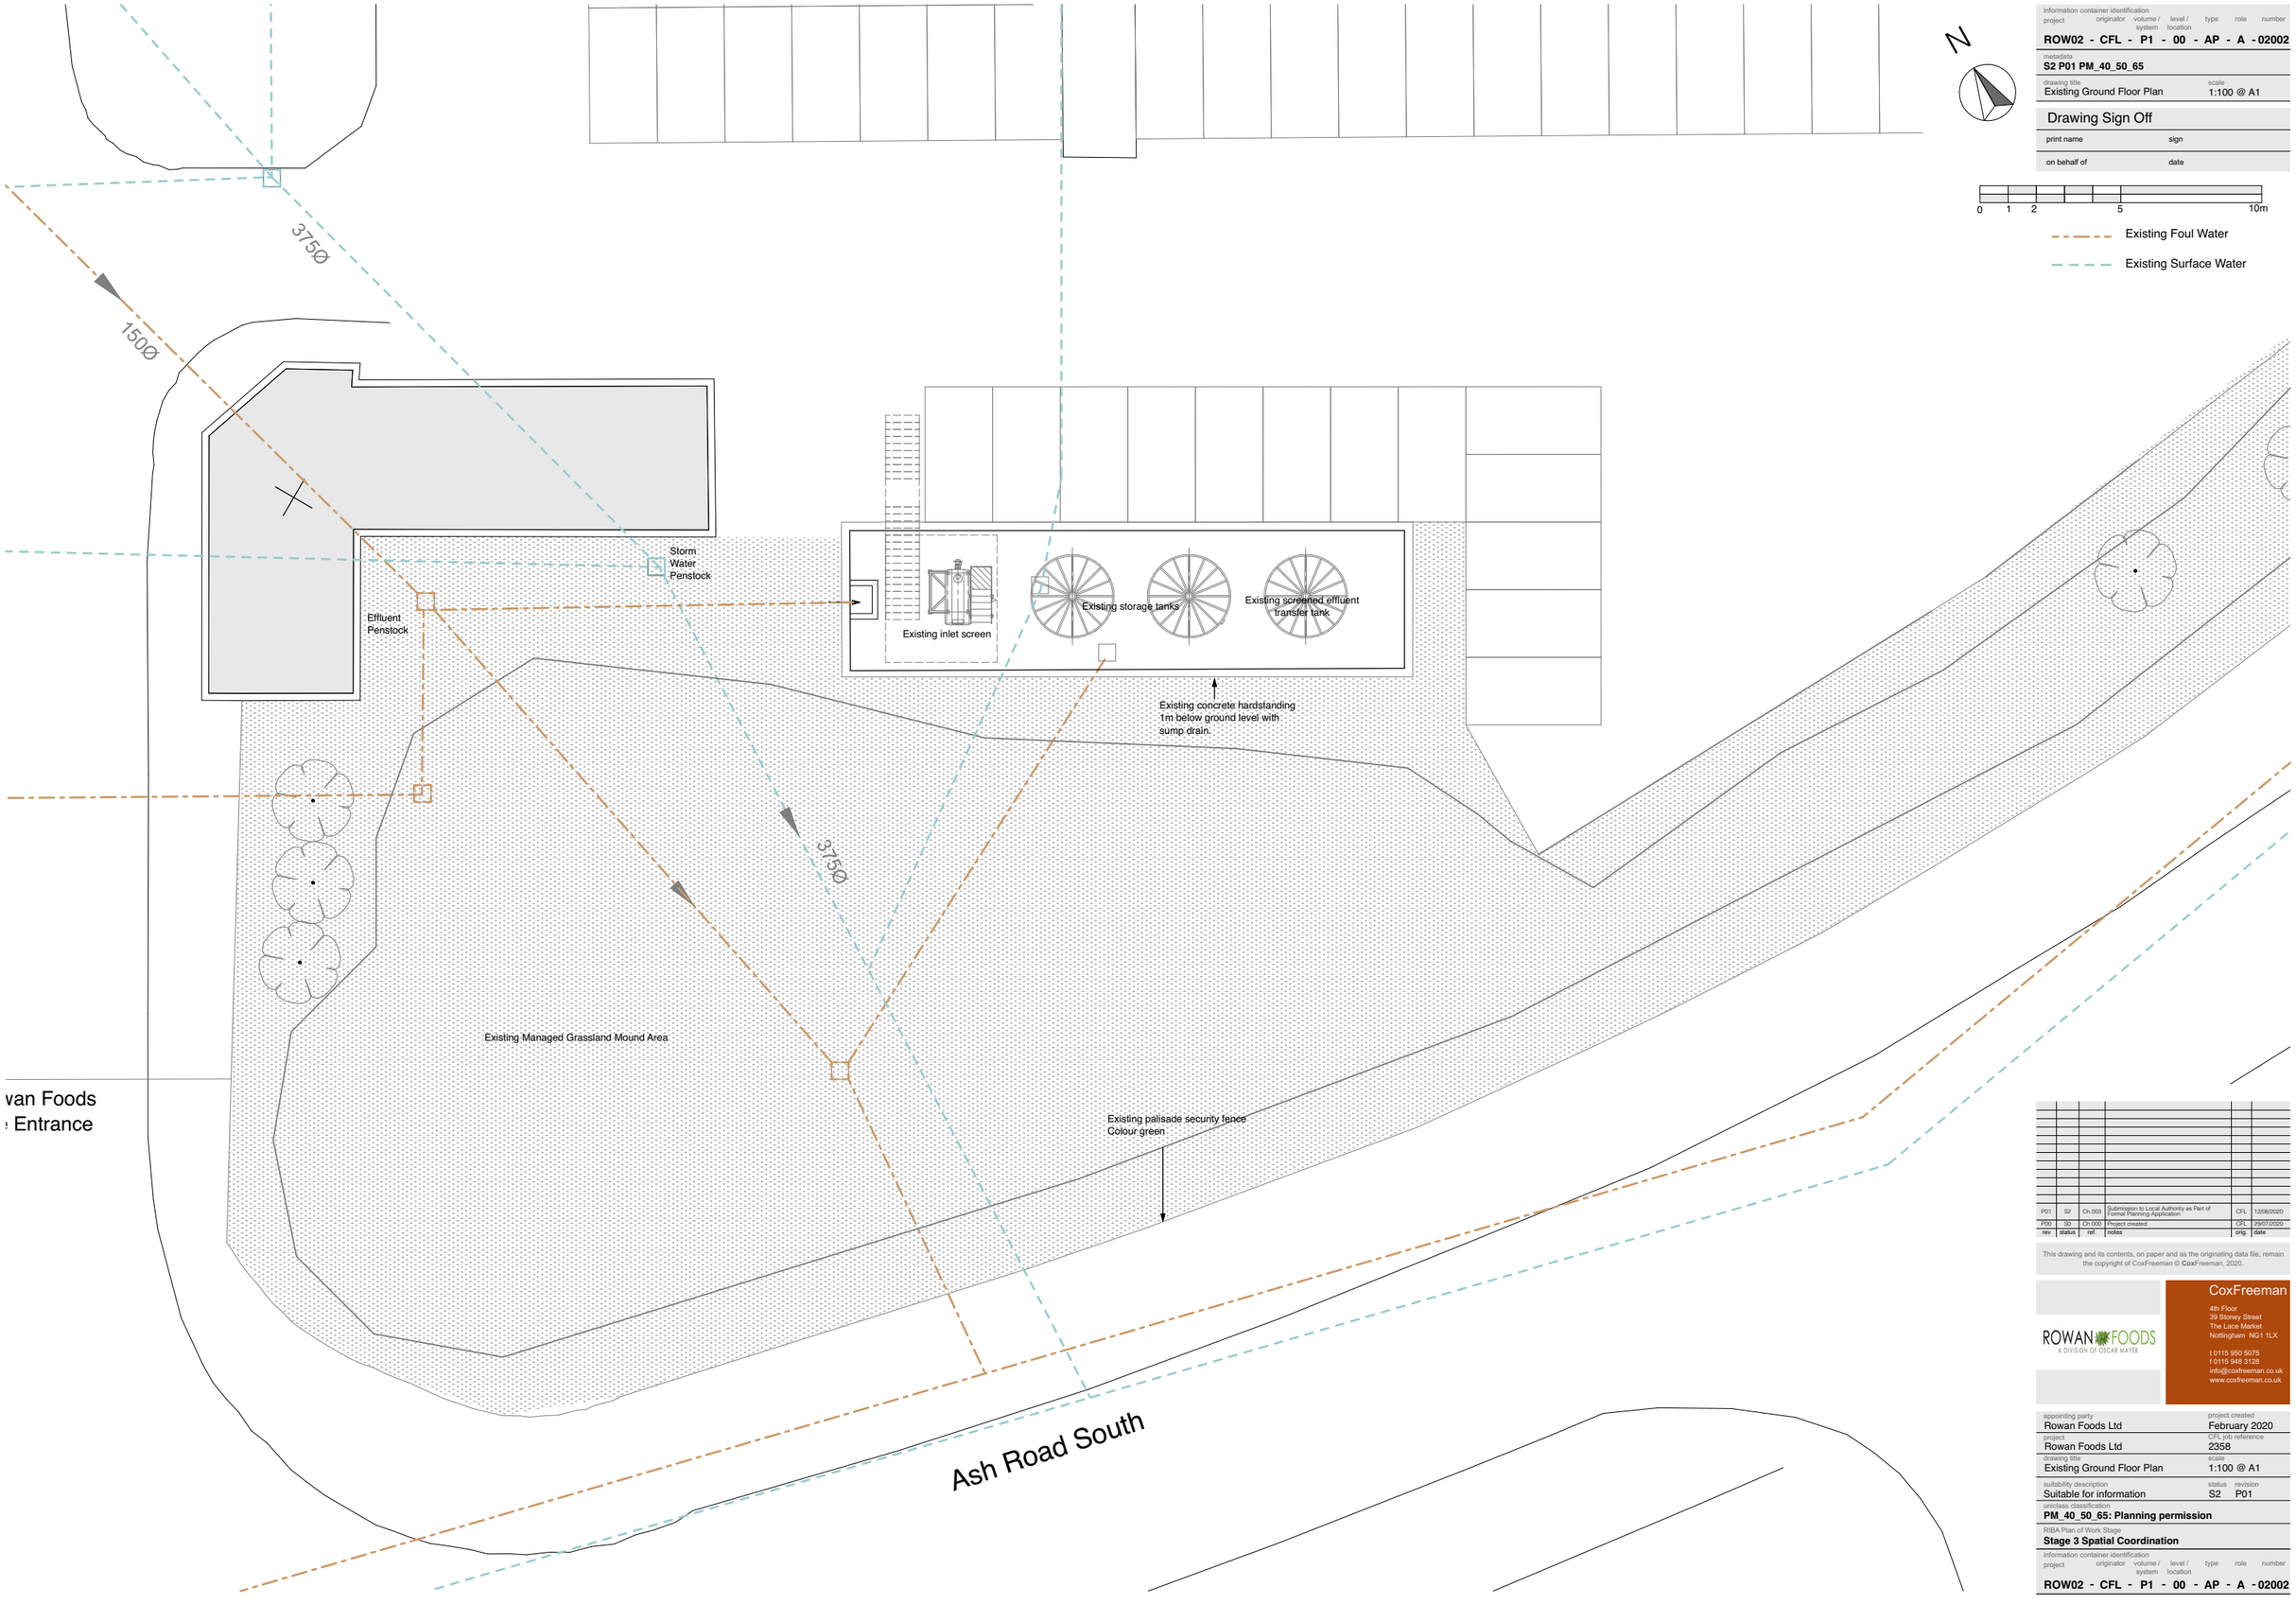

information container identification

project	originator	volume / system	level / location	type	role	number
ROW02	CFL	P1	00	AP	A	02002

metadata
S2 P01 PM_40_50_65

drawing title: Existing Ground Floor Plan
scale: 1:100 @ A1

Drawing Sign Off

print name	sign
on behalf of	date

rev	status	ref.	notes	orig.	date
P01	S2	Ch.003	Submission to Local Authority as Part of Formal Planning Application.	CFL	12/08/2020
P00	S0	Ch.000	Project created	CFL	29/07/2020

This drawing and its contents, on paper and as the originating data file, remain the copyright of CoxFreeman © CoxFreeman, 2020.

ROWAN FOODS
A DIVISION OF OSCAR MAYER

CoxFreeman
4th Floor
39 Stoney Street
The Lace Market
Nottingham NG1 1LX

t 0115 950 5075
f 0115 948 3128
info@coxfreeman.co.uk
www.coxfreeman.co.uk

appointing party	project created
Rowan Foods Ltd	February 2020
project: Rowan Foods Ltd	CFL job reference: 2358
drawing title: Existing Ground Floor Plan	scale: 1:100 @ A1
suitability description: Suitable for information	status: S2 revision: P01

uniclass classification
PM_40_50_65: Planning permission

RIBA Plan of Work Stage
Stage 3 Spatial Coordination

information container identification

project	originator	volume / system	level / location	type	role	number
ROW02	CFL	P1	00	AP	A	02002