



FRONT ELEVATION

Scale 1:100

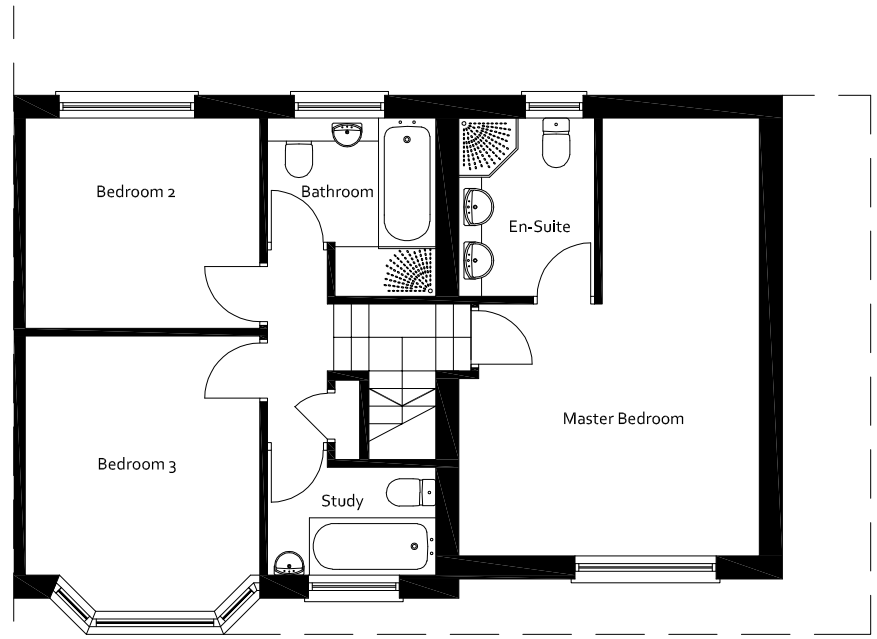


FIRST FLOOR PLAN

Scale 1:100

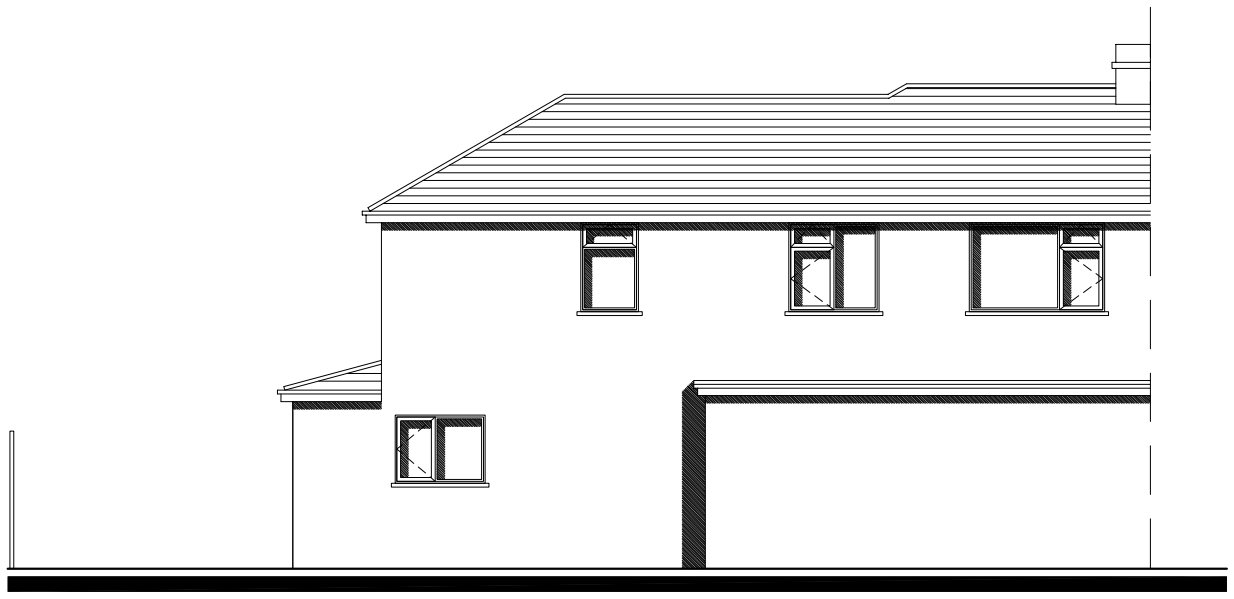


REAR ELEVATION

Scale 1:100

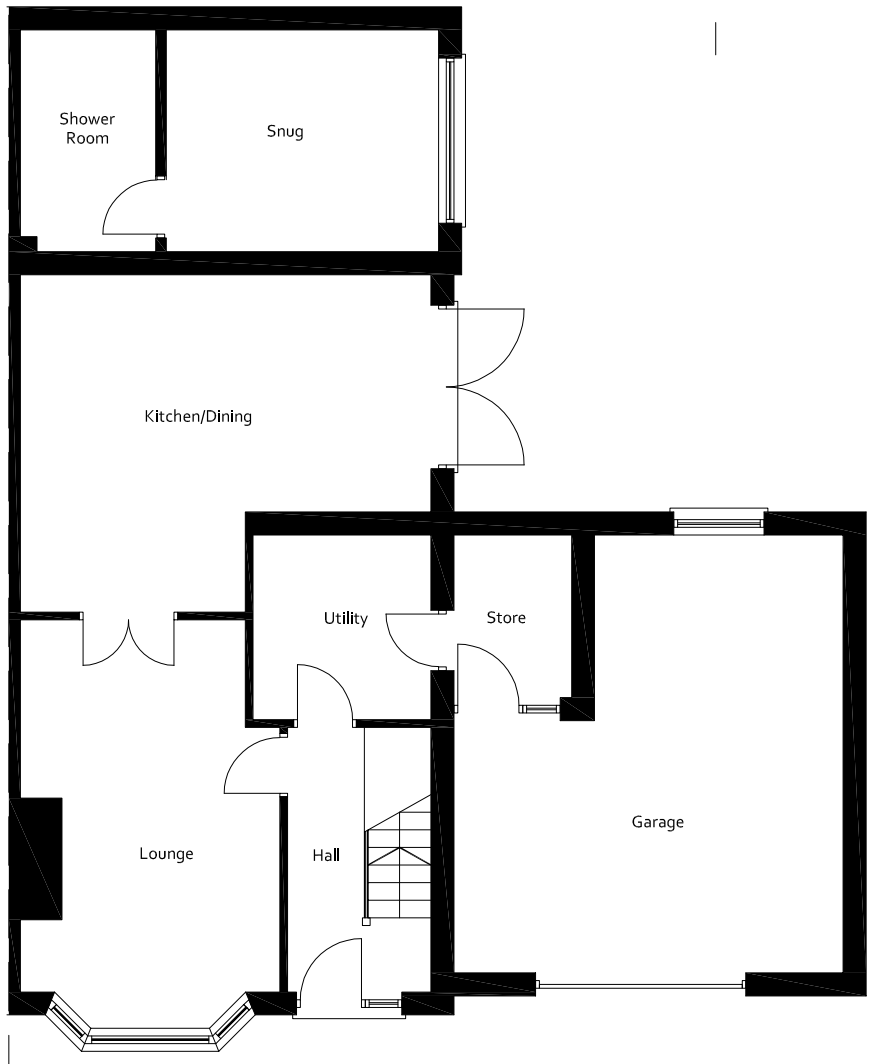

GROUND FLOOR PLAN

Scale 1:100

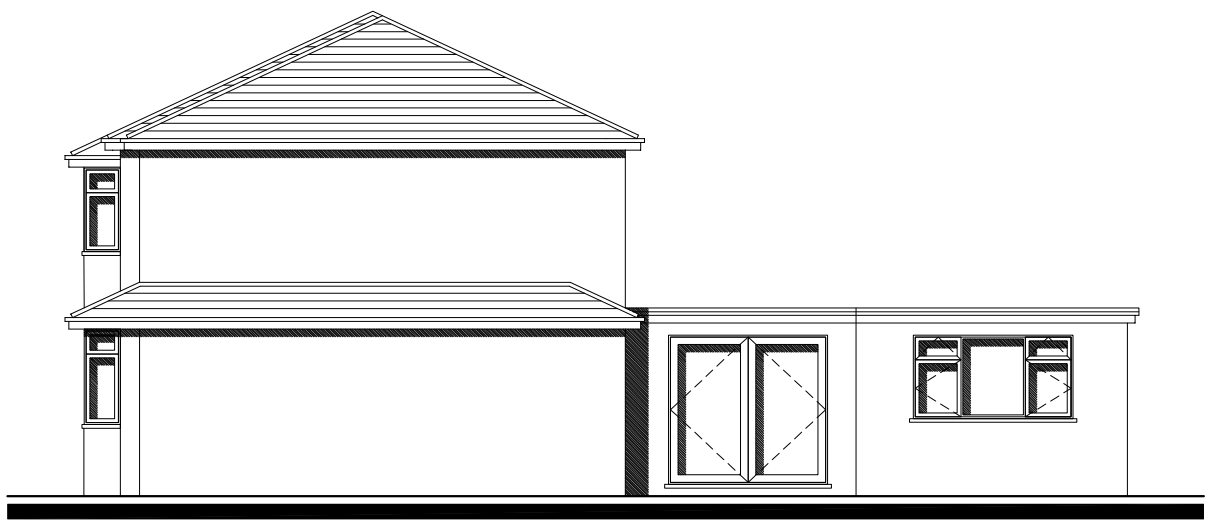

SIDE ELEVATION

Scale 1:100

DESIGN IN SAFETY

57 CHARLES STREET, BRYMBO,WREXHAM, LL11 5FL

TEL. 07734 037463
EMAIL davidineson@designinsafety.net
WEBSITE www.designinsafety.net

CLIENT

MR & MRS EDWARDS

ADDRESS

24 BRYN AVENUE, JOHNSTOWN,
WREXHAM, LL14 2SU

DRAWING TITLE

PROPOSED PLANS AND ELEVATIONS

PROJECT NO.	DRAWING NO.	SCALE @ A3	REVISION	DATE
DIS_AD_0070	DIS_AD_0070_PL04	1:100	C	27/07/20

DO NOT SCALE - Any queries or discrepancies to be referred to Design In Safety for clarification.