

Mapping contents (c) Crown copyright and database rights 2020 Ordnance Survey 100035207

SITE LOCATION PLAN
(SCALE 1:1250)




PHOTOGRAPH 1
VIEW FROM POPLAR CLOSE




PHOTOGRAPH 2
VIEW ALONG BOUNDARY BETWEEN NO.11 & NO.12




PHOTOGRAPH 3
VIEW FROM REAR GARDEN OF NO.11

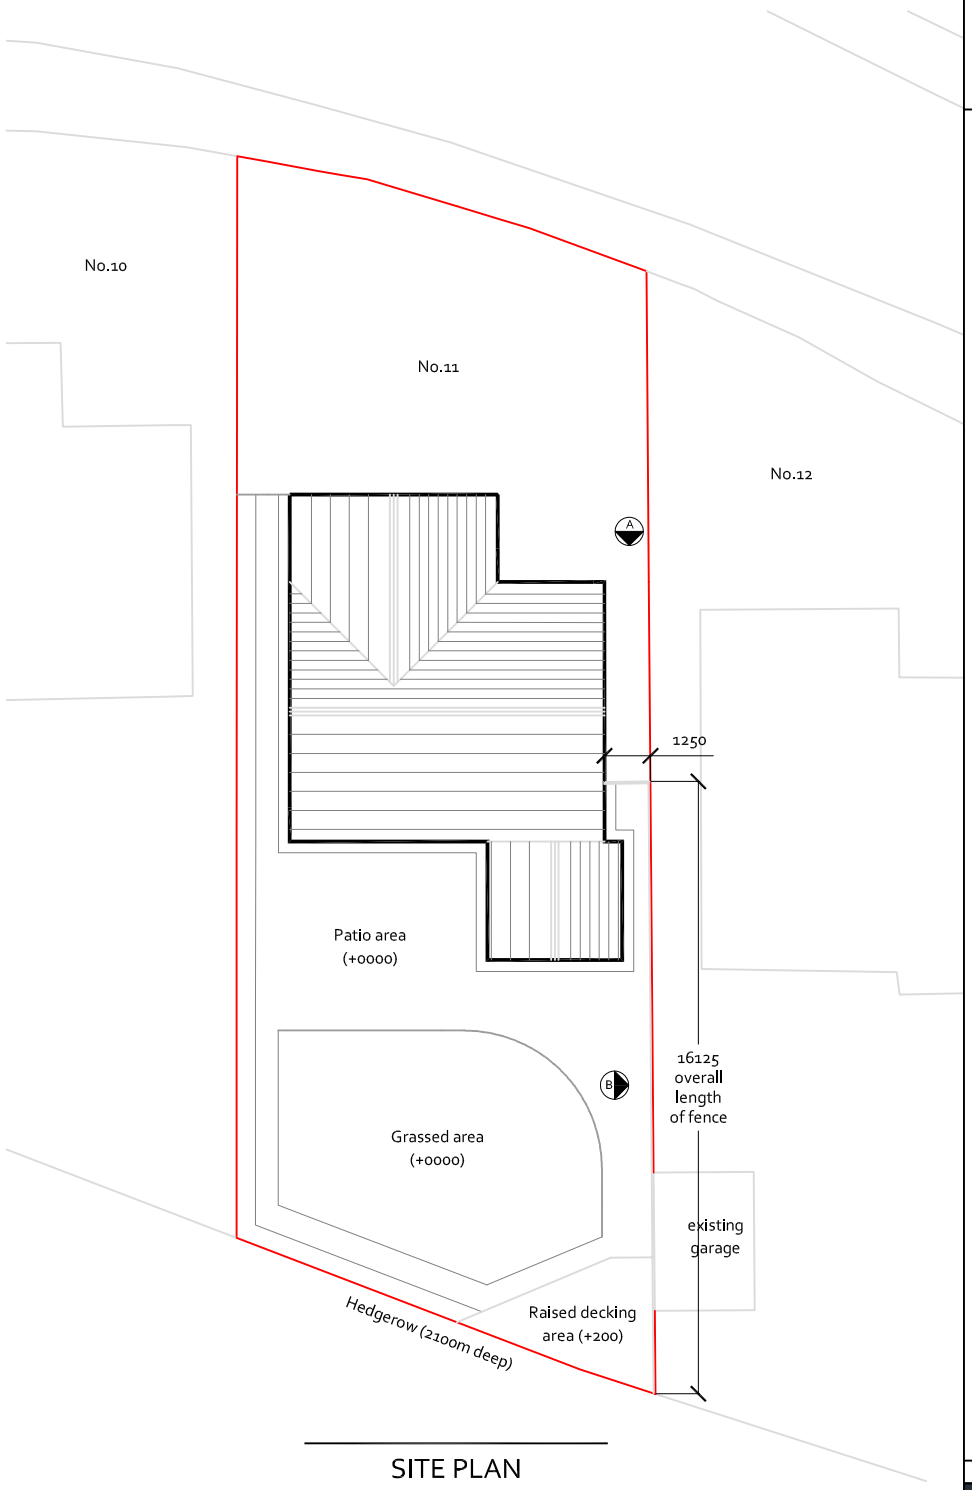

SITE PLAN
(SCALE 1:200)

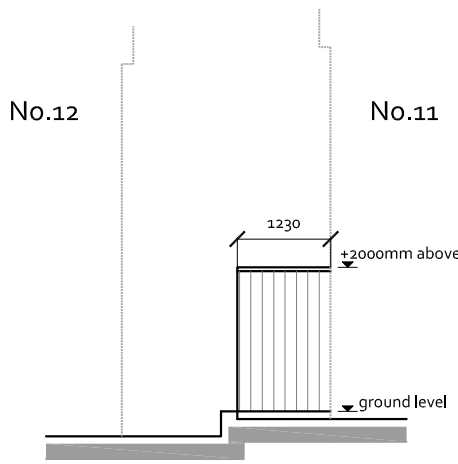

FENCE ELEVATION A
(SCALE 1:100)

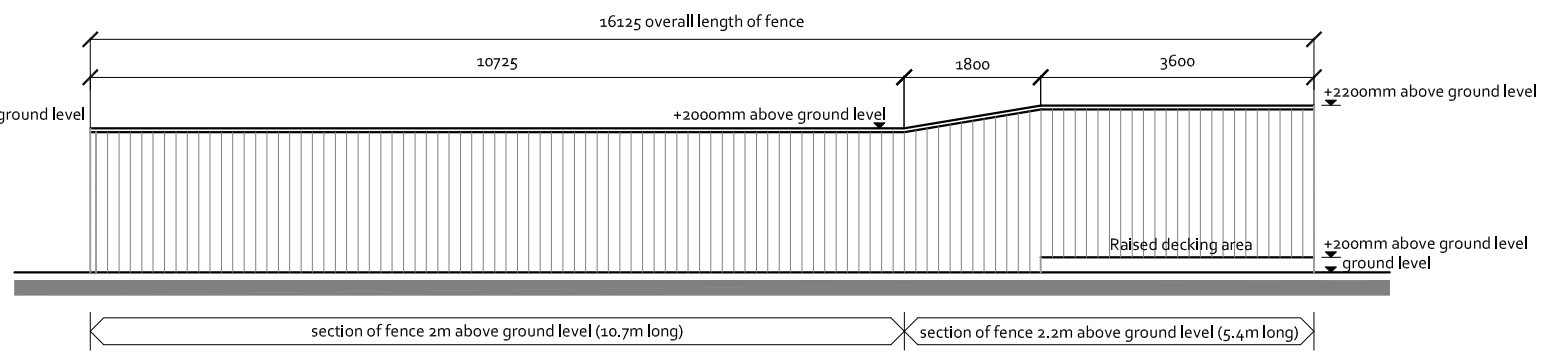

FENCE ELEVATION B
(SCALE 1:100)

CONSTRUCTION (DESIGN& MANAGEMENT) REGULATIONS 2015

Design risk assessments are carried out throughout the design and where reasonably possible all areas of risk applicable to design and end use of the construction have been identified and eliminated, mitigated or recorded as a residual risk.
Note that general risks of which a competent contractor should be aware of are not included, This document is to be read in conjunction with all pre-construction information made available by the client in accordance with the Construction (Design & Management) CDM Regulations 2015.

Revision A - Additional annotation added at request of Wrexham Planning Dept. 24.08.2020

DESIGN IN SAFETY
57 Charles Street, Brymbo,
Wrexham, LL11 5FL
Website: www.designinsafety.net
E-mail: david@designinsafety.net
Telephone: 07734037463

CLIENT:
MR & MRS HALLIWELL

ADDRESS:
11 POPLAR CLOSE, COEDPOETH,
WREXHAM, LL11 3LZ

DRAWING TITLE:
EXISTING LOCATION PLAN, SITE PLAN & DETAILS

PROJECT NO:	DRAWING NO:	
DIS_AD_0084	DIS_AD_0084_PL1	
SCALE AT A3:	DATE:	REVISION:
VARIOUS	10/08/2020	A

All designs are the sole property of Design In Safety and may not be used without written agreement.
Any discrepancies must be reported to Design In Safety for clarification.
Do not scale off drawings. Site check dimensions are to be taken prior to works commencing.