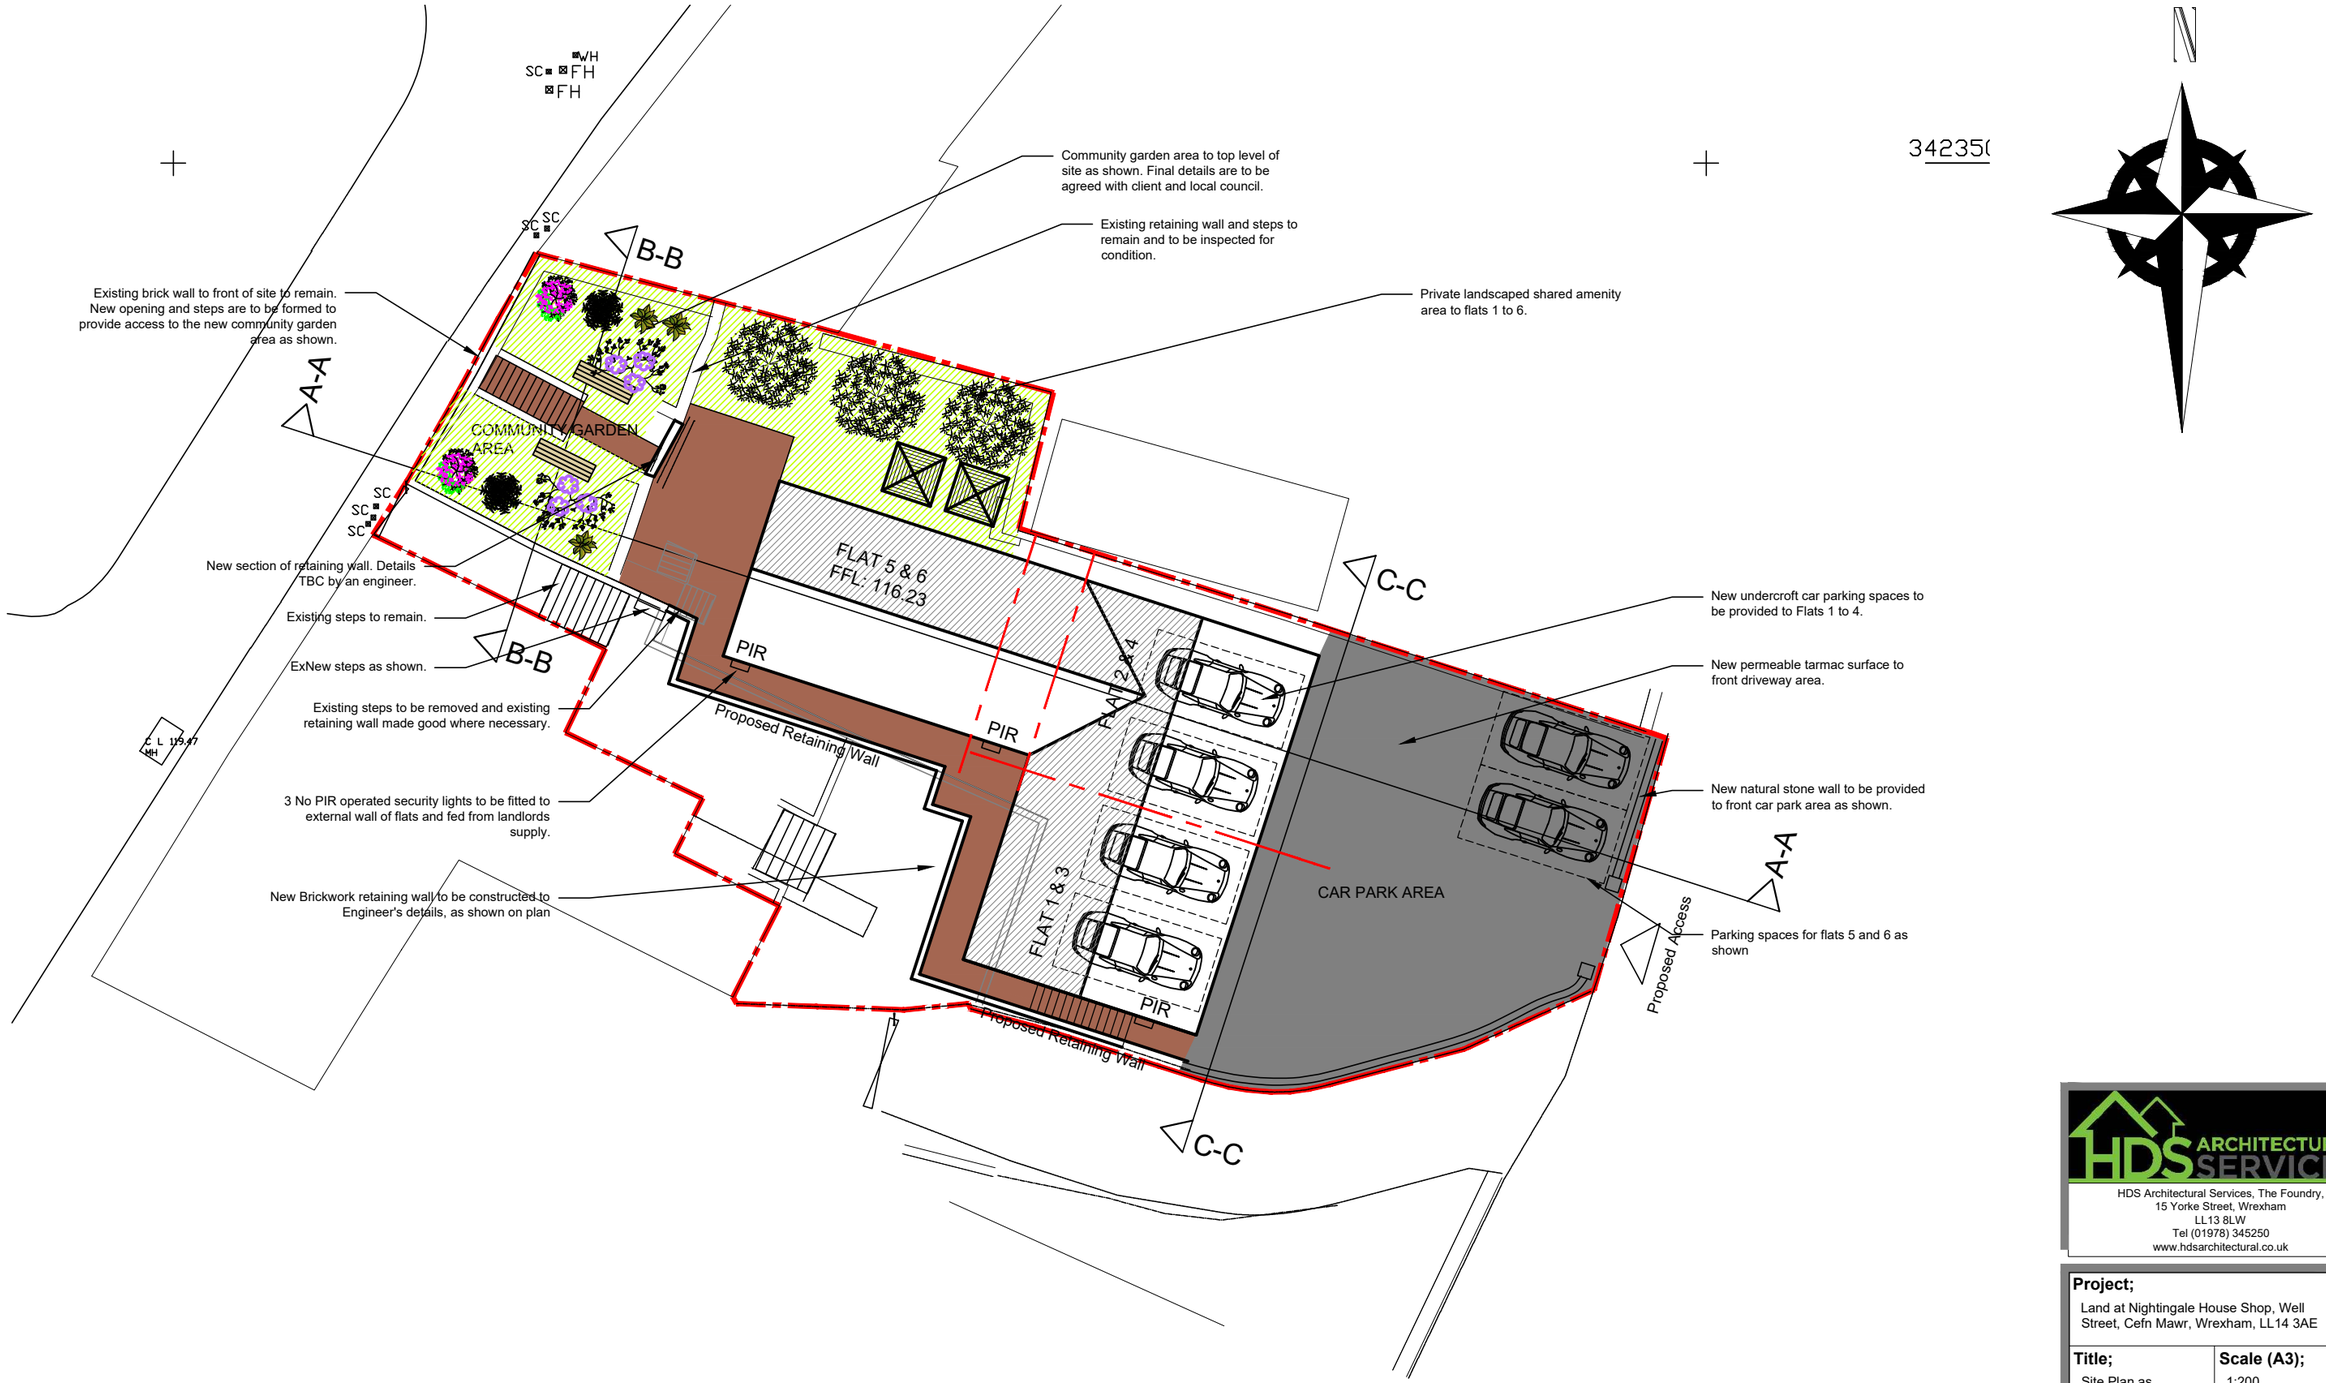


Site plan 1:200

1:200 1m 2m 4m 6m 8m 10m 12m 14m 16m 18m 20m

HDS ARCHITECTURAL SERVICES
HDS Architectural Services, The Foundry,
15 Yorke Street, Wrexham
LL13 8LW
Tel (01978) 345250
www.hdsarchitectural.co.uk

Project;
Land at Nightingale House Shop, Well Street, Cefn Mawr, Wrexham, LL14 3AE

Title;	**Scale (A3);**
Site Plan as Proposed	1:200
Dwg No;	**Date;**
NH/PD/07	March 2020

Revision;

Rev A; Add steps and external lighting as requested by client - 27-05-20