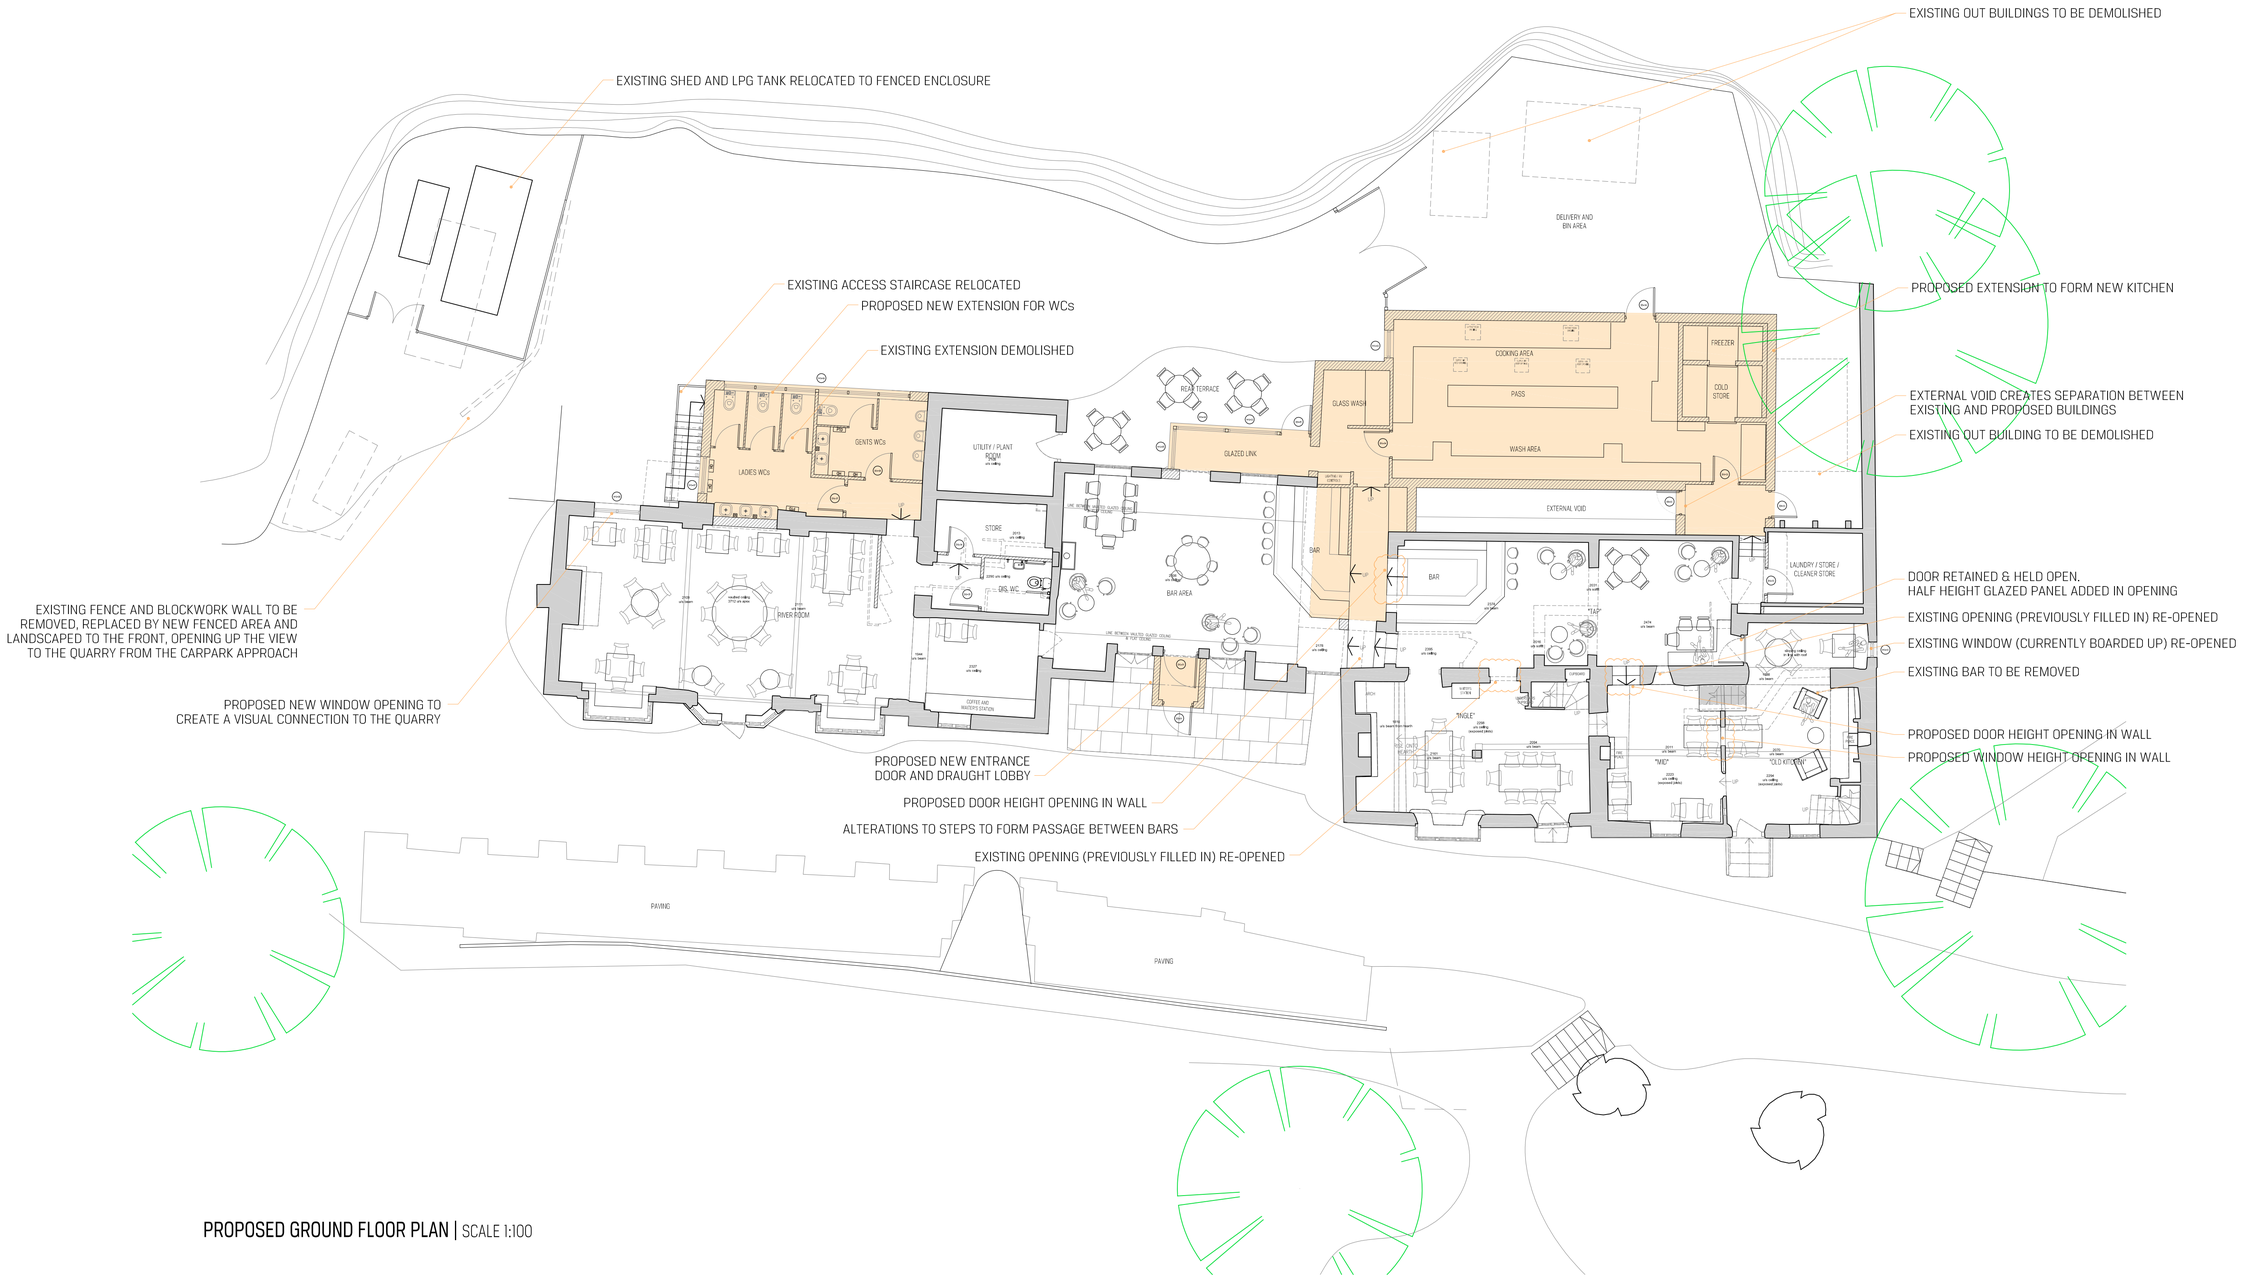

PROPOSED GROUND FLOOR PLAN | SCALE 1:100

STATUS PLANNING

REVISION	DRAWN	CHECKED	DATE
A- AMENDED TO SHOW KITCHEN LAYOUT AND EXTRACTS	AMM	AOT	17/04/19

© Copyright SHACKARCHITECTURE ltd all rights reserved. Do Not scale this drawing. ALL dimensions are in millimetres unless stated otherwise. ALL dimensions must be checked on site prior to construction and any discrepancies reported to the architect.

KEY:

- EXISTING WALLS
- PROPOSED WALLS
- FLOOR AREA OF PROPOSED EXTENSIONS
- DEMOLITION

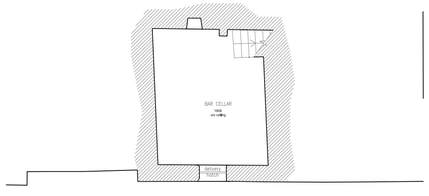

BASEMENT BELOW BAR AREA | SCALE 1:100

SHACKARCHITECTURE ltd
A Unit 5, The Curve, 139 Telegraph Road, Heswall, Wirral, CH60 7SE
T +44(0)151 342 6516 E info@shackarchitecture.com W www.shackarchitecture.com

Client PRICE AND CHANTLER LTD

Project THE BOAT, ERBISTOCK

Title PROPOSED GROUND FLOOR AND BASEMENT PLANS

Scale VARIES@A1 Project. No. SHACK389 Dwg. No. B201 Rev A